VISION OF ENVIRONMENTAL HEALTH:
-SITE WASTEWATER SECTION

PROPERTY ID #: _____
COUNTY: _____

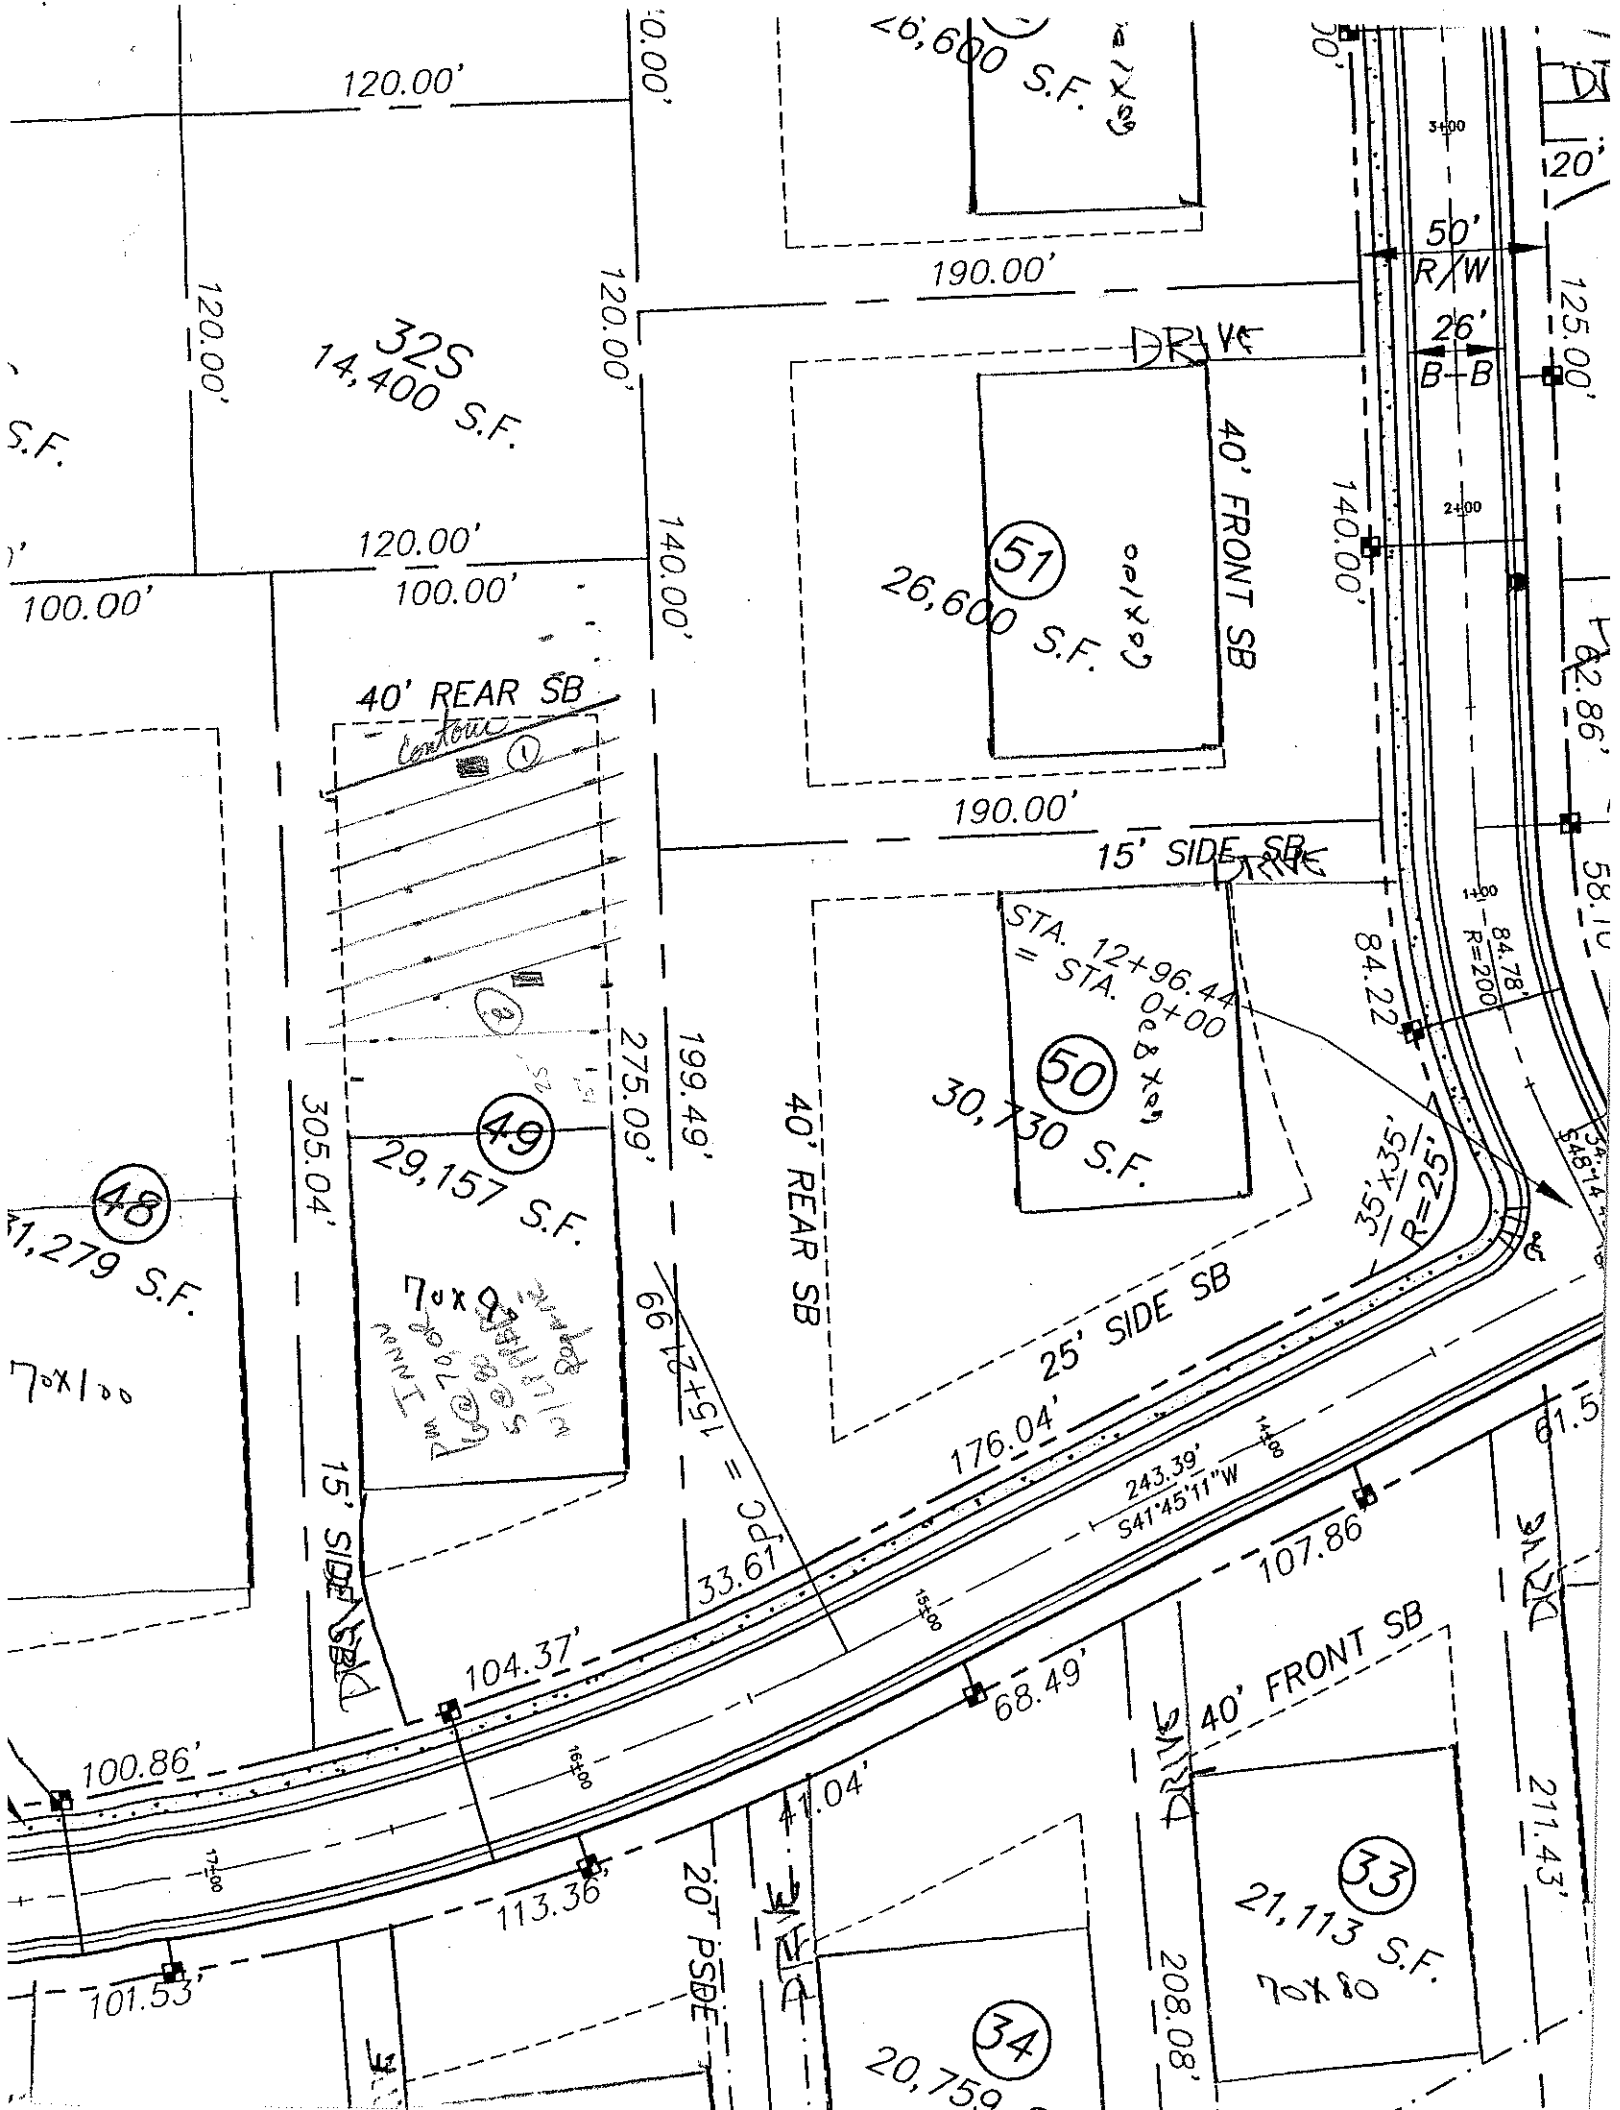
SOIL/SITE EVALUATION
for ON-SITE WASTEWATER SYSTEM

NER: _____ APPLICANT: _____
DDRESS: _____ APPLICATION DATE: _____ DATE EVALUATED: 8-22-01
OPOSED FACILITY: _____ PROPOSED DESIGN FLOW (.1949): _____ PROPERTY SIZE: _____
CATION OF SITE: lot 49 Templeton Farms PROPERTY RECORDED: _____
ATER SUPPLY: ☐ Private ☐ Public ☐ Well ☐ Spring ☐ Other _____
ALUATION METHOD: ☐ Auger Boring ☐ Pit ☐ Cut
PE OF WASTEWATER: ☐ Sewage ☐ Industrial Process ☐ Mixed

.1940 LAND-SCAPE POSITION/ SLOPE %	HORI-ZON DEPTH (IN.)	SOIL MORPHOLOGY (.1941) .1941 STRUCTURE/ TEXTURE	.1941 CONSISTENCE/ MINERALOGY	OTHER PROFILE FACTORS .1942 SOIL WETNESS/ COLOR	.1943 SOIL DEPTH	.1956 SAPRO CLASS	.1944 RESTR HORIZ	PROFILE CLASS & LTAR
①	0-4	wksab bansch	frssso					3
	4-27	msab RC	fi sp					
	27-50	msab grcl	frsssp common mi sp					
②	0-20	wksab bansch	frsso					3
	20-39	msab RC	fi-frsso sxp					
	39-47	m-sab grcl	frsssp common mi sp					

DESCRIPTION	INITIAL SYSTEM	REPAIR SYSTEM
ailable Space (.1945)		
TYPE		

OTHER FACTORS (.1946): _____
SITE CLASSIFICATION (.1948): _____
EVALUATED BY: _____


120.00'
120.00'
120.00'
120.00'
100.00'
100.00'
140.00'
190.00'
190.00'
140.00'
125.00'
50' R/W
26' B-B
DRIVE
32S
14,400 S.F.
40' FRONT SB
51
26,600 S.F.
40' REAR SB
Contour
15' SIDE SB
STA. 12+96.44 = STA. 0+00
50
30,730 S.F.
84.22
84.78
R=200
49
29,157 S.F.
48
1,279 S.F.
275.09'
199.49'
305.04'
40' REAR SB
35'x35'
R=25'
25' SIDE SB
176.04'
243.39'
S41°45'11"W
107.86'
15' SIDE SB
104.37'
68.49'
100.86'
33.61'
15+21.99
41.04'
113.36'
101.53'
20' PSDE
40' FRONT SB
33
21,113 S.F.
34
208.08'
211.43'
61.5'
62.86'
58.1