VISION OF ENVIRONMENTAL HEALTH:
I-SITE WASTEWATER SECTION

PROPERTY ID #: _____
COUNTY: _____

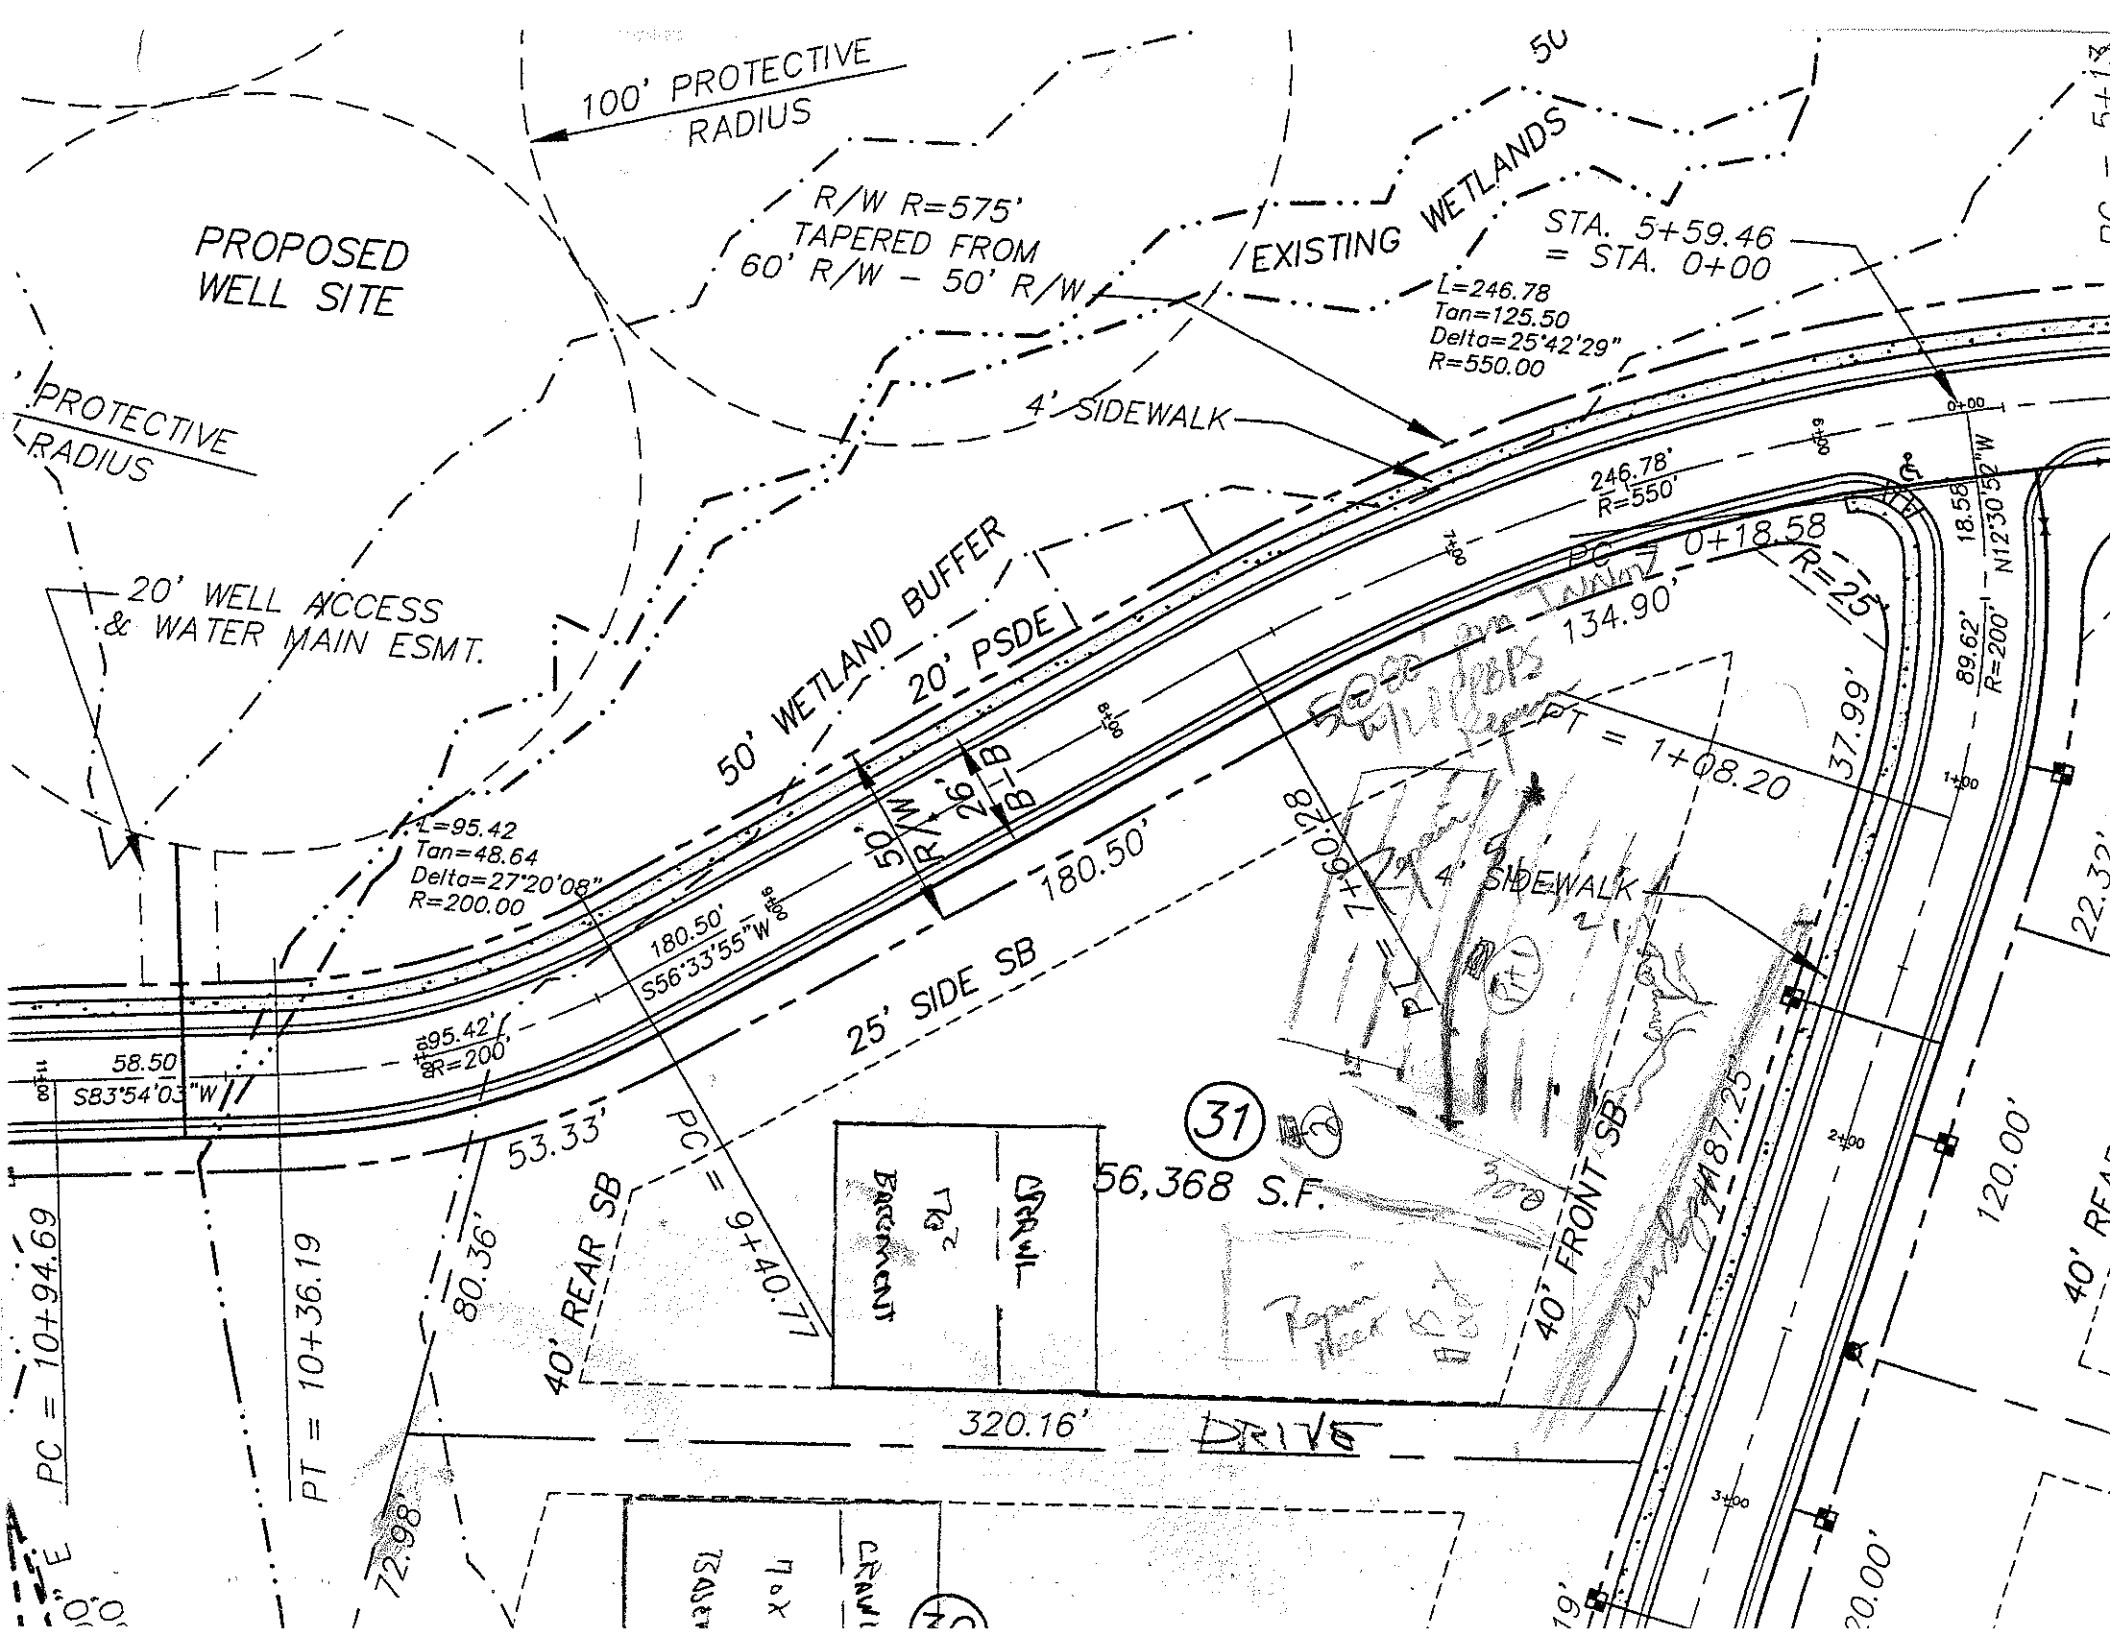
SOIL/SITE EVALUATION
for ON-SITE WASTEWATER SYSTEM

VNER: _____ APPLICANT: _____
DDRESS: _____ APPLICATION DATE: _____ DATE EVALUATED: 7-30-01
OPOSED FACILITY: _____ PROPOSED DESIGN FLOW (.1949): _____ PROPERTY SIZE: _____
CATION OF SITE: lot 31 Templeton Farms PROPERTY RECORDED: _____
ATER SUPPLY: ☐ Private ☐ Public ☑ Well ☐ Spring ☐ Other _____
ALUATION METHOD: ☐ Auger Boring ☐ Pit ☐ Cut
PE OF WASTEWATER: ☐ Sewage ☐ Industrial Process ☐ Mixed

.1940 LANDSCAPE POSITION/ SLOPE %	HORIZON DEPTH (IN.)	SOIL MORPHOLOGY (.1941) .1941 STRUCTURE/ TEXTURE	.1941 CONSISTENCE/ MINERALOGY	OTHER PROFILE FACTORS .1942 SOIL WETNESS/ COLOR	.1943 SOIL DEPTH	.1956 SAPRO CLASS	.1944 RESTR HORIZ	PROFILE CLASS & LTAR
	0-6	SAb fsnl cl	fr sss sp					
	6-20	SAb RC	fi-fr sp sexp					-3
	20-48	m.wkSAb fsnl cl	fr sss sp sexp					
	0-48	SAb pl fsnl, fsnl R cl	fr sp sssp					-3

tem Type(s)		
LTAR		

EVALUATED BY: _____
OTHER(S) PRESENT: _____


100' PROTECTIVE RADIUS
PROPOSED WELL SITE
PROTECTIVE RADIUS
R/W R=575' TAPERED FROM 60' R/W - 50' R/W
EXISTING WETLANDS
STA. 5+59.46 = STA. 0+00
L=246.78
Tan=125.50
Delta=25°42'29"
R=550.00
4' SIDEWALK
20' WELL ACCESS & WATER MAIN ESMT.
50' WETLAND BUFFER
20' PSDE
L=95.42
Tan=48.64
Delta=27°20'08"
R=200.00
180.50'
S56°33'55"W
50' R/W
26' B-B
180.50'
25' SIDE SB
58.50
S83°54'03"W
95.42'
R=200'
246.78'
R=550'
0+18.58
PC = 0+00 Tangent
134.90'
R=25'
PT = 1+08.20
37.99'
89.62'
R=200'
18.58
N12°30'50"W
PC = 1+90.28
4' SIDEWALK
PT = 2+87.25
187.25'
120.00'
40' REAR SB
53.33'
PC = 9+40.71
80.36'
56,368 S.F.
40' FRONT SB
320.16'
DRIVE
PC = 10+94.69
PT = 10+36.19
72.98'
31
BASEMENT
CRAWL