VISION OF ENVIRONMENTAL HEALTH:
N-SITE WASTEWATER SECTION

PROPERTY ID #: _____
COUNTY: _____

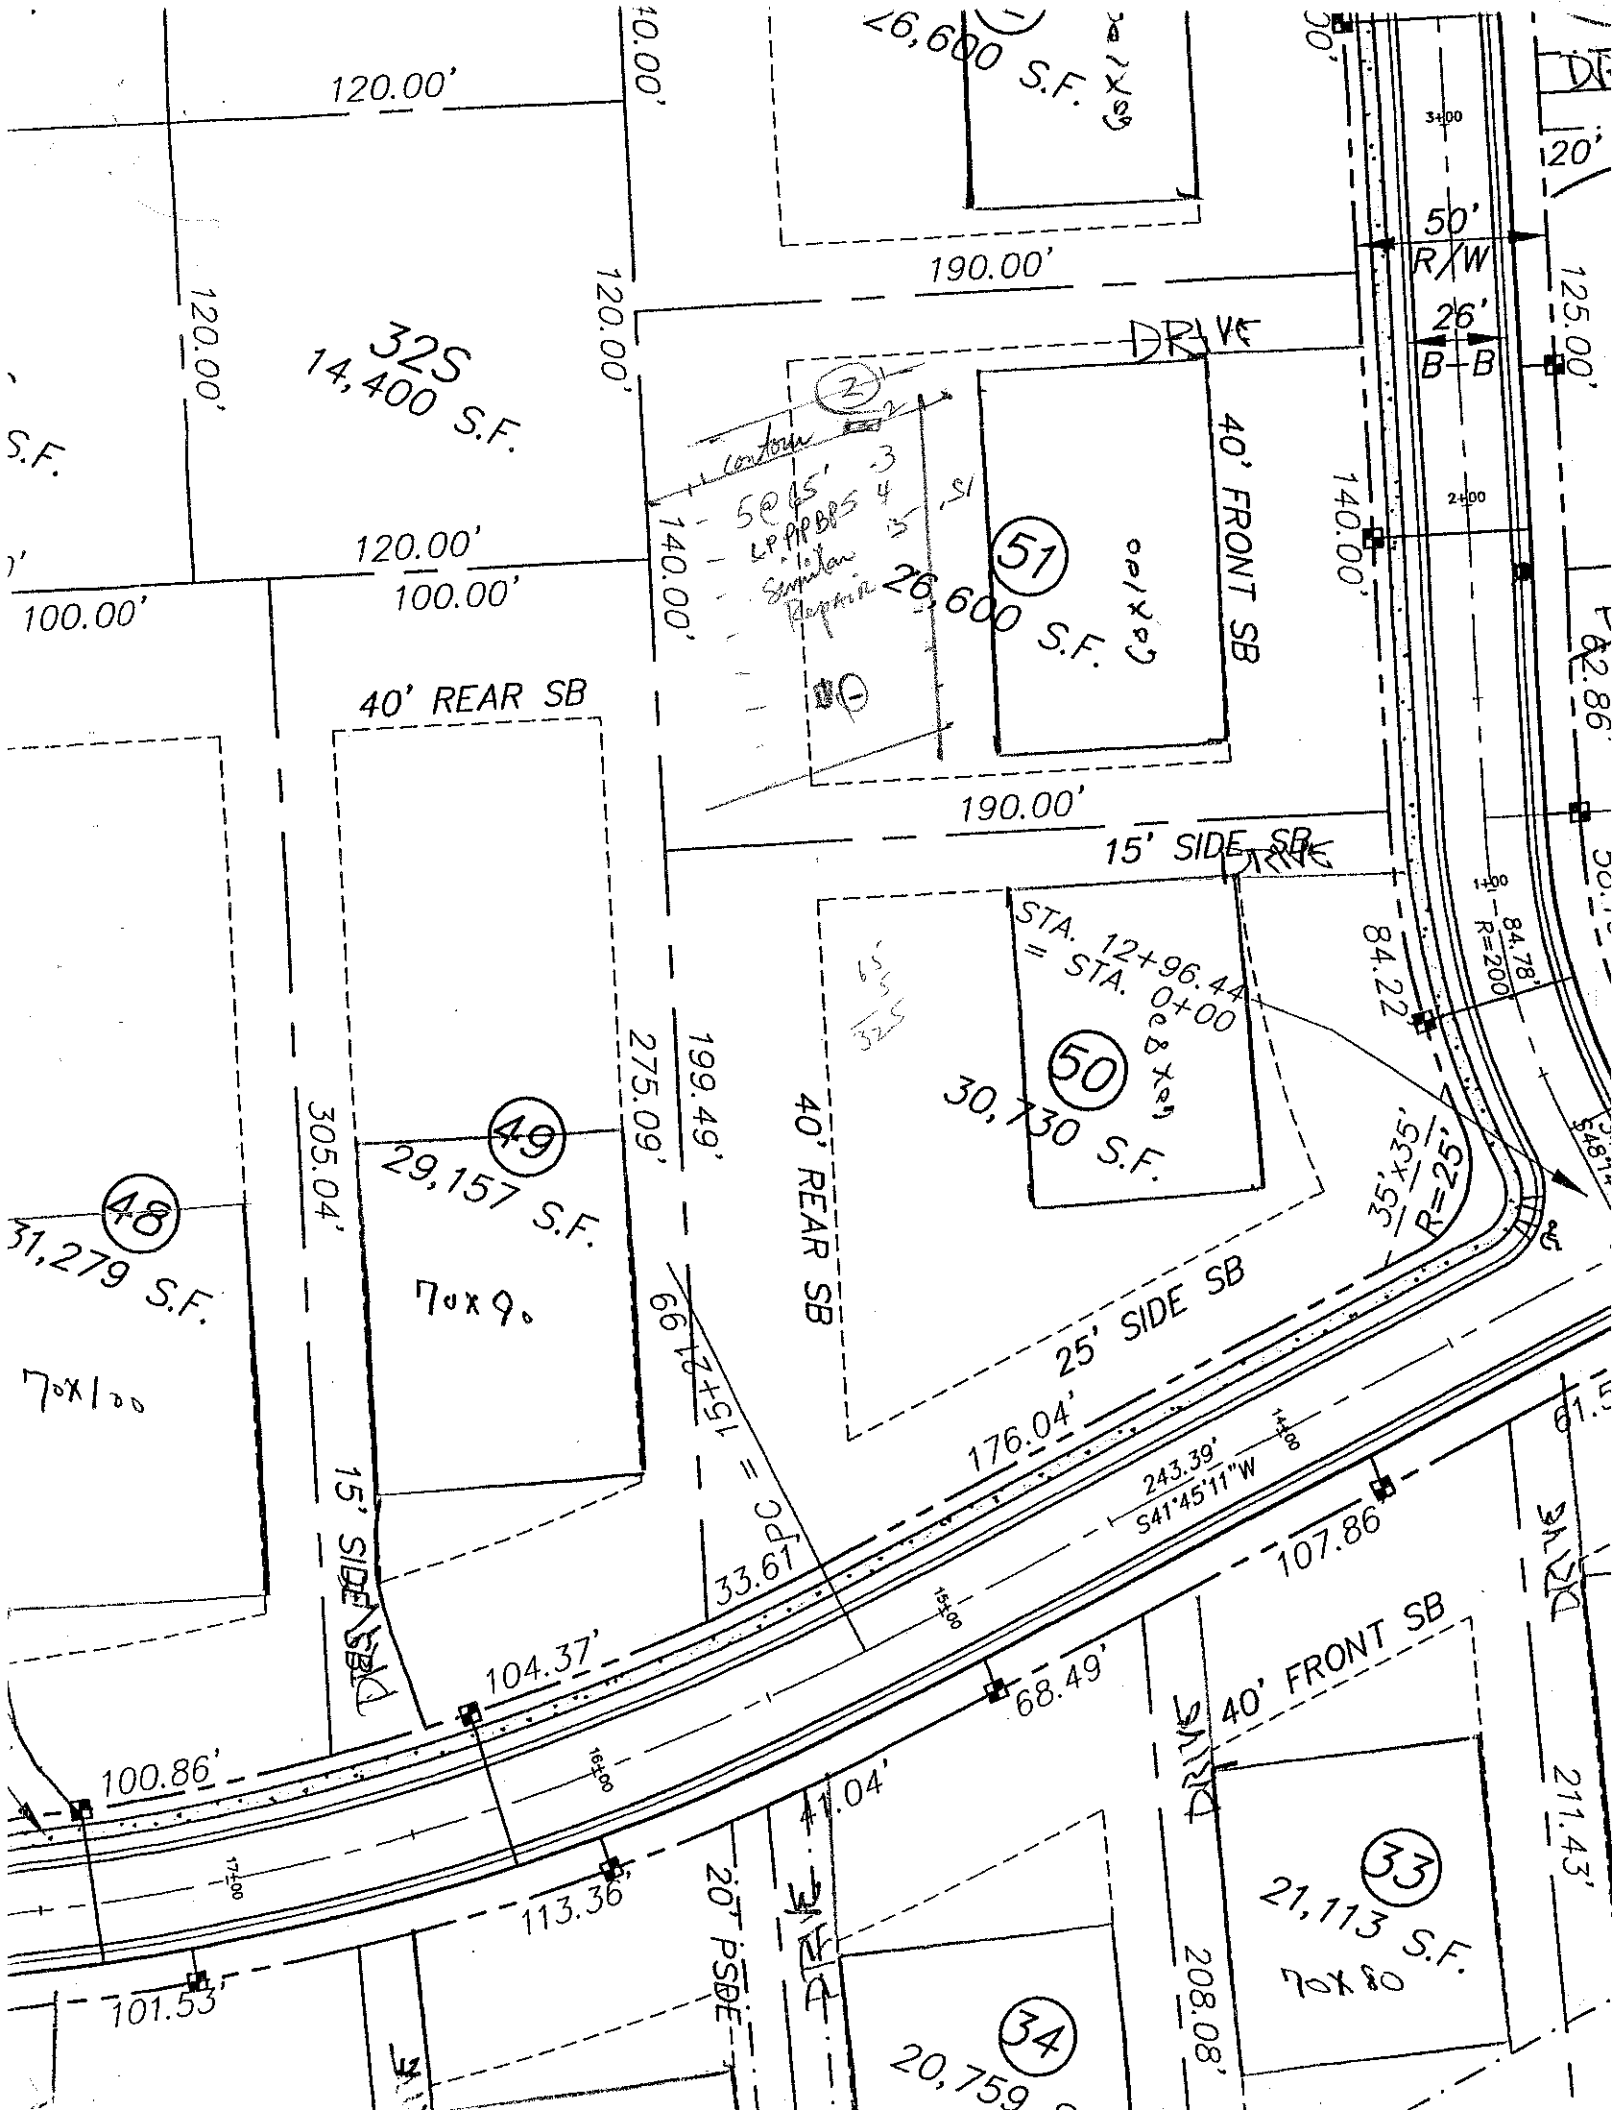
SOIL/SITE EVALUATION
for ON-SITE WASTEWATER SYSTEM

OWNER: _____ APPLICANT: _____
ADDRESS: _____ APPLICATION DATE: _____ DATE EVALUATED: 8-23-01
PROPOSED FACILITY: _____ PROPOSED DESIGN FLOW (.1949): _____ PROPERTY SIZE: _____
LOCATION OF SITE: Lot 81 Templeton Farms PROPERTY RECORDED: _____
WATER SUPPLY: ☐ Private ☐ Public ☐ Well ☐ Spring ☐ Other _____
EVALUATION METHOD: ☐ Auger Boring ☐ Pit ☐ Cut
TYPE OF WASTEWATER: ☐ Sewage ☐ Industrial Process ☐ Mixed

.1940 LANDSCAPE POSITION/ SLOPE %	HORIZON DEPTH (IN.)	SOIL MORPHOLOGY (.1941) .1941 STRUCTURE/ TEXTURE	SOIL MORPHOLOGY (.1941) .1941 CONSISTENCE/ MINERALOGY	OTHER PROFILE FACTORS .1942 SOIL WETNESS/ COLOR	.1943 SOIL DEPTH	.1956 SAPRO CLASS	.1944 RESTR HORIZ	PROFILE CLASS & LTAR
(1)	0-10	wk sbk channsdl	fr ss sp					.25-.3
	10-33	mod blky RC	fi sh					
	33-48	m-wk sbk yRCl	fr ss sp					
		few common mi sap						
(2)	0-4	dry massive brn sdl	fr ss sp					.25-.3
	4-27	sbk RC	fi sh sap					
	27-40	wk sbk yRCl	fr ss sp bap					
		common mi sap						

DESCRIPTION	INITIAL SYSTEM	REPAIR SYSTEM
Suitable Space (.1945)		
LOT #81		

OTHER FACTORS (.1946): _____
SITE CLASSIFICATION (.1948): _____
EVALUATED BY: _____


120.00'
120.00'
120.00'
120.00'
100.00'
100.00'
325
14,400 S.F.
S.F.
40' REAR SB
190.00'
120.00'
140.00'
Contour
SEE LP PIPES
Similar
Replace
51
26,600 S.F.
70x90
40' FRONT SB
140.00'
190.00'
15' SIDE SB
STA. 12+96.44
= STA. 0+00
50
30,730 S.F.
70x90
84.22
84.78'
R=200'
49
29,157 S.F.
70x90
305.04'
275.09'
199.49'
40' REAR SB
48
31,279 S.F.
70x100
35'x35'
R=25'
25' SIDE SB
176.04'
243.39'
S41°45'11"W
107.86
15' SIDE
15+21.99 = PC
33.61
104.37'
68.49'
40' FRONT SB
100.86'
41.04'
113.36'
101.53'
20' PSDE
33
21,113 S.F.
70x80
208.08'
211.43'
34
20,759
50'
R/W
26'
B-B
125.00'
42.86'
120'
3+00
2+00
1+00