4646033906

IREDELL COUNTY HEALTH DEPARTMENT

(SEPTIC TANK) IMPROVEMENTS PERMIT AND CERTIFICATE OF COMPLETION

(Ground Absorption Sewage Disposal System -- G. S. Chapter 130-Article 13C)

OWNER OR CONTRACTOR Archie G. Brown Jr. DATE 5-1-86

PHONE: Business ______ Home ______ PERMIT NO. 229

LOCATION 1100 TL 1179 TL Broad Bill Drive near end on R

SUBDIVISION NAME Woodland Hills LOT NO. 76 S. R. No. ______ SECTION OR BLOCK NO. X5

House (✓) Mobile Home ( ) Business ( ) Other ______

No. Bedrooms 3 No. Bathrooms 2½

Garbage Disposal Unit Yes (✓) No ( )

Auto. Dishwasher Yes (✓) No ( )

Auto. Wash. Machine Yes (✓) No ( )

Site Suitable Yes (✓) No ( )

Lot Area 20,000 ft²

Character & Porosity of Soil clay loam


Percolation Rate 0.5 gal/ft²/day

Topography 2-8%

Depth to Water Table 4'

Rock or other impervious formations none obs

X Basement with Plumbing ______ Basement without Plumbing ______ No Basement

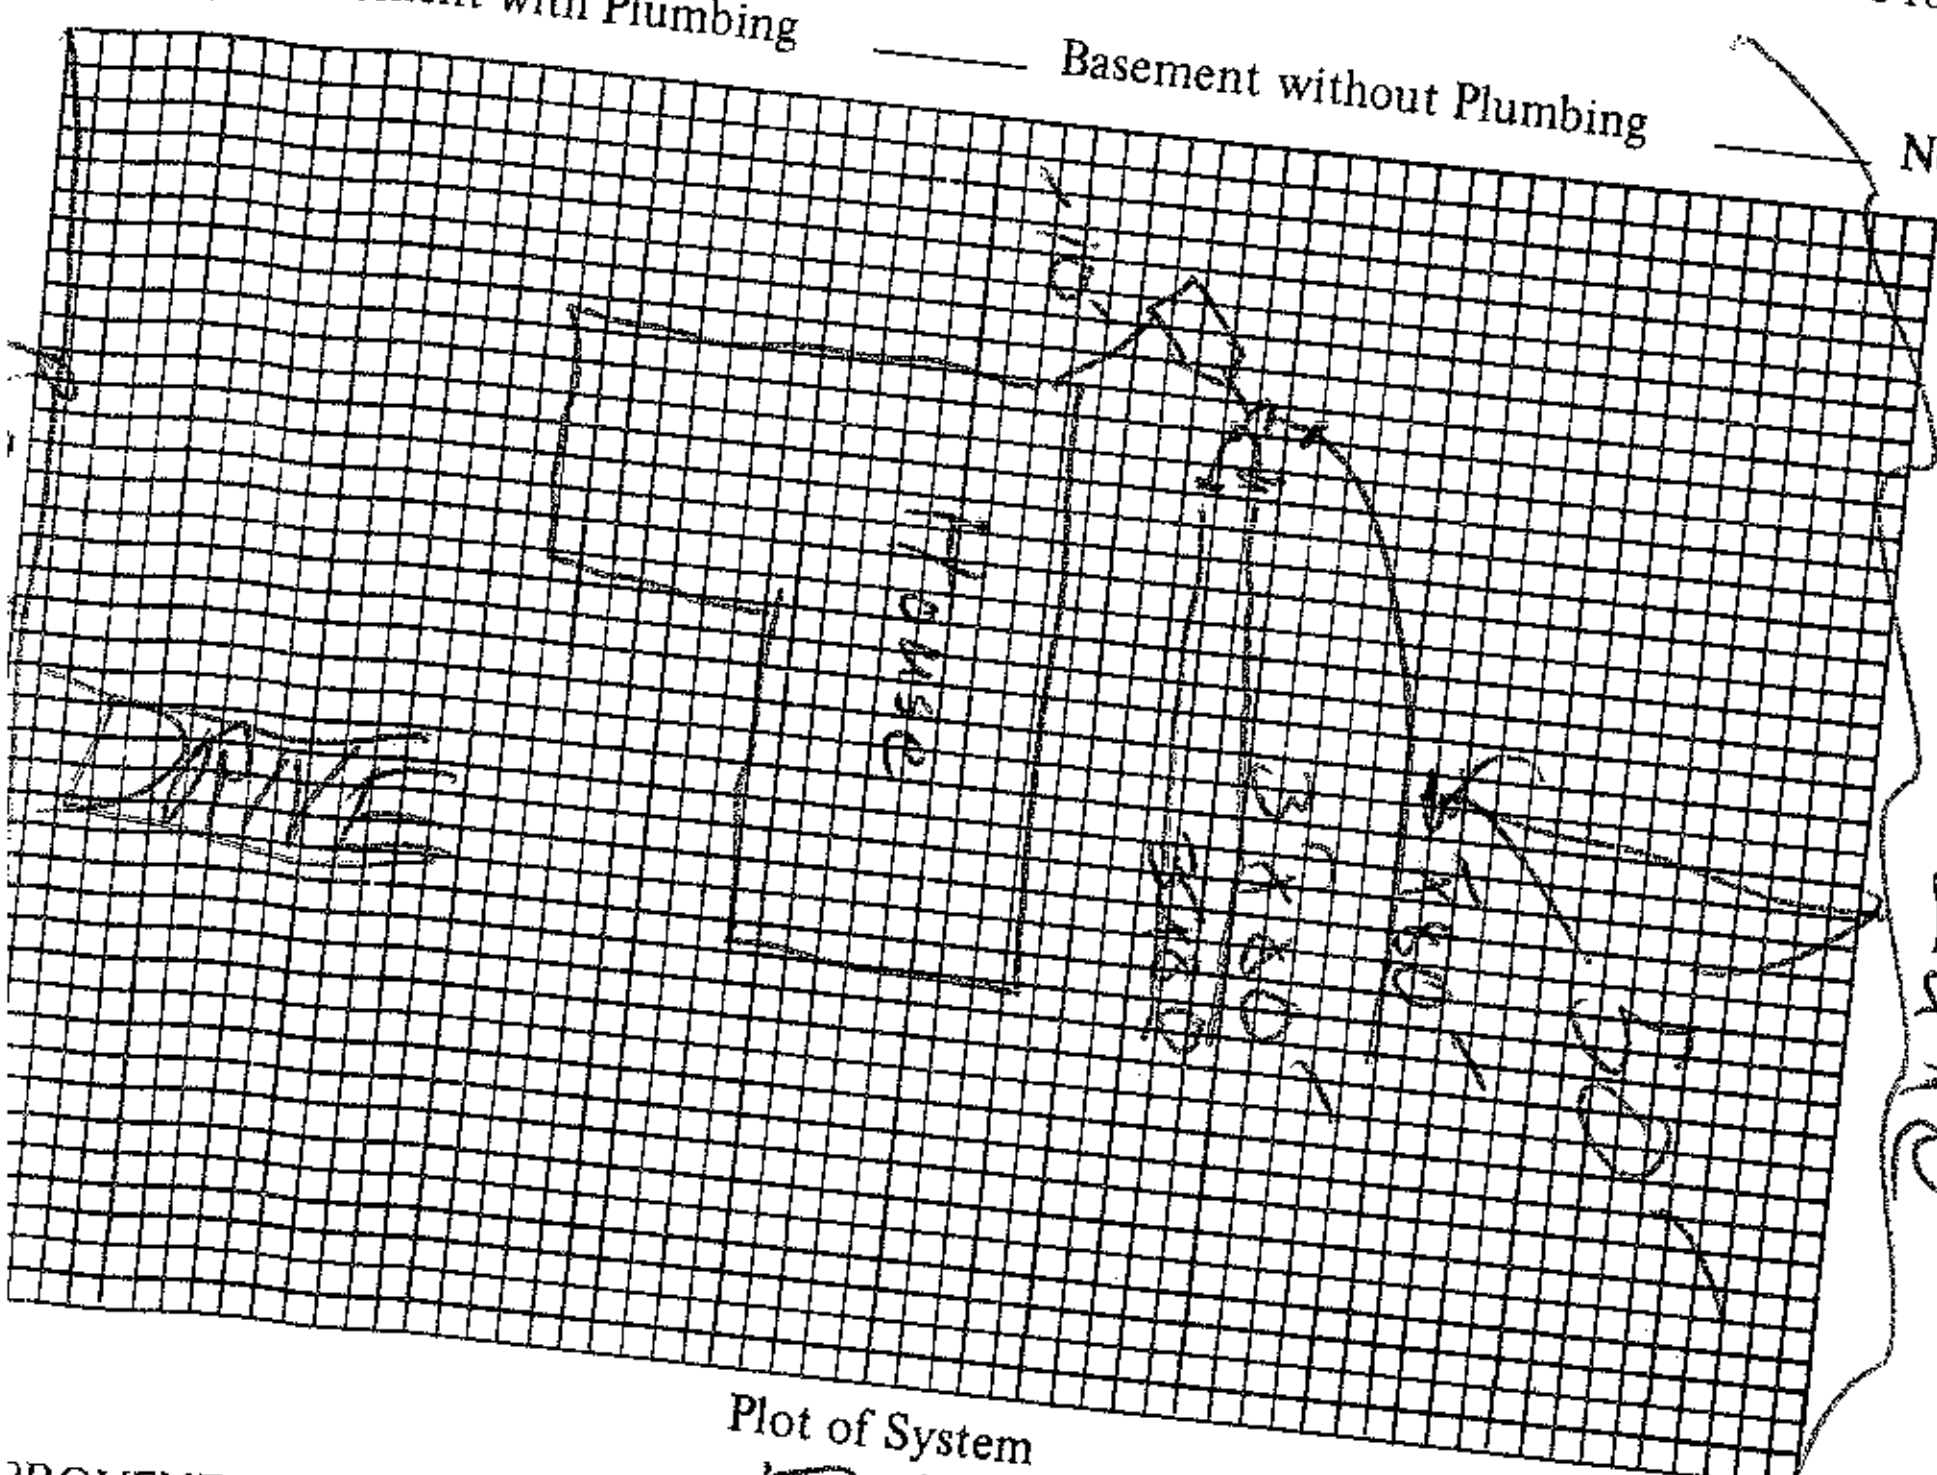

Plot of System

Size of Tank 1000 Gals.

Nitrification Field:

No. of Lines 3

Sq. Ft. 720 Linear Ft. 240

Depth of Stone in Lines 12"

Water Supply: Individual (✓)

Public ( )

Installed by Denver Plumbing

I understand and agree to install septic tank system as specified on this Improvements Permit.

Signed: ______

[IM]PROVEMENTS PERMIT BY FAC

[CO]MMENTS: ______

[CER]TIFICATE OF COMPLETION BY Charles K. Barnett DATE 5-1-86

[...]ING SYSTEM CHECKED BY: ______ DATE ______

CONSTRUCTION MUST COMPLY WITH ALL OTHER APPLICABLE STATE AND LOCAL REGULATIONS.

[...] is VOID if any unauthorized changes are made in installation of system and/or if any false information is supplied in making [Improv]ements Permit.

Health Dept. Copy: White Inspection Dept. Copy: Yellow Sanitarian's Copy: Pink Owner's Copy: Gold