16148

IREDELL COUNTY HEALTH DEPARTMENT

IMPROVEMENT PERMIT AND CERTIFICATE OF COMPLETION / OPERATIONS PERMIT

OWNER OR CONTRACTOR William D. Toler DATE April 13, '93 PERMIT NO. 2619469

PHONE: Business _____ Home _____

LOCATION 1100 TL 1179 (Canvasback) TL Broadbill
near end on left

SUBDIVISION NAME Woodland Hills S.R. No. _____

LOT NO. 69 SECTION OR BLOCK NO. _____

House ☑ Mobile Home ☐ Business ☐ Other _____

No. Bedrooms 3 No. Bathrooms 3½

Garbage Disposal Unit Yes ☑ No ☐

Auto. Dishwasher Yes ☑ No ☐

Auto. Wash. Machine Yes ☑ No ☐

Lot Area 1.778 Ac

Soil Characteristics PS clay

Application Rate .3-.4

Topography ~6% sl. complex

Depth to Water Table 74"

Rock or other impervious formations NONE obs.

✓ Basement with Plumbing _____ Basement without Plumbing _____ No Basement _____ Crawl Space

Size of Tank Upper level 1250 Gals.

Nitrification Field:


No. of Lines 3

Sq. Ft. 900 Linear Ft. 300

Depth of Stone in Lines 12"

Water Supply: Individual ☐

Public ☑ CW

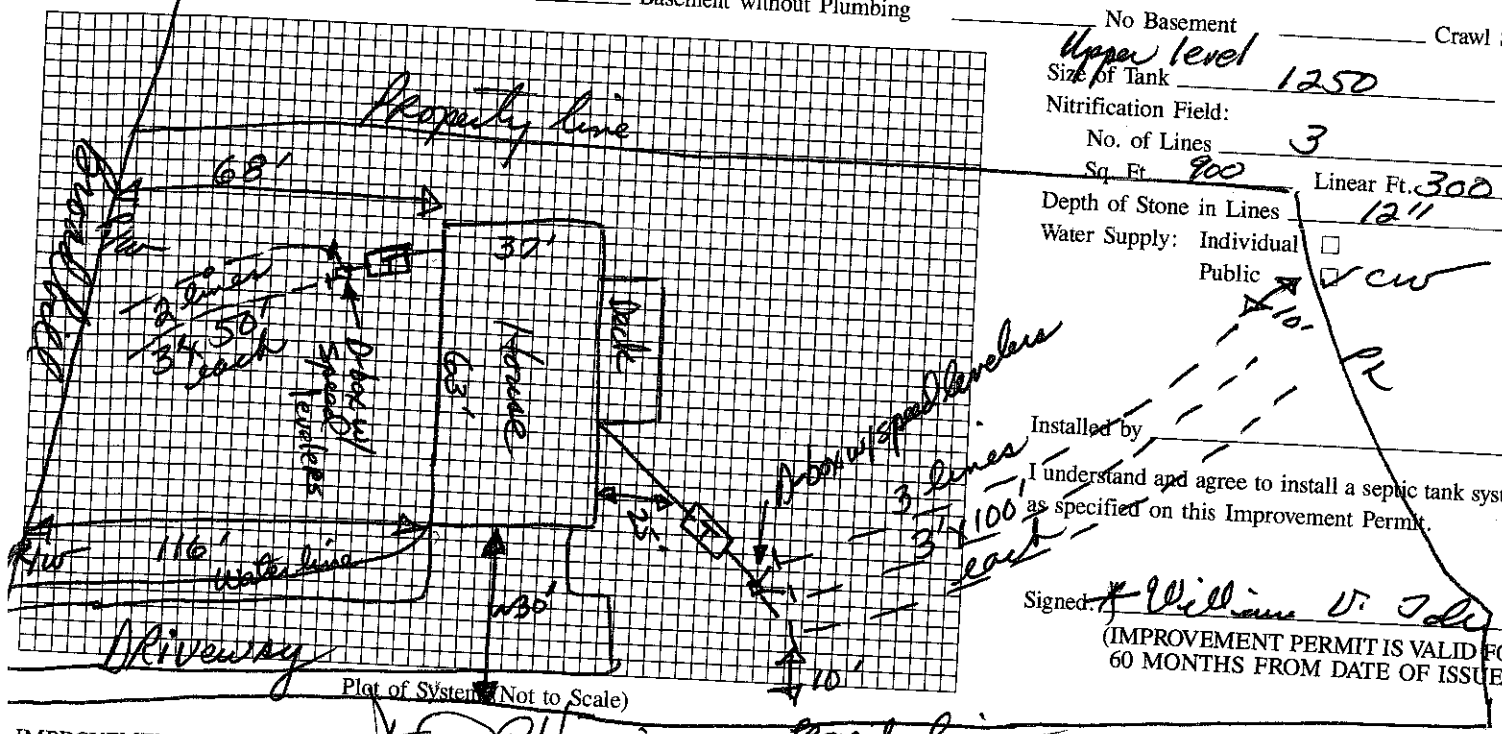

Plot of System (Not to Scale)

Installed by _____

I understand and agree to install a septic tank system as specified on this Improvement Permit.

Signed: William D. Toler

(IMPROVEMENT PERMIT IS VALID FOR 60 MONTHS FROM DATE OF ISSUE.)

IMPROVEMENT PERMIT BY James R. Thomas, RS

COMMENTS 36" max trench bottom depth.
Follow contours.

Basement (lower level) System 900 gal. w/ baffle
100' (2 - 3½ x 50') trench

7/19/94 OK to use 1000 gal tank - w/ 400' of laterals

CERTIFICATE OF COMPLETION BY _____

EXISTING SYSTEM CHECKED BY _____ DATE _____

CONSTRUCTION MUST COMPLY WITH ALL OTHER APPLICABLE STATE AND LOCAL REGULATIONS

Permit is VOID if any unauthorized changes are made in installation of system, and/or if any unapproved changes are made to the site, and/or if any false information is supplied toward securing Improvement Permit.

Health Dept. Copy: White Inspection Dept. Copy: Yellow Sanitarian's Copy: Pink Owner's Copy: Gold