IREDELL COUNTY HEATLH DEPARTMENT

PAGE 2: *SITE PLAN WORKSHEET*

SEE THE SAMPLE SITE PLAN BELOW. INCOMPLETE SITE PLANS WILL BE RETURNED TO YOU FOR COMPLETION AND MAY RESULT IN A DELAY IN THE ISSUANCE OF YOUR SEPTIC SYSTEM PERMIT!!!

Place an (X) beside each item as you complete the site plan:

- ✓ Property Line measurements are clearly identified...
- ✓ All proposed structures are indicated...
  SHOW: proposed house or business footprint, wells, water lines, patios, pools and decks, and any other item that will occupy space on the site
- ✓ Front and side setbacks from property line...
- ✓ Preferred driveway location and configuration, preferred well location...
- ✓ Area you prefer your septic system to be placed...
- ✓ North arrow, or other sufficient indicator of direction...

Circle N/A on the following if appropriate:

- ✓ Location of septic systems and wells within 100' of your property... N/A
- ✓ ~~NA~~ Location of easements and rights of ways on your property... N/A
- NA Location of any designated wetlands on the property... N/A

Signature: [signature] 8/15/05


Property owner or owner's legal representative signature (SIGNATURE REQUIRED) — DATE

USE THIS SPACE TO DRAW YOUR SITE PLAN

See Attached. • 8/28/02 Improvement permit
(Submitted 8/15) • Revised proposed site plan drawing
• Floor plan drawing 2 BR/possible 3rd later


8/12/05 • Iredell County Zoning Permit # 10832320
• " " Grading Permit # 10832326R

• Certified Copy Original Deed

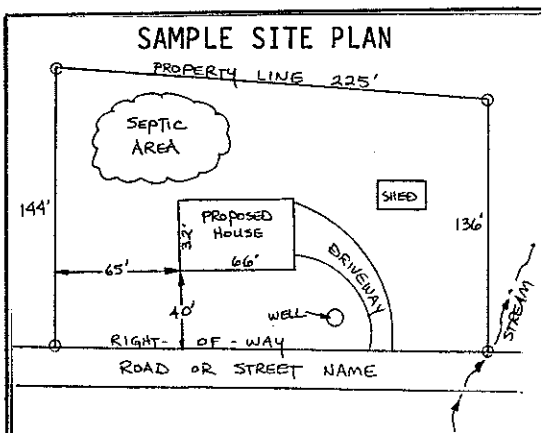

1" = 24'

WILKINSON

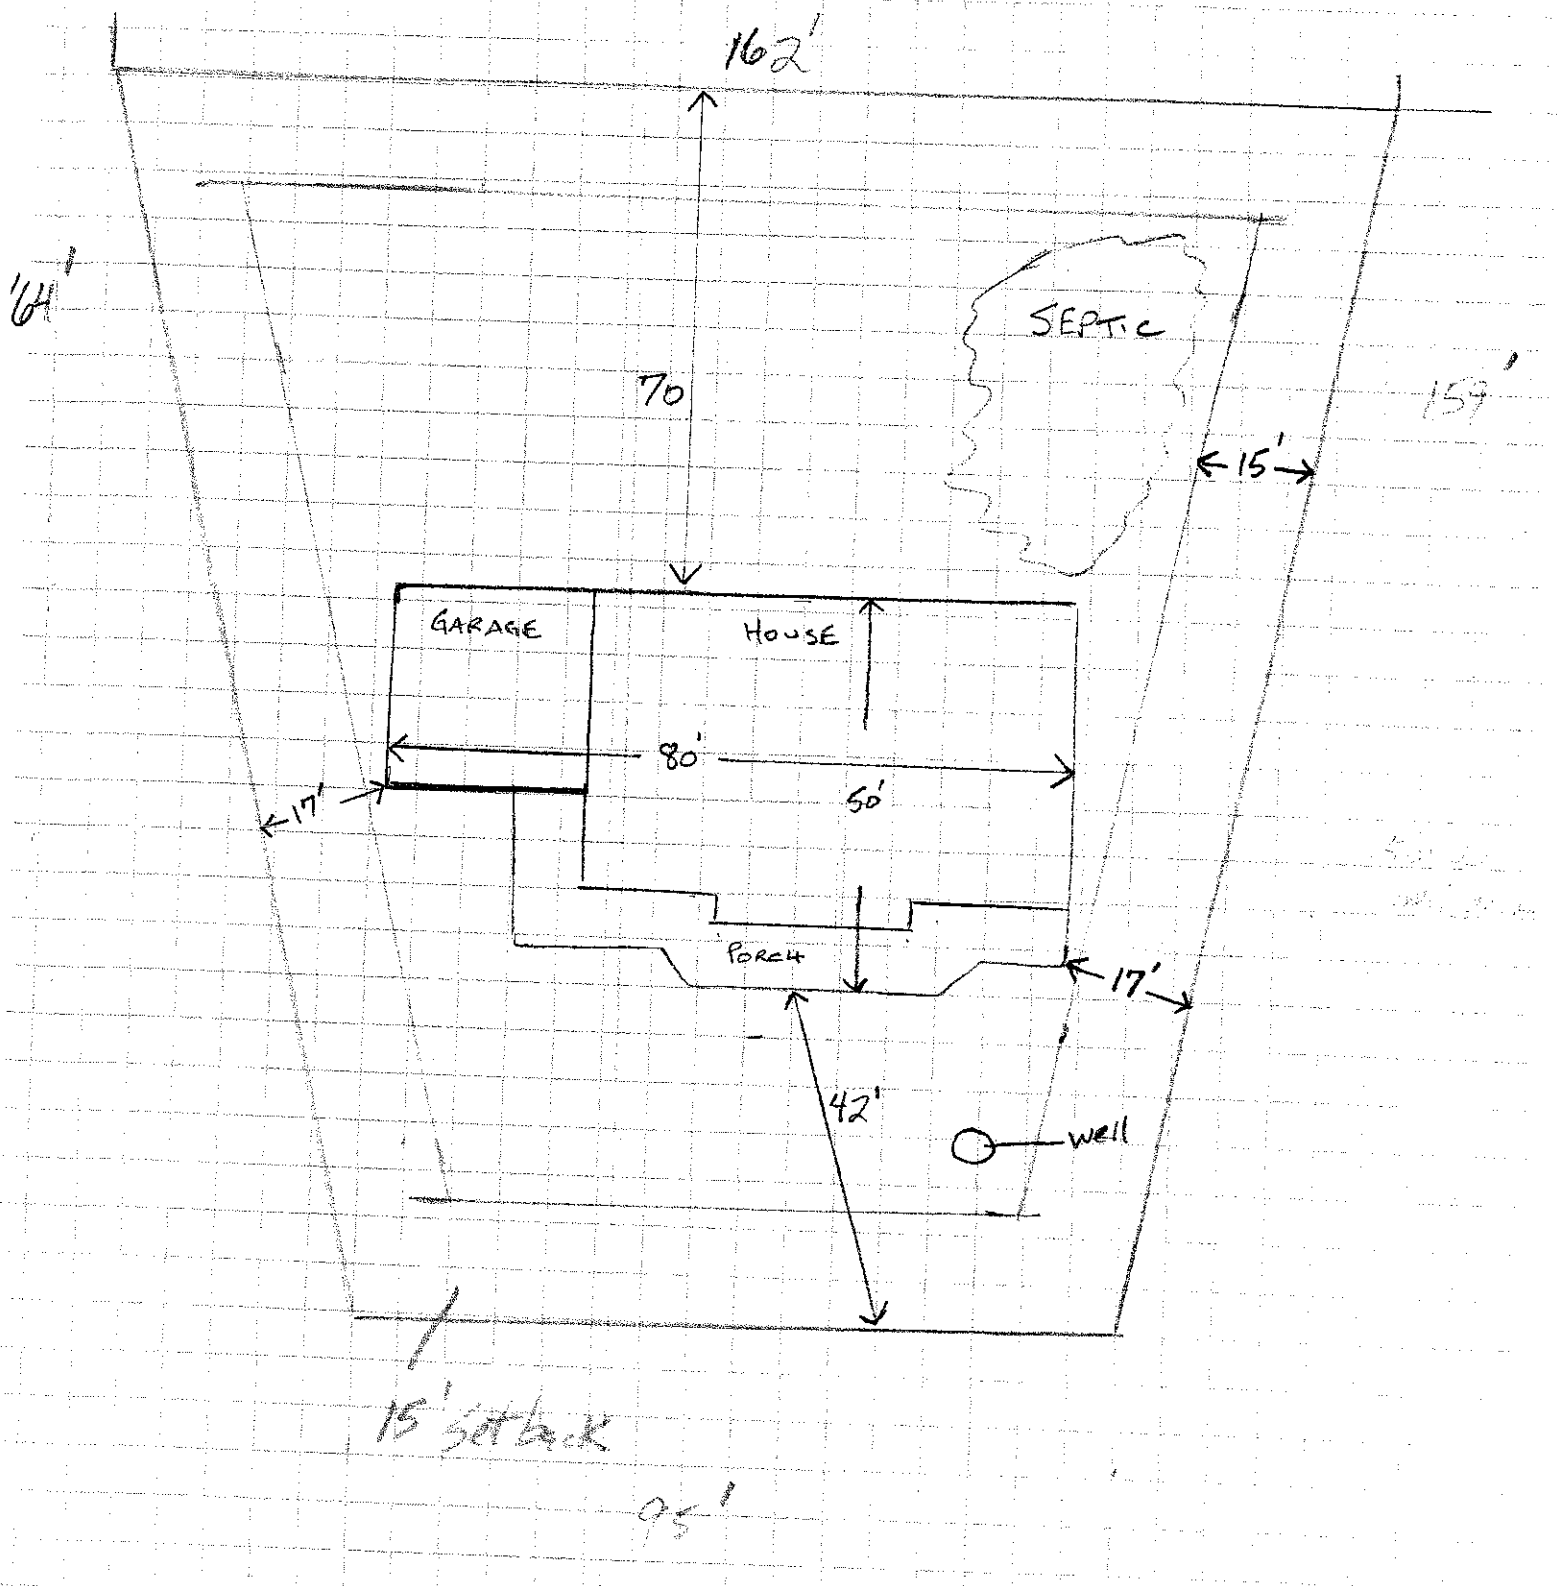

Steve

973-997-0650