IREDELL COUNTY HEATLH DEPARTMENT

PAGE 2: *SITE PLAN WORKSHEET*

SEE THE SAMPLE SITE PLAN BELOW. INCOMPLETE SITE PLANS WILL BE RETURNED TO YOU FOR COMPLETION AND MAY RESULT IN A DELAY IN THE ISSUANCE OF YOUR SEPTIC SYSTEM PERMIT!!!

Place an (X) beside each item as you complete the site plan:

- X — Property Line measurements are clearly identified…
- X — All proposed structures are indicated…
  SHOW: proposed house or business footprint, wells, water lines, patios, pools and decks, and any other item that will occupy space on the site
- X — Front and side setbacks from property line…
- X — Preferred driveway location and configuration, preferred well location…
- X — Area you prefer your septic system to be placed…
- ___ — North arrow, or other sufficient indicator of direction…


Circle N/A on the following if appropriate:


- X — Location of septic systems and wells within 100' of your property… N/A
- ___ — Location of easements and rights of ways on your property… N/A
- ___ — Location of any designated wetlands on the property… N/A


Signature: M W Brown - TEGLAND-BROWN
Property owner or owner's legal representative signature (SIGNATURE REQUIRED)

11/15/2004
DATE

USE THIS SPACE TO DRAW YOUR SITE PLAN

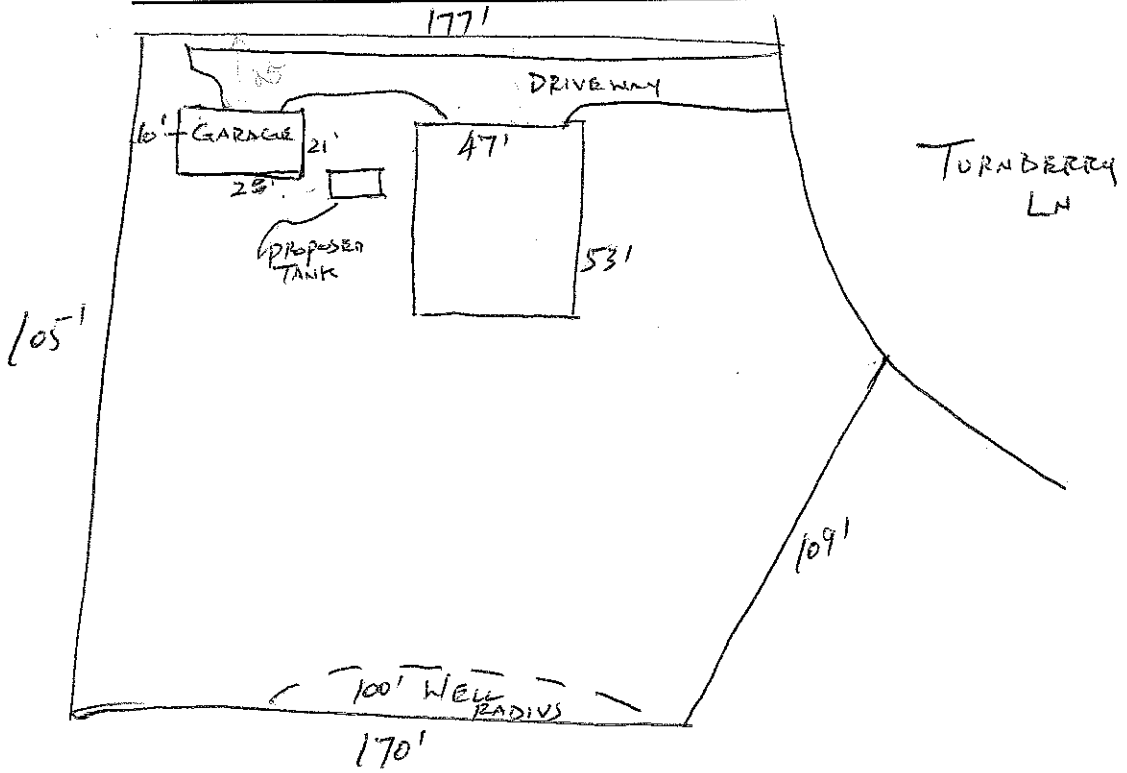

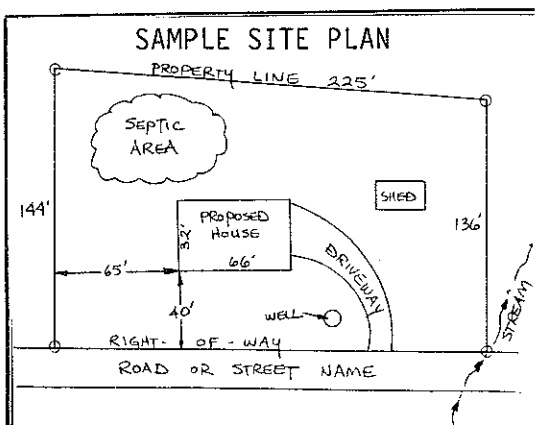

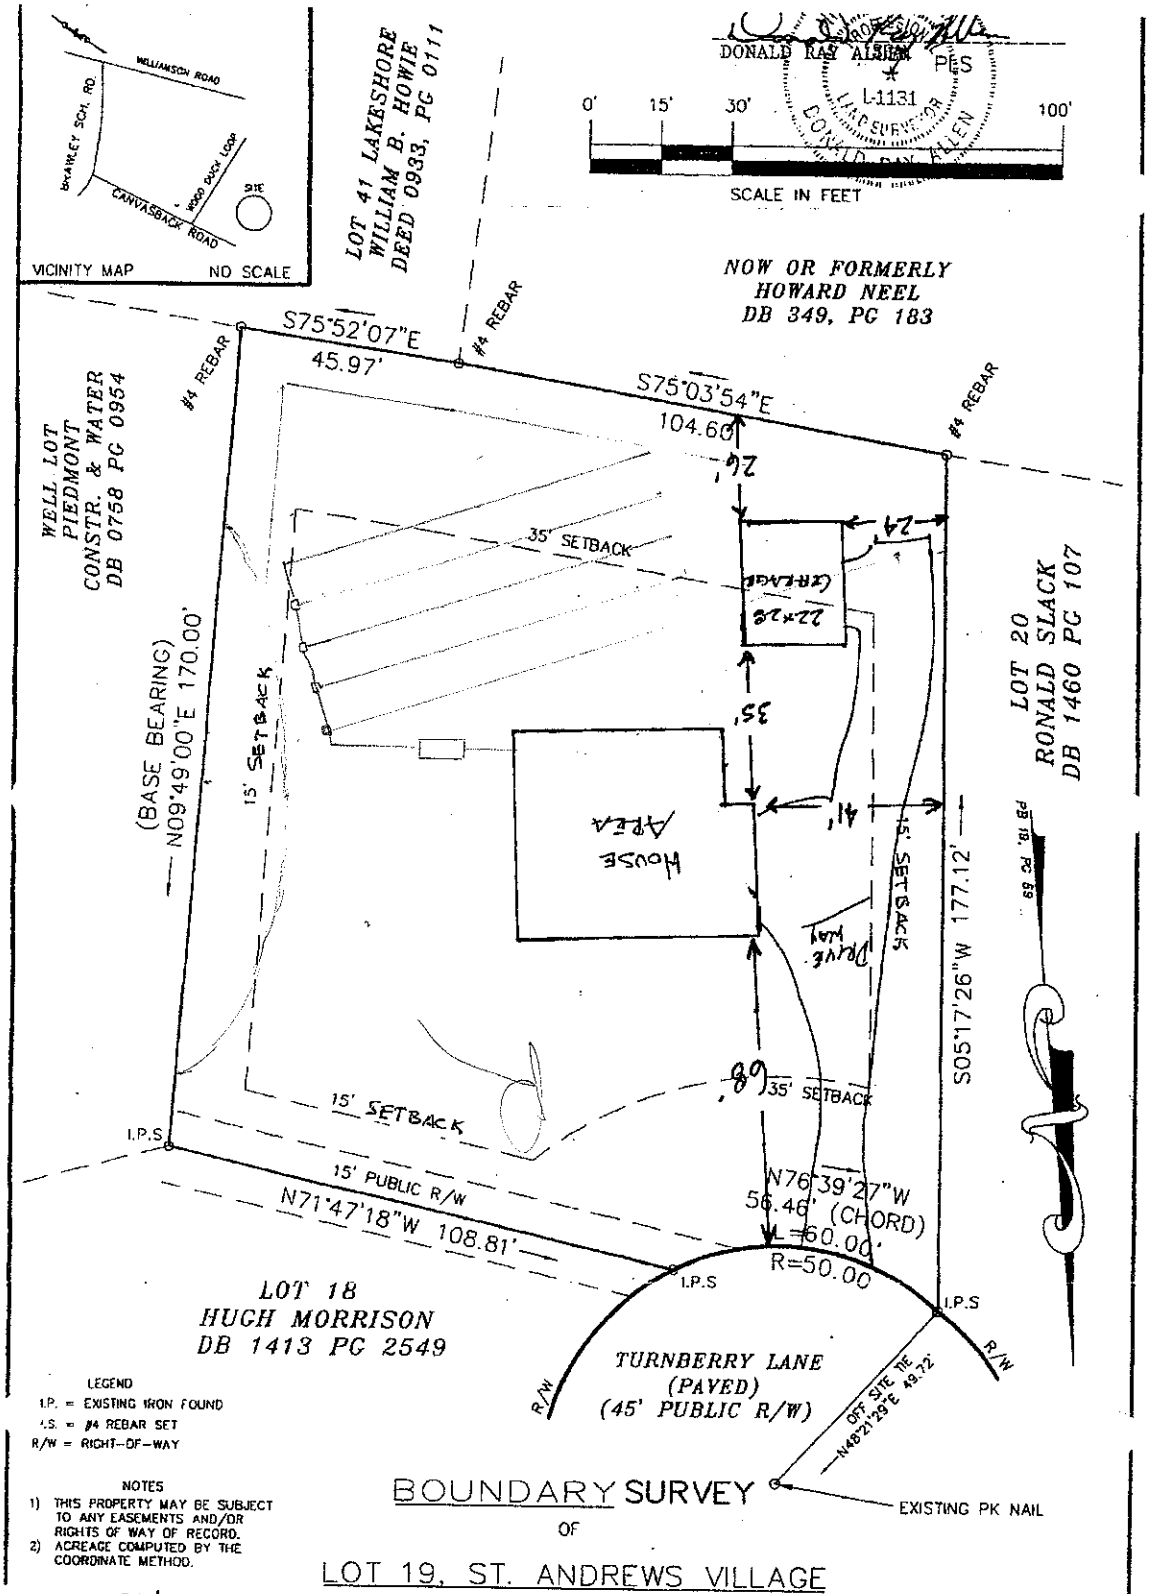

LEGEND
I.P. = EXISTING IRON FOUND
I.S. = #4 REBAR SET
R/W = RIGHT-OF-WAY

NOTES
1) THIS PROPERTY MAY BE SUBJECT TO ANY EASEMENTS AND/OR RIGHTS OF WAY OF RECORD.
2) ACREAGE COMPUTED BY THE COORDINATE METHOD.

BOUNDARY SURVEY

OF

LOT 19, ST. ANDREWS VILLAGE

7046623613 wis brown Nov 22 04 10:36a