4646-08-6388

10678

IREDELL COUNTY HEALTH DEPARTMENT

(SEPTIC TANK) IMPROVEMENTS PERMIT AND CERTIFICATE OF COMPLETION
(Ground Absorption Sewage Disposal System – G. S. Chapter 130-Article 13C)

OWNER OR CONTRACTOR Eldon Roy Bradshaw DATE Dec 6, '89 PERMIT NO. 2K-7-B-9

PHONE: Business ____________ Home ____________

LOCATION 1100 TR 1179 TR Regency Blvd. at end TR Hazelton Dr. ~ 4th lot on Right S. R. No. ____

SUBDIVISION NAME Regency Lake LOT NO. 9 SECTION OR BLOCK NO. B

Moved on

House (✓) Mobile Home ( ) Business ( ) Other ____________

No. Bedrooms 3 No. Bathrooms 2

Garbage Disposal Unit Yes ( ) No (✓)

Auto. Dishwasher Yes (✓) No ( )

Auto. Wash. Machine Yes (✓) No ( )

Site ~~Suitable~~ PS Yes (✓) No ( )

Lot Area Existing 100'x170'

Character & Porosity of Soil clay


Percolation Rate ~35

Topography 2%

Depth to Water Table 44"

Rock or other impervious formations none obs.

____ Basement with Plumbing ____ Basement without Plumbing ✓ No Basement

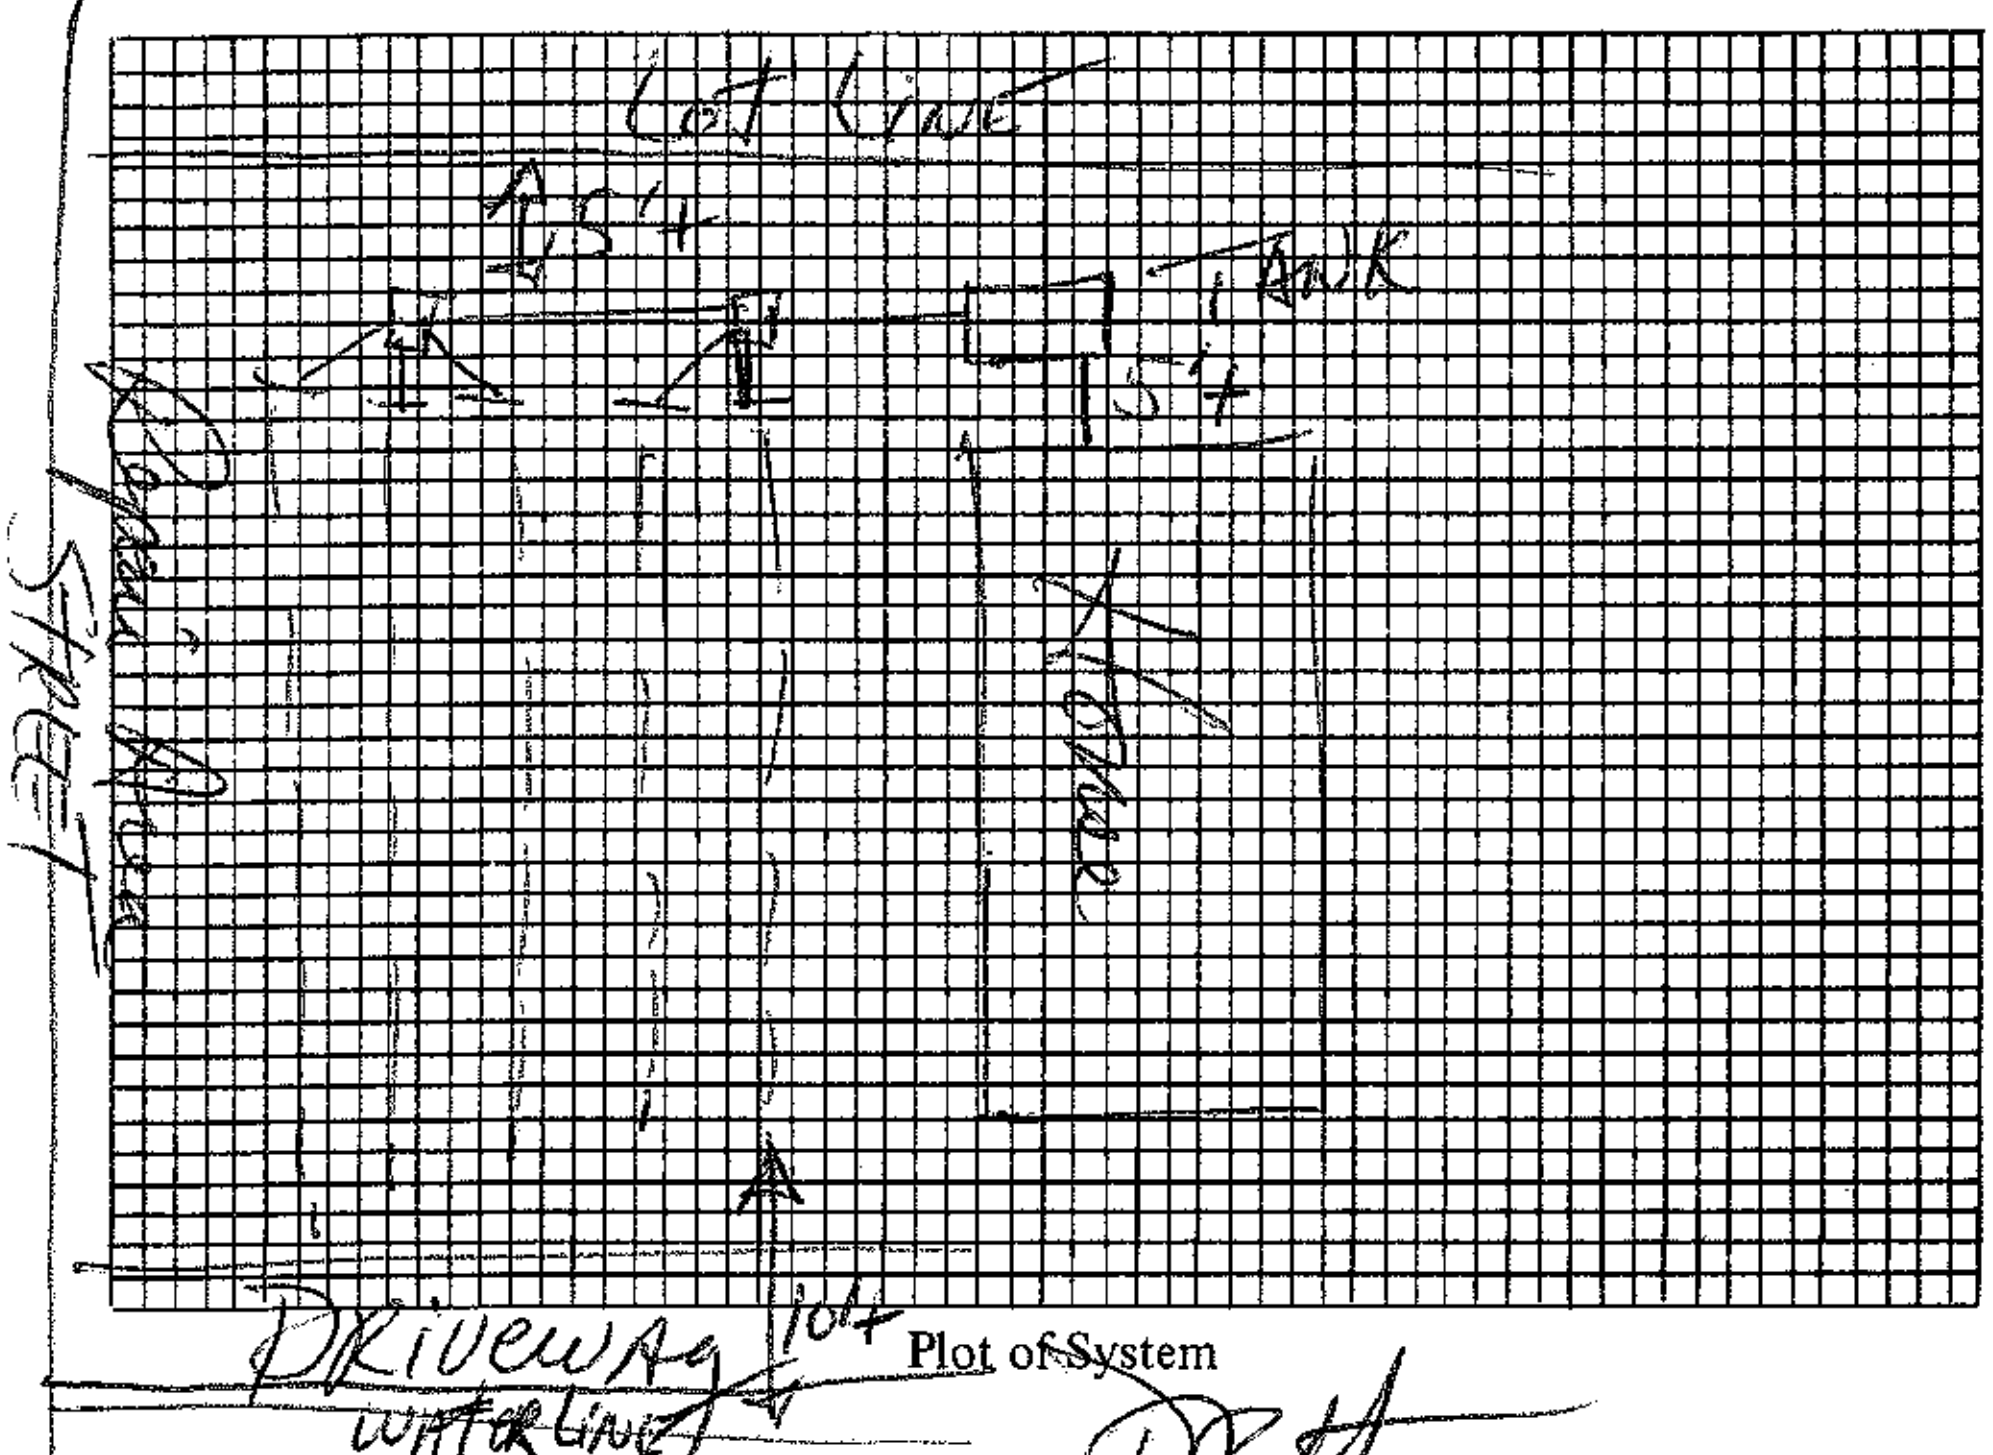

Plot of System

Size of Tank 1000 Gals.

Nitrification Field:

No. of Lines 5

Sq. Ft. 1050 Linear Ft. 350

Depth of Stone in Lines 12"

Water Supply: Individual ( )

Public (✓) CW

Installed by Mike Seagen

I understand and agree to install septic tank system as specified on this Improvements Permit.

Signed: ____________

IMPROVEMENTS PERMIT BY DRH

COMMENTS: ____________

CERTIFICATE OF COMPLETION BY DR Hinson, RS DATE 12-6-89

EXISTING SYSTEM CHECKED BY: ____________ DATE ____________

CONSTRUCTION MUST COMPLY WITH ALL OTHER APPLICABLE STATE AND LOCAL REGULATIONS.

Permit is VOID if any unauthorized changes are made in installation of system and/or if any false information is supplied in making Improvements Permit.

Health Dept. Copy: White Inspection Dept. Copy: Yellow Sanitarian's Copy: Pink Owner's Copy: Gold