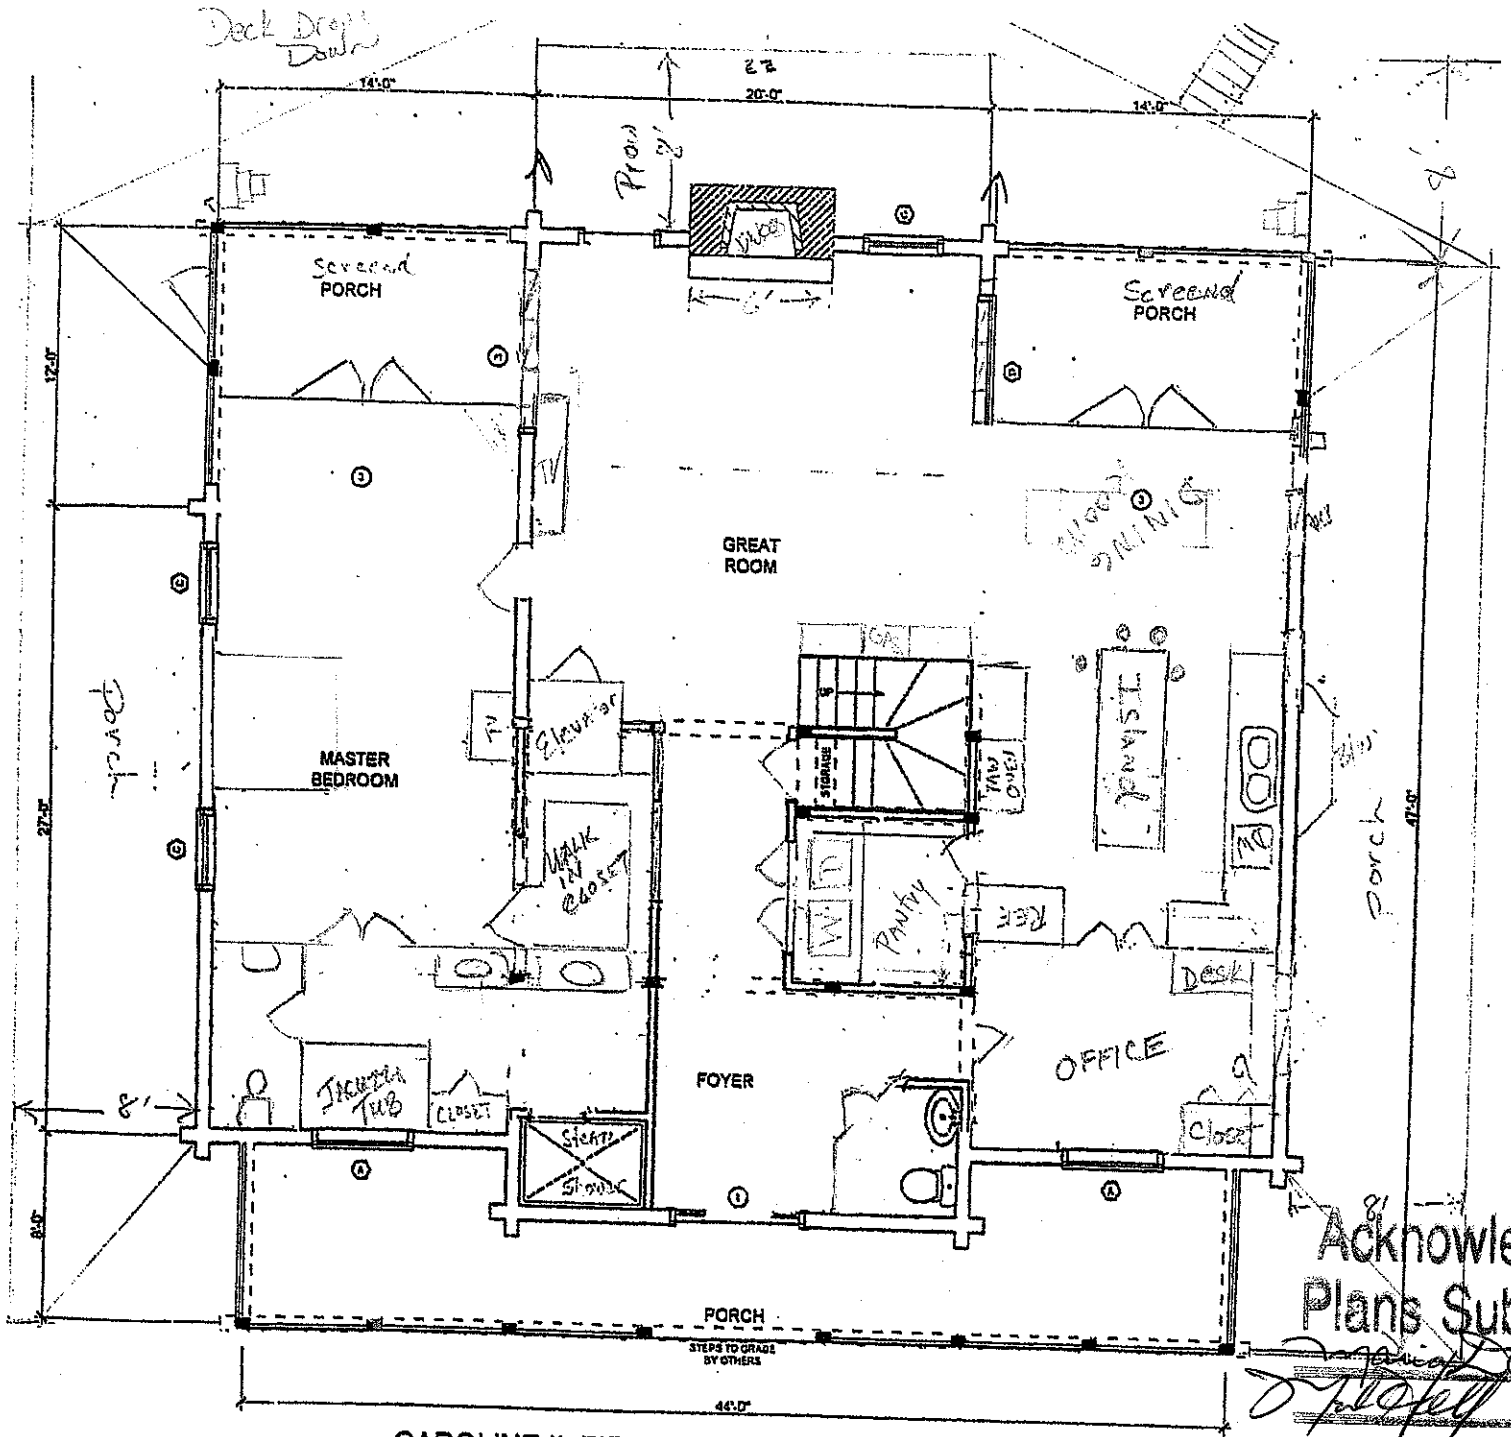


CAROLINE II: FIRST FLOOR PLAN

1/8"=1'-0"

Acknowledgement Of Plans Submittal ONLY!

Engineer KS Date 5/5/03

Builder _____ Date _____