DIVISION OF ENVIRONMENTAL HEALTH
ON-SITE WASTEWATER SECTION

Sheet ___ of ___
PROPERTY ID #: _____
COUNTY: _____

SOIL/SITE EVALUATION
for ON-SITE WASTEWATER SYSTEM

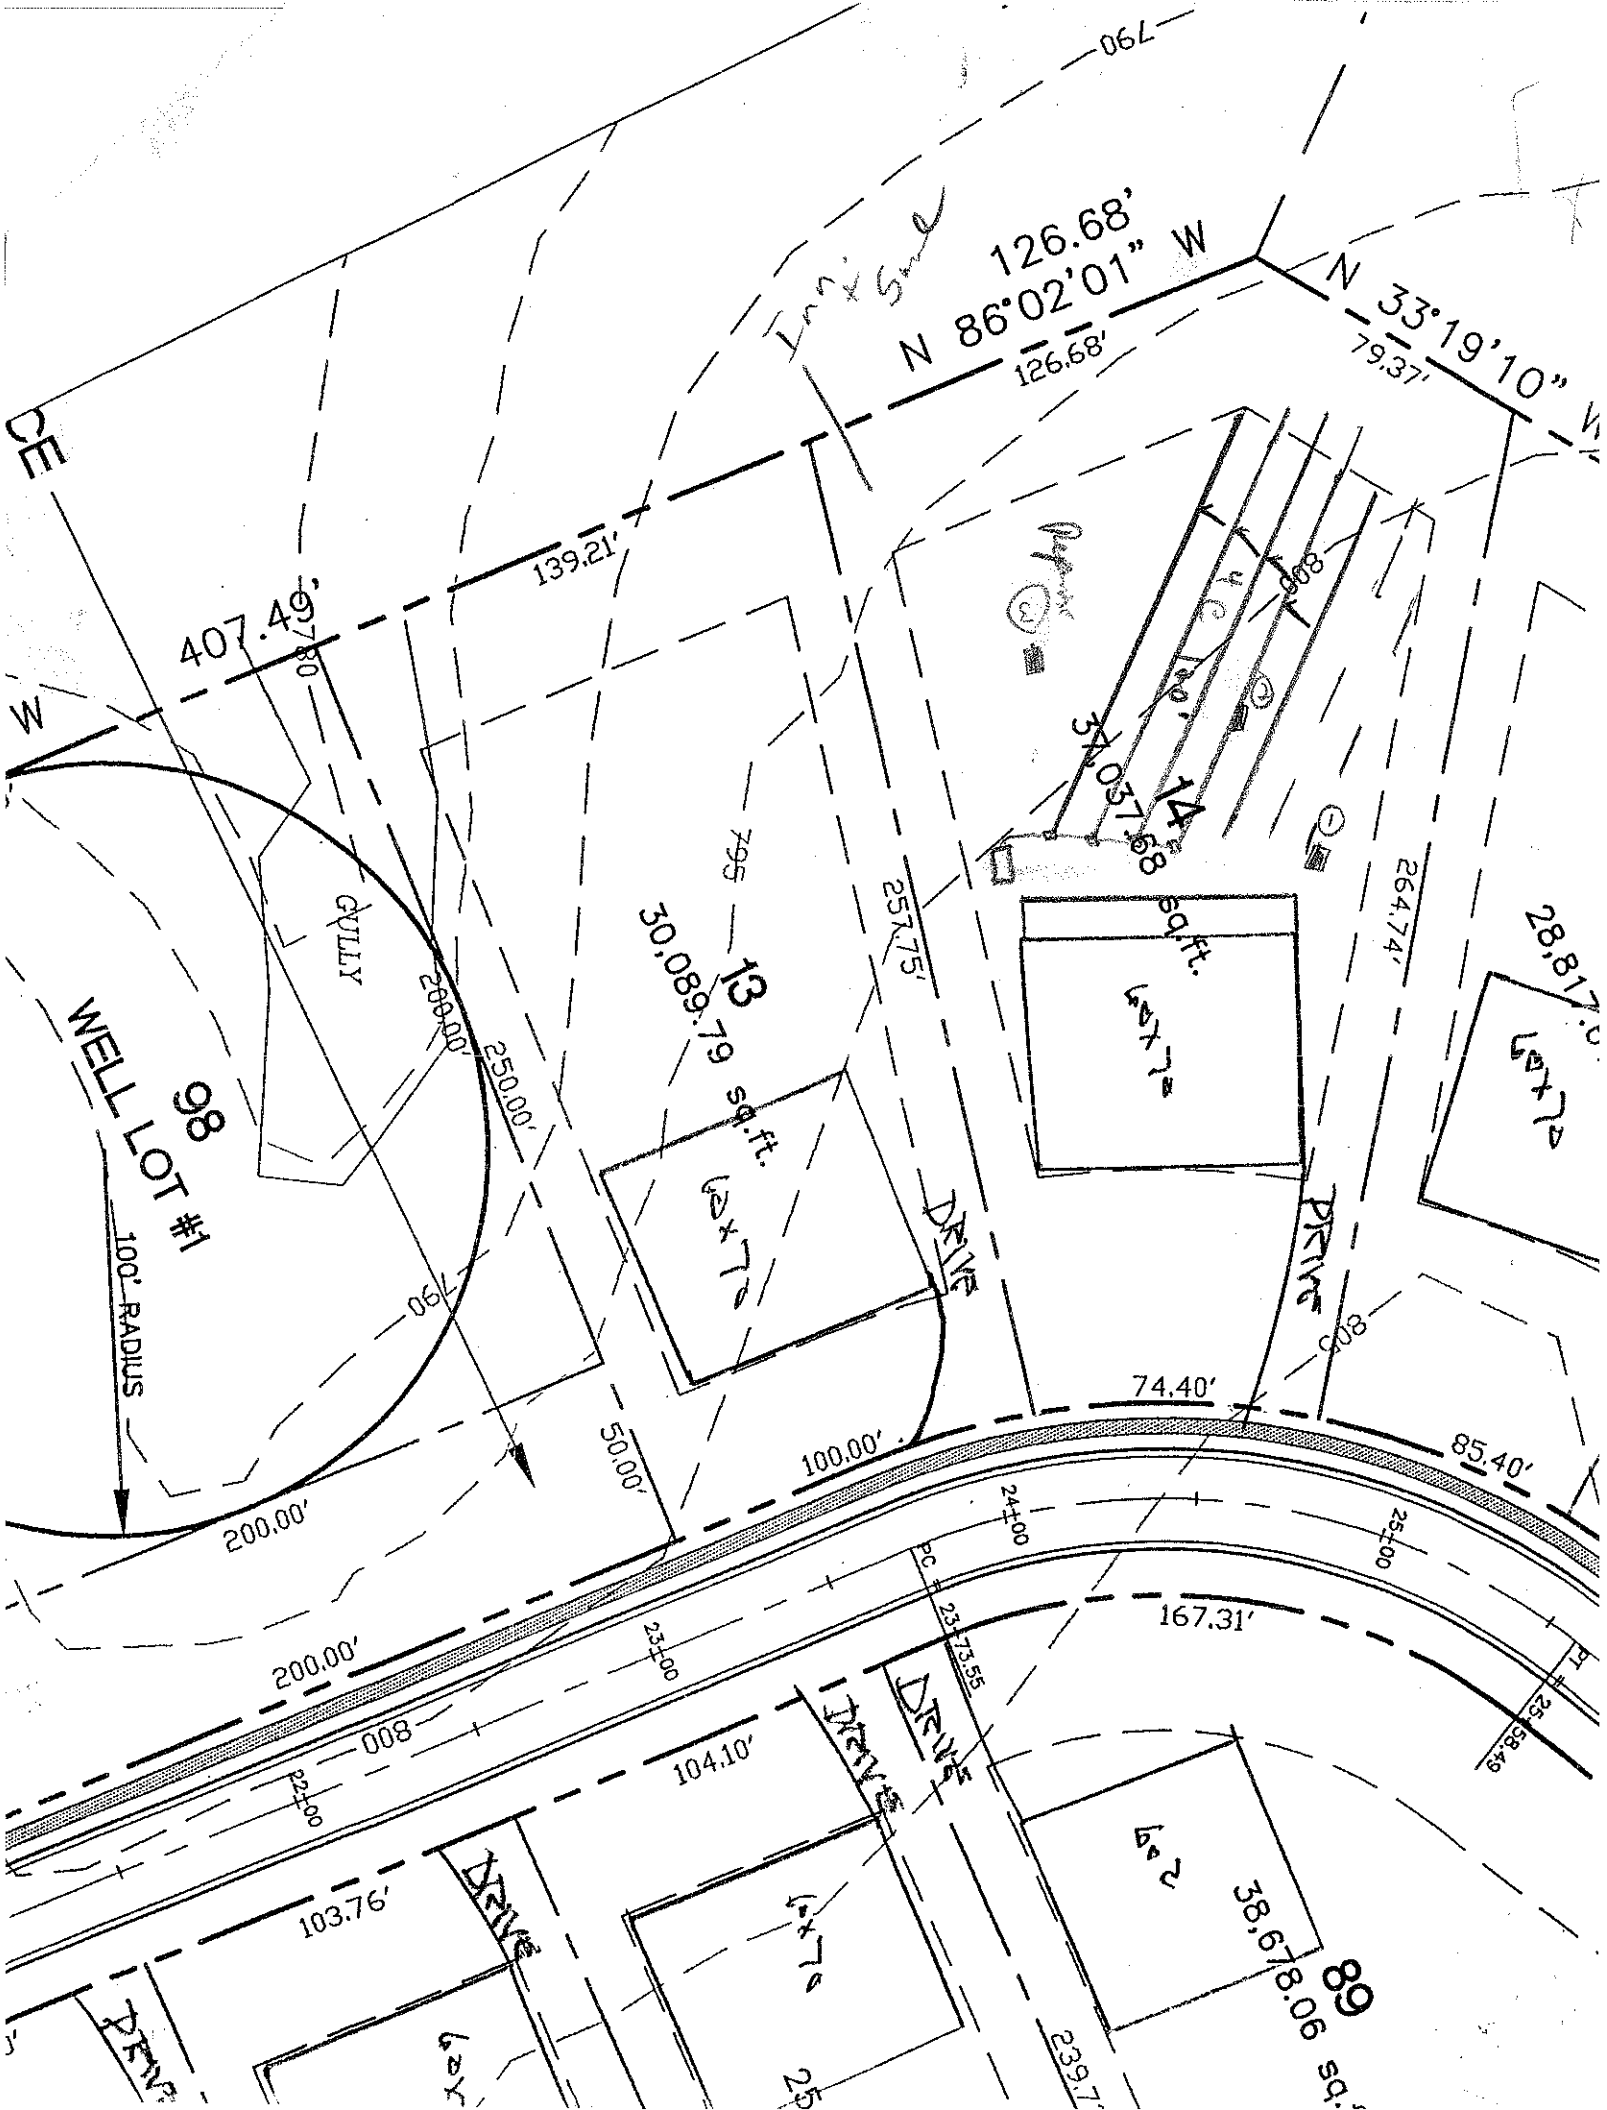
OWNER: _____ APPLICATION DATE _____
ADDRESS: _____ DATE EVALUATED: _____
PROPOSED FACILITY: _____ PROPOSED DESIGN FLOW (.1949): _____ PROPERTY SIZE: _____
LOCATION OF SITE: lot 14 Sundown Cove PROPERTY RECORDED: _____
WATER SUPPLY: ☐ Private ☐ Public ☐ Well ☐ Spring ☐ Other _____
EVALUATION METHOD: ☐ Auger Boring ☐ Pit ☐ Cut
TYPE OF WASTEWATER: ☐ Sewage ☐ Industrial Process ☐ Mixed

PROFILE #	.1940 LAND-SCAPE POSITION/ SLOPE %	HORI-ZON DEPTH (IN.)	SOIL MORPHOLOGY (.1941) .1941 STRUCTURE/ TEXTURE	SOIL MORPHOLOGY (.1941) .1941 CONSISTENCE/ MINERALOGY	OTHER PROFILE FACTORS .1942 SOIL WETNESS/ COLOR	.1943 SOIL DEPTH	.1956 SAPRO CLASS	.1944 RESTR HORIZ	PROFILE CLASS & LTAR
1		0-46	YRC ASK	fi SP					.25
2		0-4	BSCL GR	f SSSP					.25. .3
		4-32	RC ASK	f SP					
		32-46	YRCL SAK SL	f./fi. SSSP					
3		0-30	RC/CL SNK	f. SSSP					R3 .3
		30-90	SL SAP/SAP	f. SSSP					
4									

DESCRIPTION	INITIAL SYSTEM	REPAIR SYSTEM
Available Space (.1945)		
System Type(s)		
Site LTAR		

OTHER FACTORS (.1946): _____
SITE CLASSIFICATION (.1948): _____
EVALUATED BY: _____
OTHER(S) PRESENT: _____

COMMENTS: _____


126.68'
N 86°02'01" W
126.68'
N 33°19'10"
79.37'
139.21'
407.49'
W
CE
GULLY
WELL LOT #1
98
100' RADIUS
200.00'
250.00'
790
50.00'
200.00'
30,089.79 sq.ft.
13
S 75
257.75'
34,037.68
14
264.74'
28,817.0
6sq.ft.
6sq.ft.
6sq.ft.
DRIVE
DRIVE
DRIVE
74.40'
100.00'
85.40'
24+00
25+00
23+00
22+00
167.31'
104.10'
103.76'
38,678.06 sq.
89
239.7
008
790