DEPARTMENT OF ENVIRONMENT AND NATURAL RESOURCES
DIVISION OF ENVIRONMENTAL HEALTH
ON-SITE WASTEWATER SECTION

Sheet ____ *of* ____
PROPERTY ID #: _____
COUNTY: _____

SOIL/SITE EVALUATION
for ON-SITE WASTEWATER SYSTEM

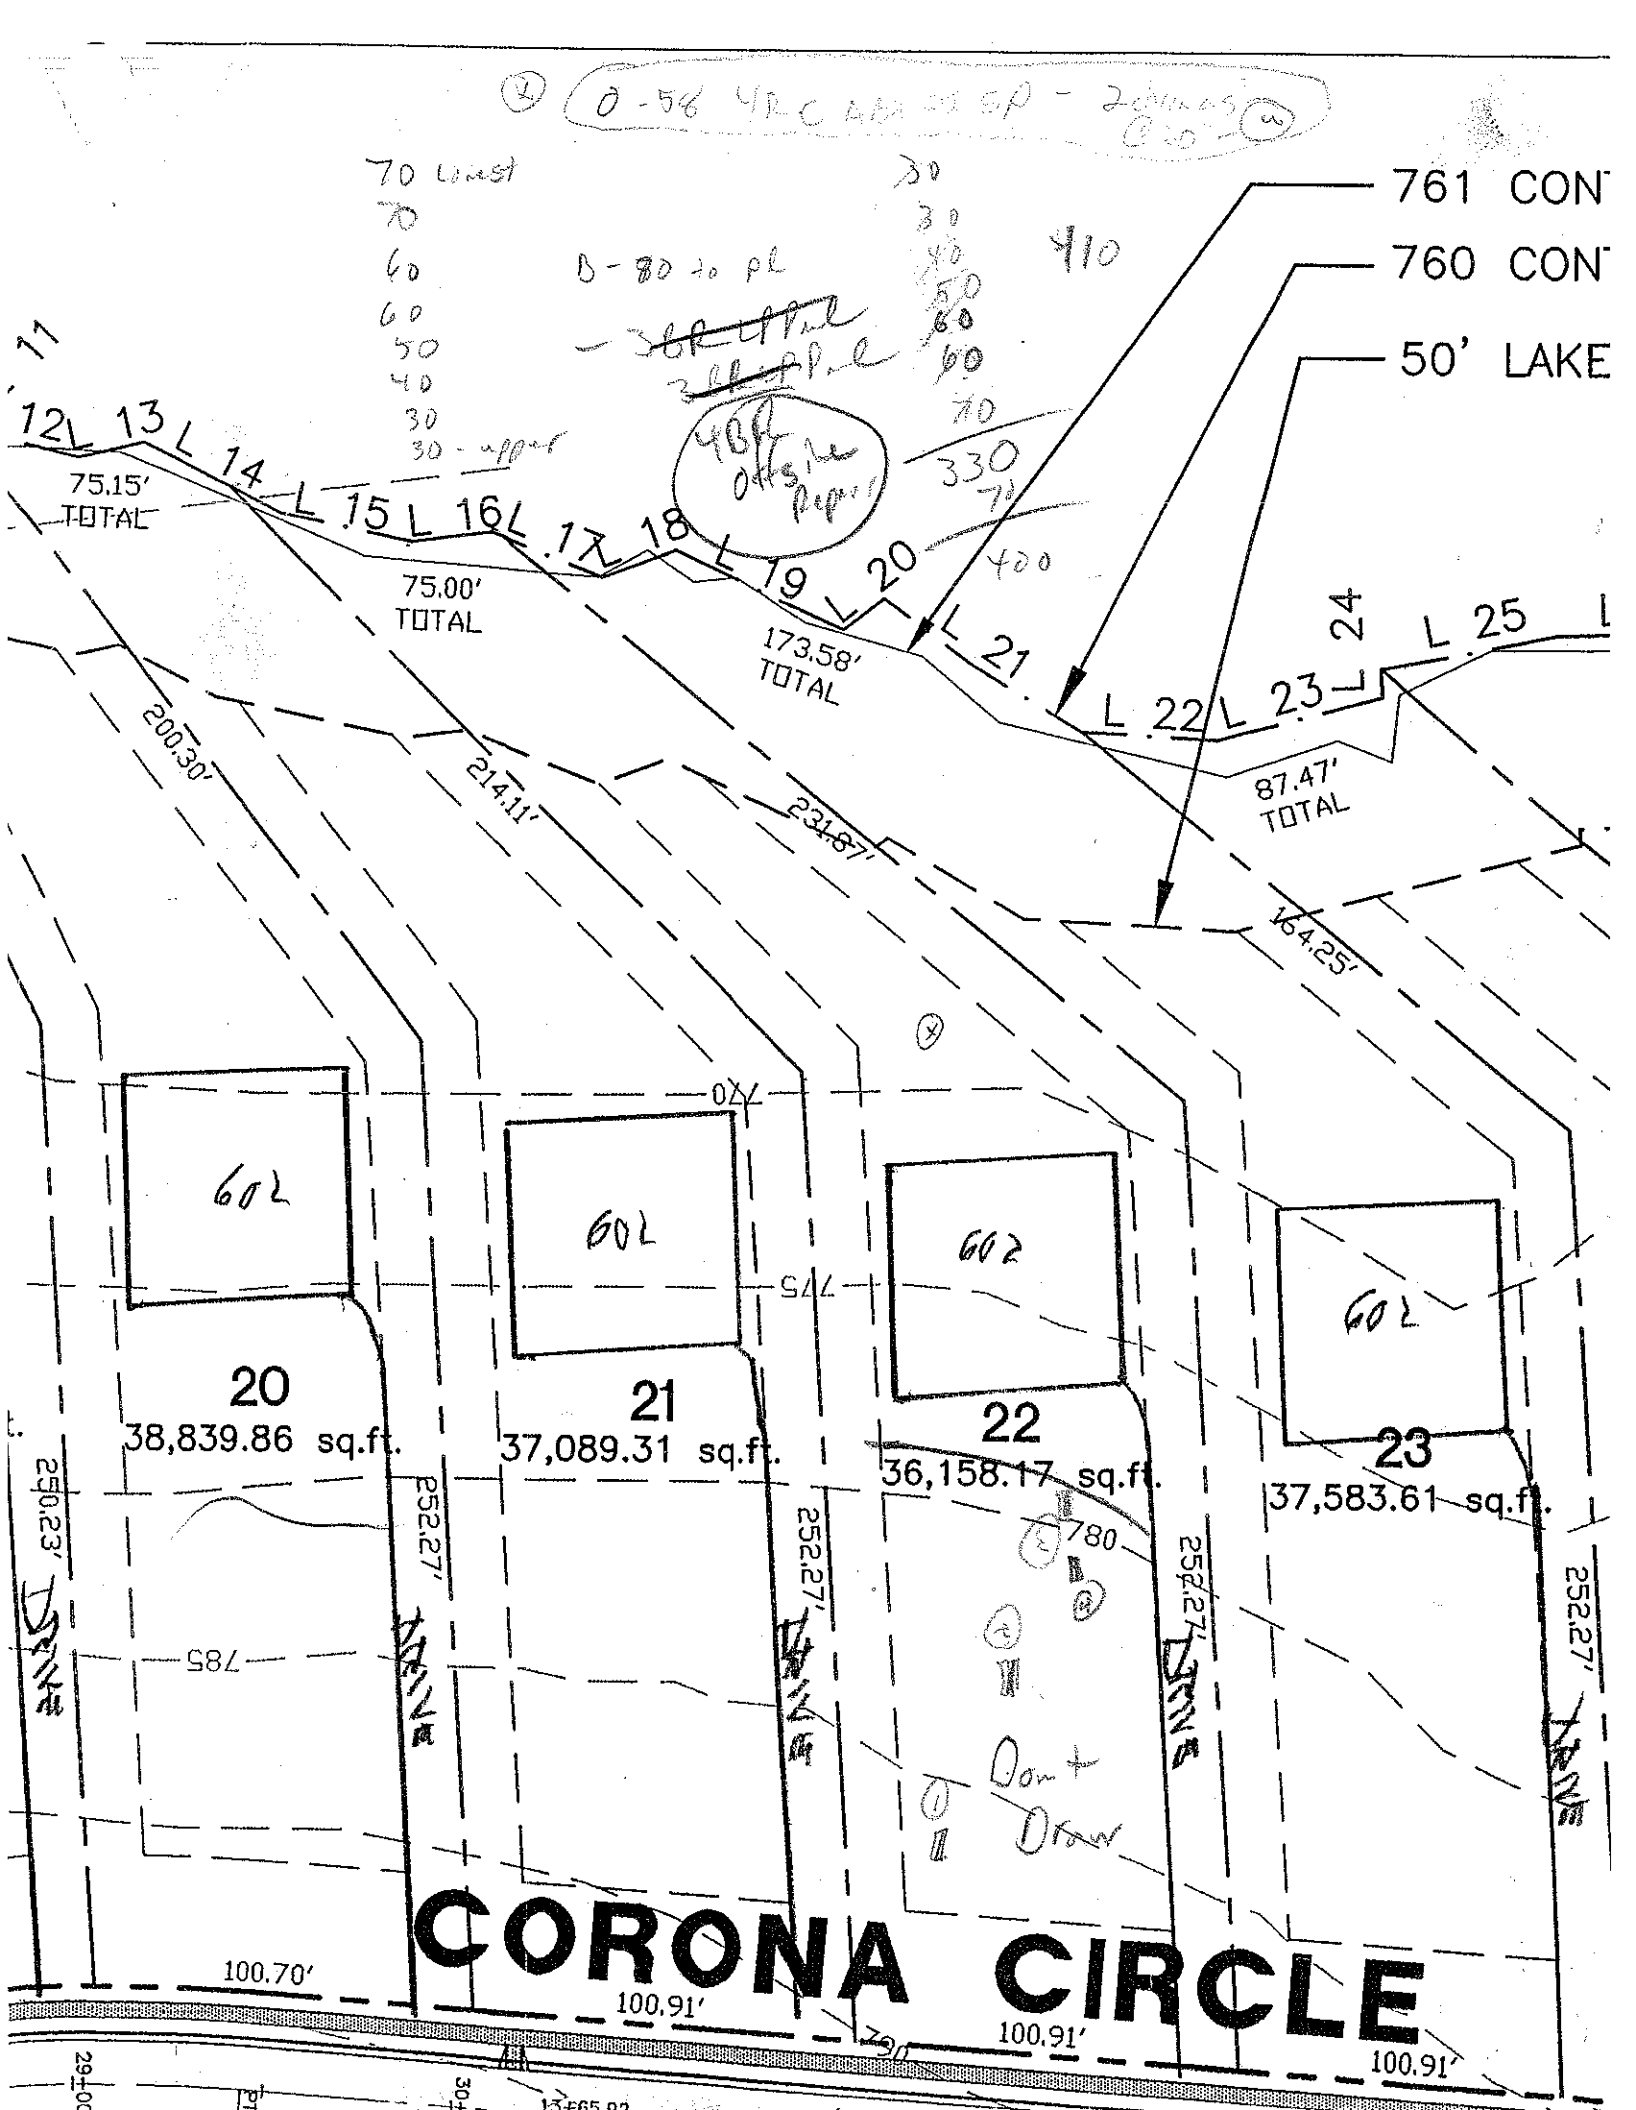
OWNER: _____ APPLICATION DATE _____
ADDRESS: _____ DATE EVALUATED: _____
PROPOSED FACILITY: _____ PROPOSED DESIGN FLOW (.1949): _____ PROPERTY SIZE: _____
LOCATION OF SITE: lot 22 Sundown Ln PROPERTY RECORDED: _____
WATER SUPPLY: ☐ Private ☐ Public ☐ Well ☐ Spring ☐ Other _____
EVALUATION METHOD: ☐ Auger Boring ☐ Pit ☐ Cut
TYPE OF WASTEWATER: ☐ Sewage ☐ Industrial Process ☐ Mixed

PROFILE #	.1940 LAND-SCAPE POSITION/ SLOPE %	HORI-ZON DEPTH (IN.)	SOIL MORPHOLOGY (.1941) .1941 STRUCTURE/ TEXTURE	SOIL MORPHOLOGY (.1941) .1941 CONSISTENCE/ MINERALOGY	OTHER PROFILE FACTORS .1942 SOIL WETNESS/ COLOR	OTHER PROFILE FACTORS .1943 SOIL DEPTH	OTHER PROFILE FACTORS .1956 SAPRO CLASS	OTHER PROFILE FACTORS .1944 RESTR HORIZ	PROFILE CLASS & LTAR
1		0-13	LCL GRavSL	fr SSP					PS .3
		13-34	RL MSBK	fr SSP					
		34-47	YRCL MSBK	fr SSP	common	54"			
2	PP 5-3	0-26	RC ABK	fr SP					PS .3
		26-54	YRCL MSBK	fr SSP	common	Saprolite			
3		0-26	RCL/C ABK	fr SP					LPP .15
		26+	Rock/Rock Saprolite						
4		0-30	RL/CL MSBK	fr SSP					PS .3
		30-50	YR/RYCL MSBK	fr SSP	common	54"			

DESCRIPTION	INITIAL SYSTEM	REPAIR SYSTEM
Available Space (.1945)		
System Type(s)		
Site LTAR		

OTHER FACTORS (.1946): _____
SITE CLASSIFICATION (.1948): _____
EVALUATED BY: _____
OTHER(S) PRESENT: _____

COMMENTS: _____


761 CON
760 CON
50' LAKE
L 12 L 13 L 14 L 15 L 16 L 17 L 18 L 19 L 20 L 21 L 22 L 23 L 24 L 25
75.15' TOTAL
75.00' TOTAL
173.58' TOTAL
87.47' TOTAL
200.30'
214.11'
231.87'
164.25'
602
602
602
602
20
38,839.86 sq.ft.
21
37,089.31 sq.ft.
22
36,158.17 sq.ft.
23
37,583.61 sq.ft.
250.23'
252.27'
252.27'
252.27'
252.27'
780
785
775
770
Dom + Drain
CORONA CIRCLE
100.70'
100.91'
100.91'
100.91'