DEPARTMENT OF ENVIRONMENT AND NATURAL RESOURCES
DIVISION OF ENVIRONMENTAL HEALTH
ON-SITE WASTEWATER SECTION

Sheet ___ of ___
PROPERTY ID #: _____
COUNTY: _____

SOIL/SITE EVALUATION
for ON-SITE WASTEWATER SYSTEM

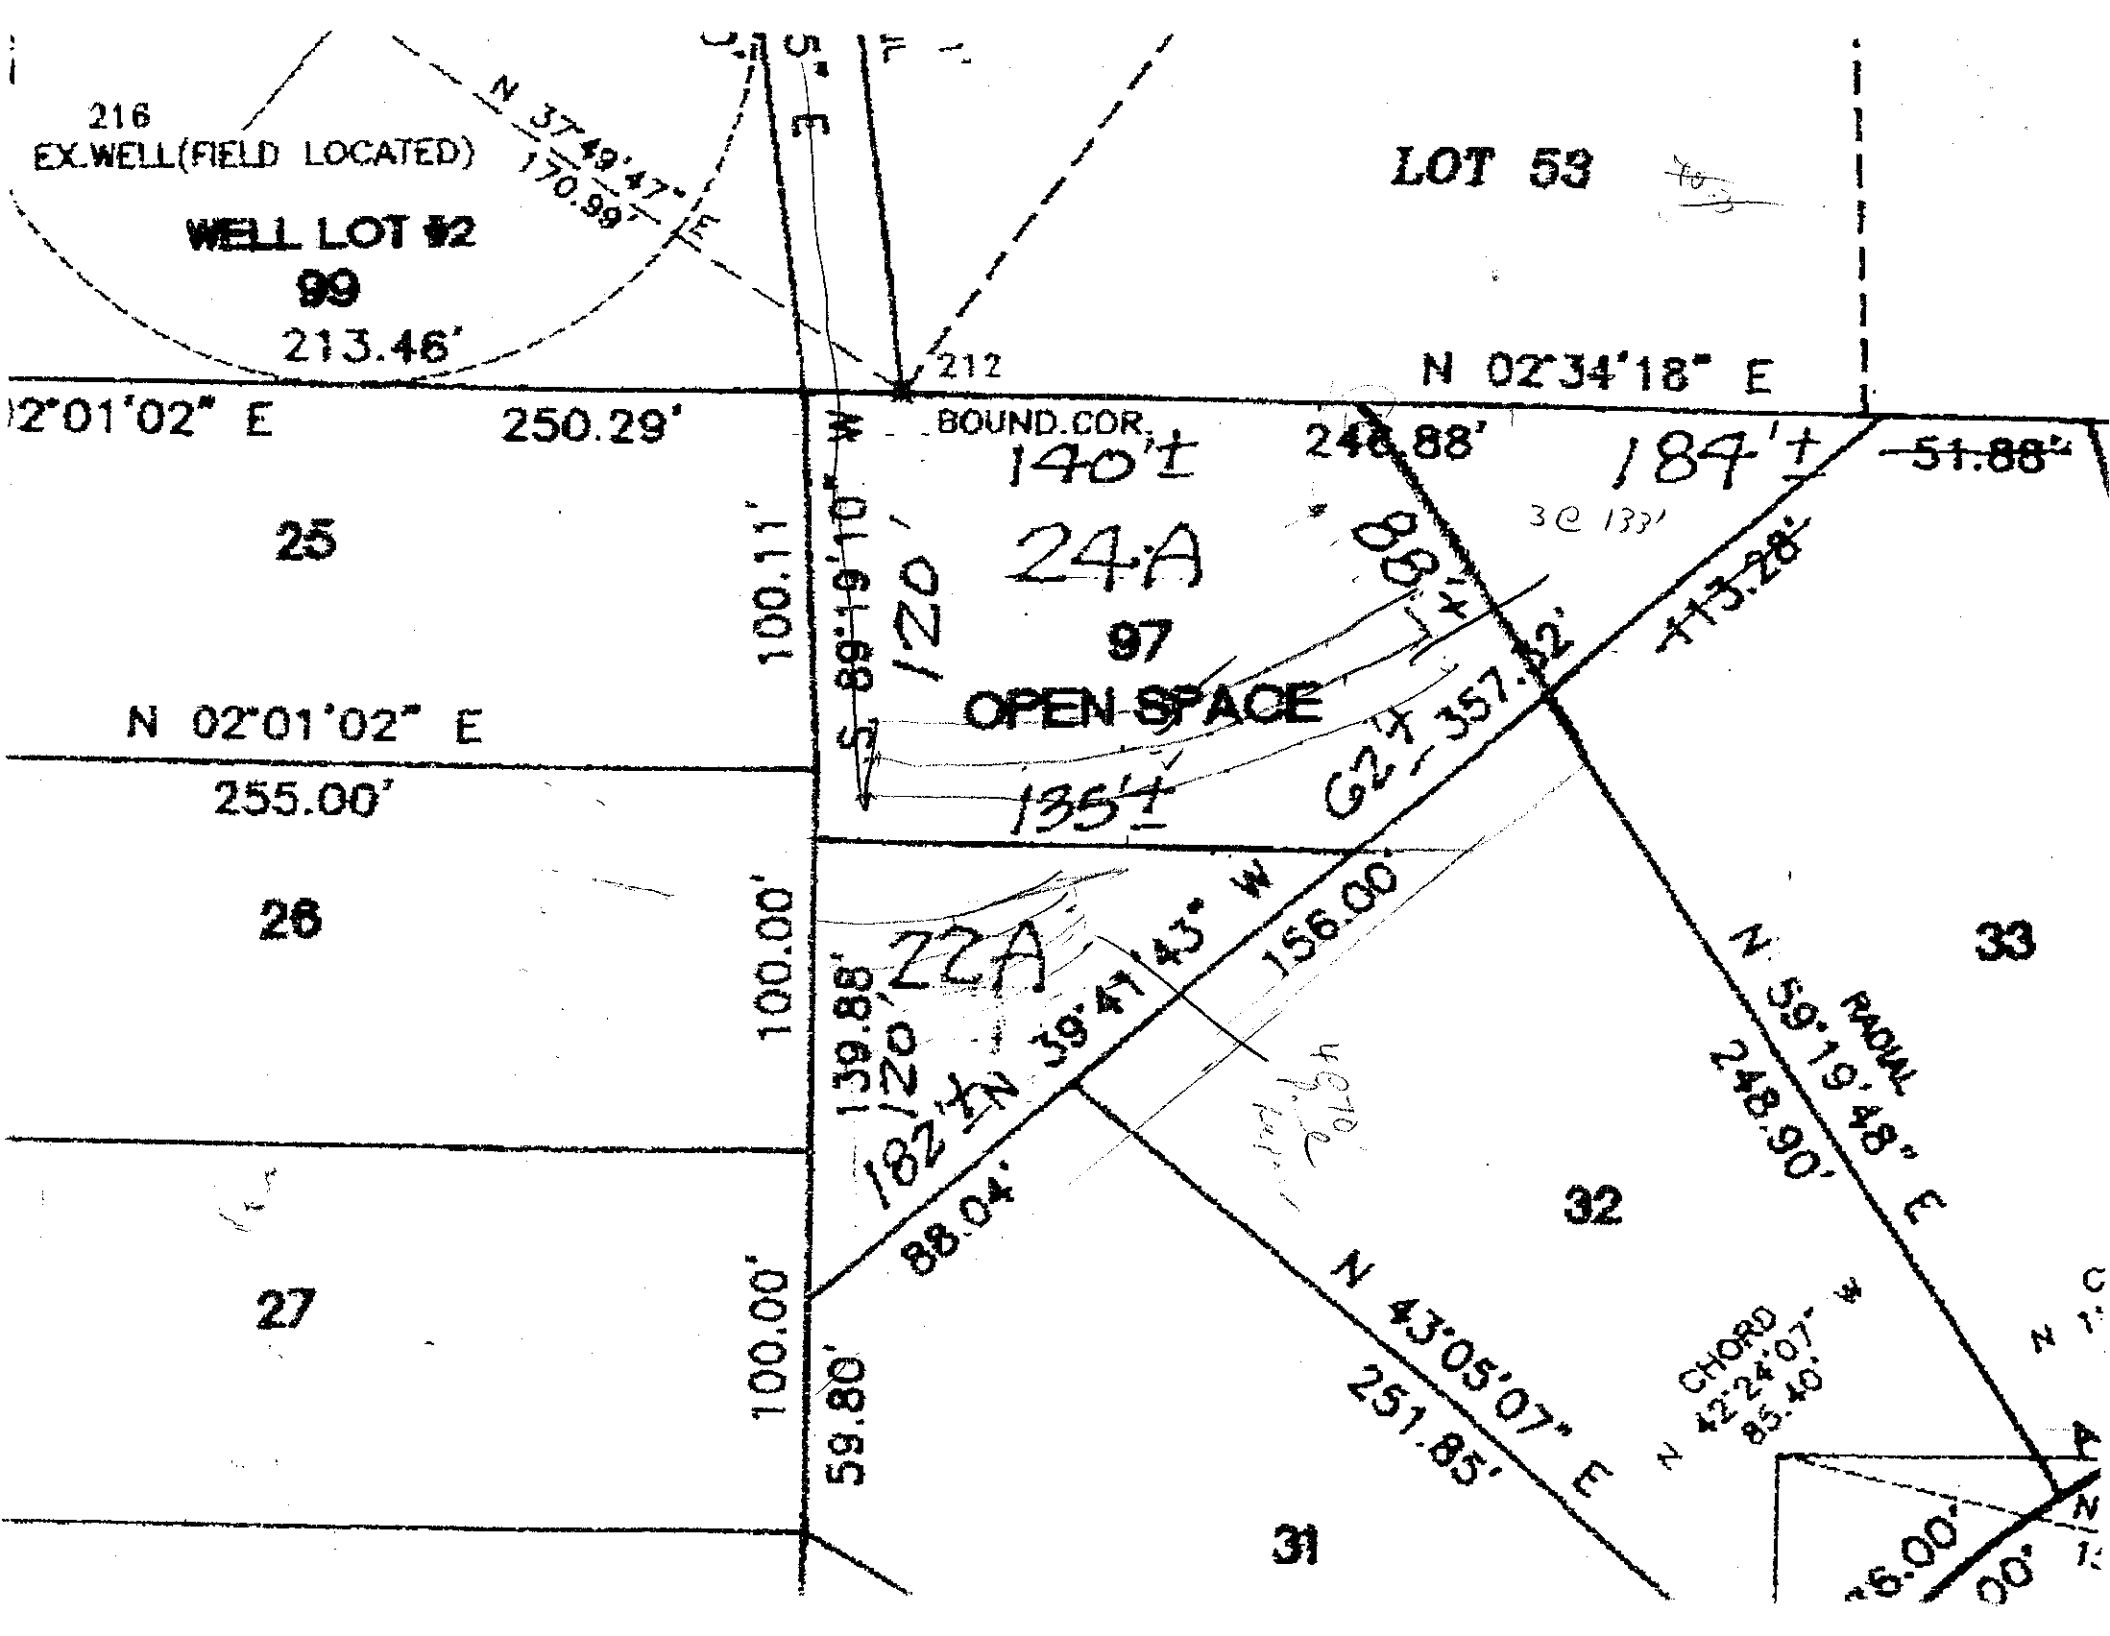
OWNER: _____ APPLICATION DATE _____
ADDRESS: _____
PROPOSED FACILITY: _____ PROPOSED DESIGN FLOW (.1949): _____ DATE EVALUATED: _____
LOCATION OF SITE: Offsite PROPERTY SIZE: _____
WATER SUPPLY: ☐ Private ☐ Public ☐ Well ☐ Spring ☐ Other _____ PROPERTY RECORDED: _____
EVALUATION METHOD: ☐ Auger Boring ☐ Pit ☐ Cut
TYPE OF WASTEWATER: ☐ Sewage ☐ Industrial Process ☐ Mixed

PROFILE #	.1940 LANDSCAPE POSITION/ SLOPE %	HORIZON DEPTH (IN.)	SOIL MORPHOLOGY (.1941) .1941 STRUCTURE/ TEXTURE	SOIL MORPHOLOGY (.1941) .1941 CONSISTENCE/ MINERALOGY	OTHER PROFILE FACTORS .1942 SOIL WETNESS/ COLOR	.1943 SOIL DEPTH	.1956 SAPRO CLASS	.1944 RESTR HORIZ	PROFILE CLASS & LTAR
1		0-20	SCL/L						PS 3
		20-46	SL	SAP					
2		0-34	RC						PS 3
		34+	R/L	SAP					
3		0-16							
		16-90	RC	SAP					
4		0-12	BSL						PS 3
		12-49	RC/L						

DESCRIPTION	INITIAL SYSTEM	REPAIR SYSTEM
Available Space (.1945)		
System Type(s)		
Site LTAR		

OTHER FACTORS (.1946): _____
SITE CLASSIFICATION (.1948): _____
EVALUATED BY: _____
OTHER(S) PRESENT: _____

COMMENTS: _____


216
EX.WELL(FIELD LOCATED)
WELL LOT #2
99
213.46'
N 37°49'47" E
170.99'
LOT 53
212
BOUND.COR.
N 02°34'18" E
2°01'02" E
250.29'
25
100.11'
N 02°01'02" E
255.00'
26
100.00'
27
100.00'
59.80'
31
140'±
24A
97
OPEN SPACE
120'
S 89°19'10" W
135'±
248.88'
184'±
51.88'
3@ 133'
88.11'
115.28'
62'± 357.82'
33
RADIAL
N 59°19'48" E
248.90'
32
156.00
N 39°47'43" W
182'±
120'
139.88'
22A
88.04'
N 43°05'07" E
251.85'
CHORD
N 42°24'07" W
85.40'
16.00'