DEPARTMENT OF ENVIRONMENT AND NATURAL RESOURCES
DIVISION OF ENVIRONMENTAL HEALTH
ON-SITE WASTEWATER SECTION

Sheet ___ of ___
PROPERTY ID #: _____
COUNTY: _____

SOIL/SITE EVALUATION
for ON-SITE WASTEWATER SYSTEM

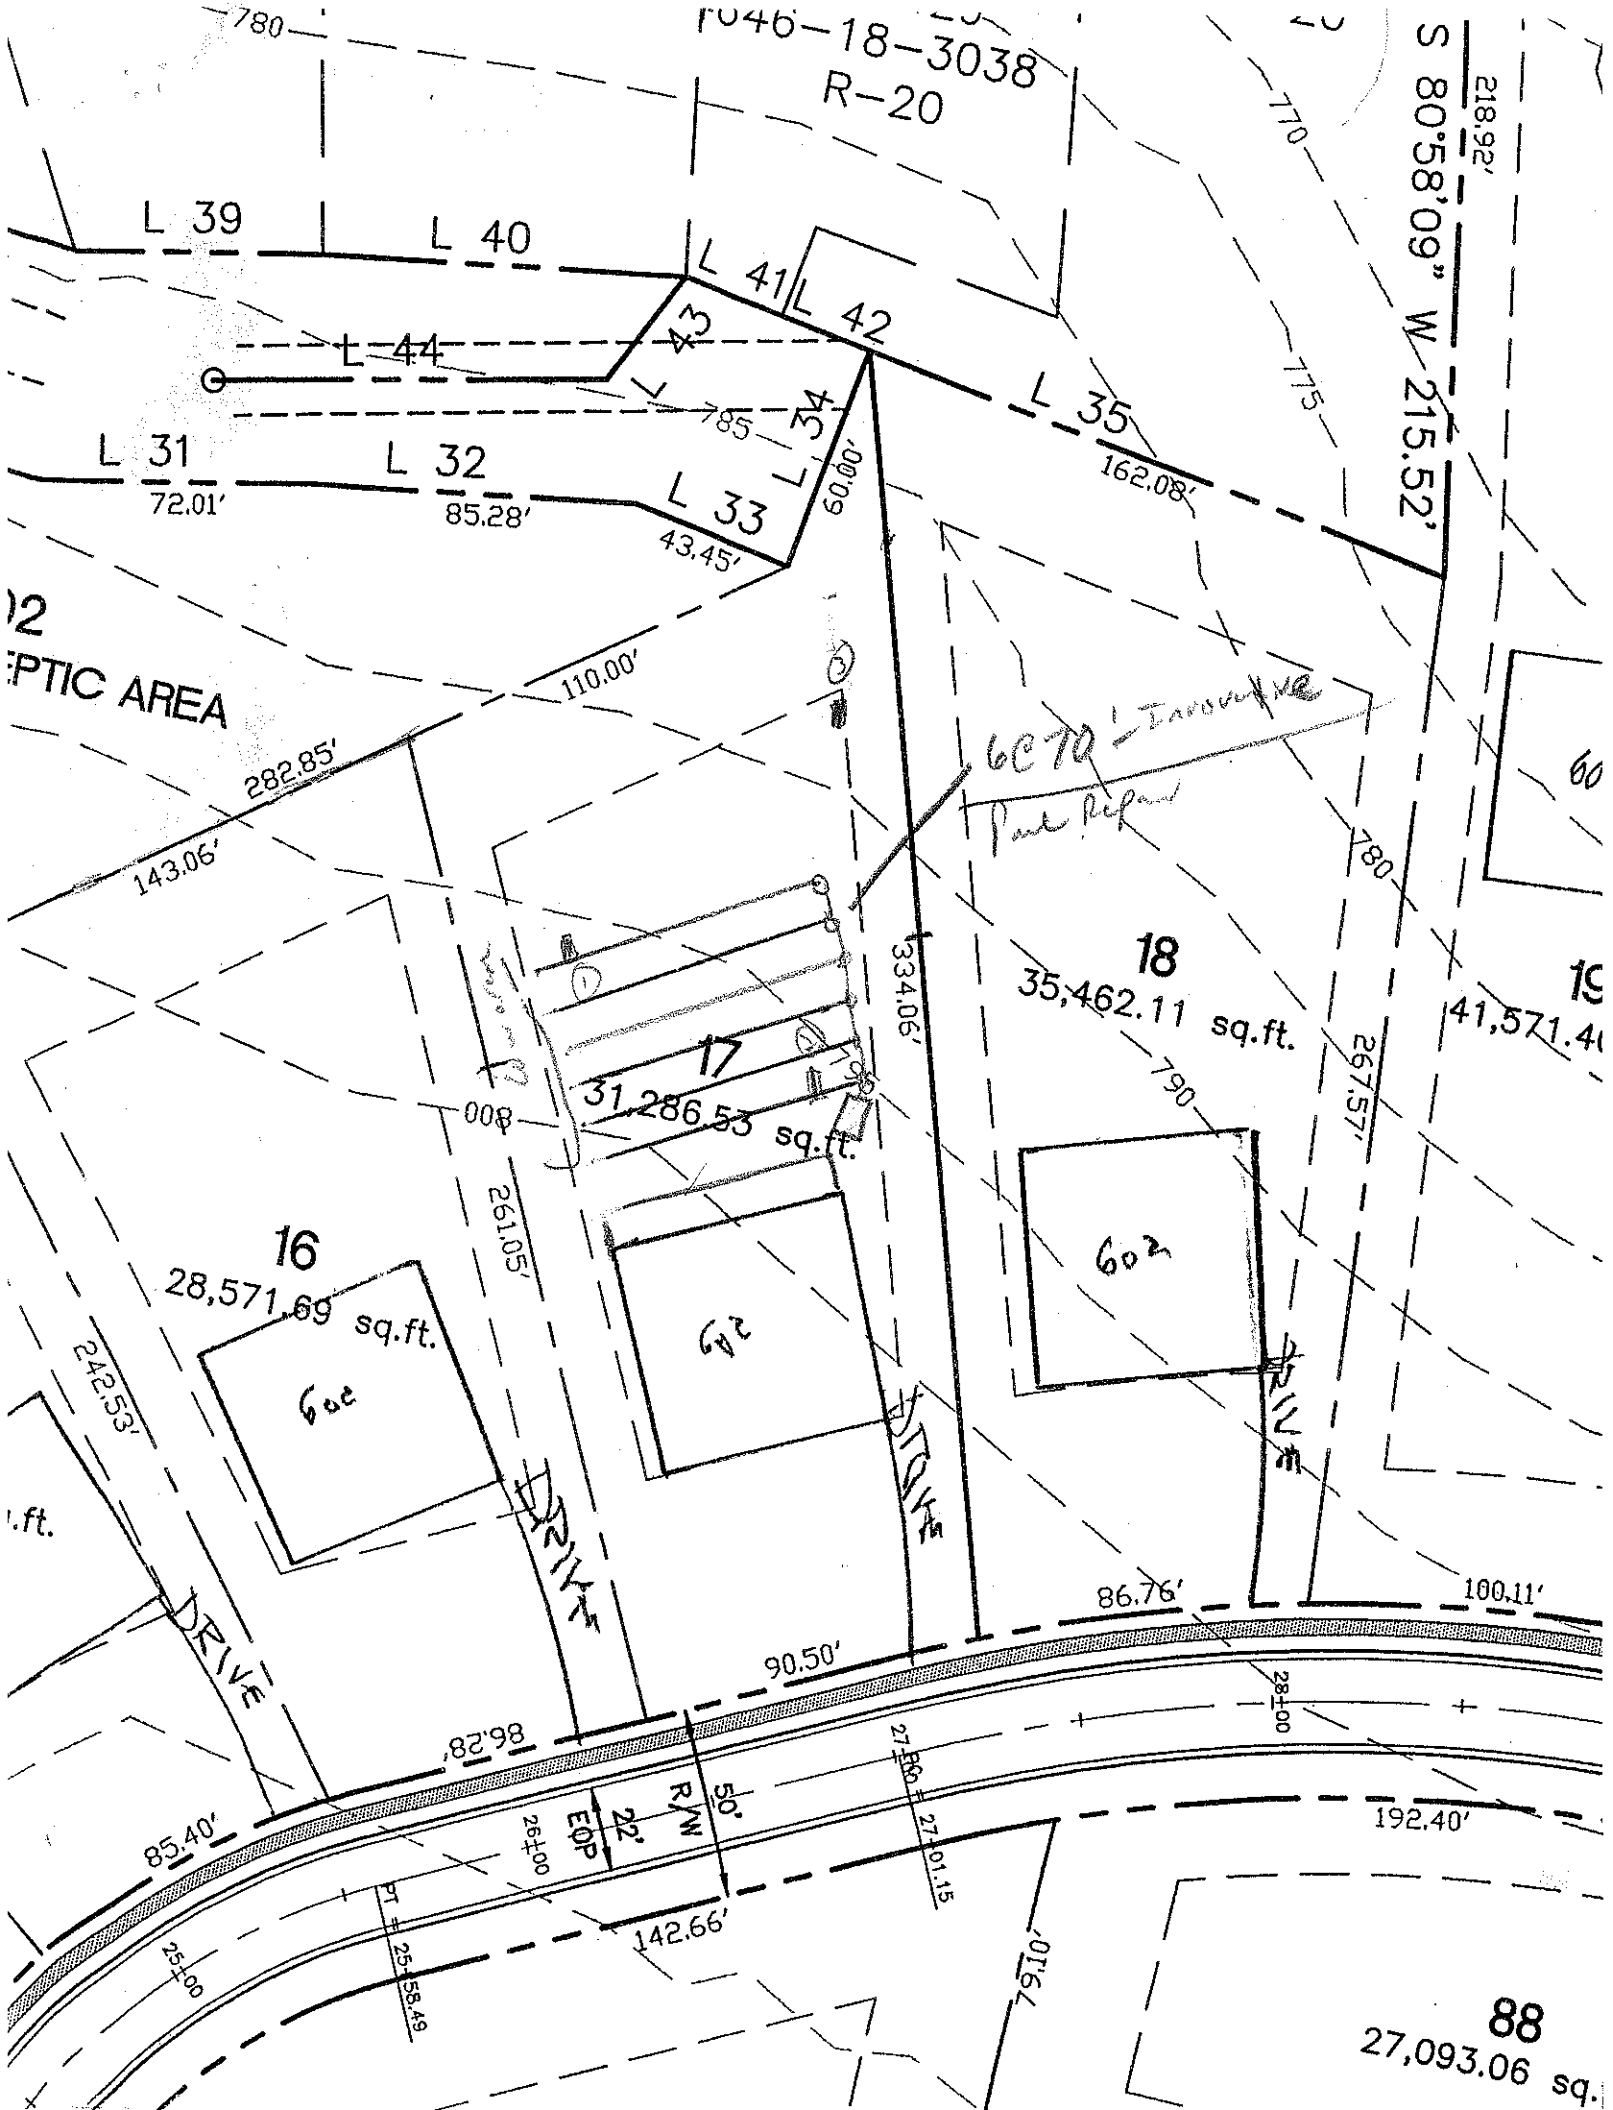
OWNER: _____ APPLICATION DATE _____
ADDRESS: _____ DATE EVALUATED: _____
PROPOSED FACILITY: _____ PROPOSED DESIGN FLOW (.1949): _____ PROPERTY SIZE: _____
LOCATION OF SITE: Lot #17 PROPERTY RECORDED: _____
WATER SUPPLY: ☐ Private ☐ Public ☐ Well ☐ Spring ☐ Other _____
EVALUATION METHOD: ☐ Auger Boring ☐ Pit ☐ Cut
TYPE OF WASTEWATER: ☐ Sewage ☐ Industrial Process ☐ Mixed

PROFILE #	.1940 LANDSCAPE POSITION/ SLOPE %	HORIZON DEPTH (IN.)	SOIL MORPHOLOGY (.1941) .1941 STRUCTURE/ TEXTURE	SOIL MORPHOLOGY (.1941) .1941 CONSISTENCE/ MINERALOGY	OTHER PROFILE FACTORS .1942 SOIL WETNESS/ COLOR	.1943 SOIL DEPTH	.1956 SAPRO CLASS	.1944 RESTR HORIZ	PROFILE CLASS & LTAR
1		0-25	RC A/MSAR	fi SP		SAP			PS .3
		25-51	A/C MSAR	fr SSSP - Gravel					
					4 w Rock @ 26"+				
2		0-24	RACL SAR	fi SSSP					PS -35
		24-54	SCSAP M	fi SSSP	- Rock Frc.				
3		0-4	RACL M/Dry	fr SSSP					PS Lev
		4-36	RC MF MM	fi SP	- few w/Rock				
		36-59	YRCL MSAR	fi SSSP	- few SAP				
4									

DESCRIPTION	INITIAL SYSTEM	REPAIR SYSTEM
Available Space (.1945)		
System Type(s)		
Site LTAR		

OTHER FACTORS (.1946): _____
SITE CLASSIFICATION (.1948): _____
EVALUATED BY: _____
OTHER(S) PRESENT: _____

COMMENTS: _____


1046-18-3038
R-20
S 80°58'09" W 215.52'
218.92'
L 39
L 40
L 41
L 42
L 43
L 44
L 34
L 35
L 31
L 32
L 33
72.01'
85.28'
43.45'
60.00'
162.08'
785
780
775
770
110.00'
282.85'
143.06'
EPTIC AREA
60' Ingress/Egress
Part Private
18
35,462.11 sq.ft.
17
31,286.53 sq.ft.
16
28,571.69 sq.ft.
334.06'
261.05'
267.57'
242.53'
602
601
603
DRIVE
86.76'
100.11'
90.50'
82.98'
85.40'
192.40'
142.66'
50' R/W
22' EOP
88
27,093.06 sq.