NT OF ... AND NATURAL RESOURCES
F ENVIRONMENTAL HEALTH
ASTEWATER SECTION

Sheet ___ of ___
PROPERTY ID #: _____
COUNTY: _____

SOIL/SITE EVALUATION
for ON-SITE WASTEWATER SYSTEM

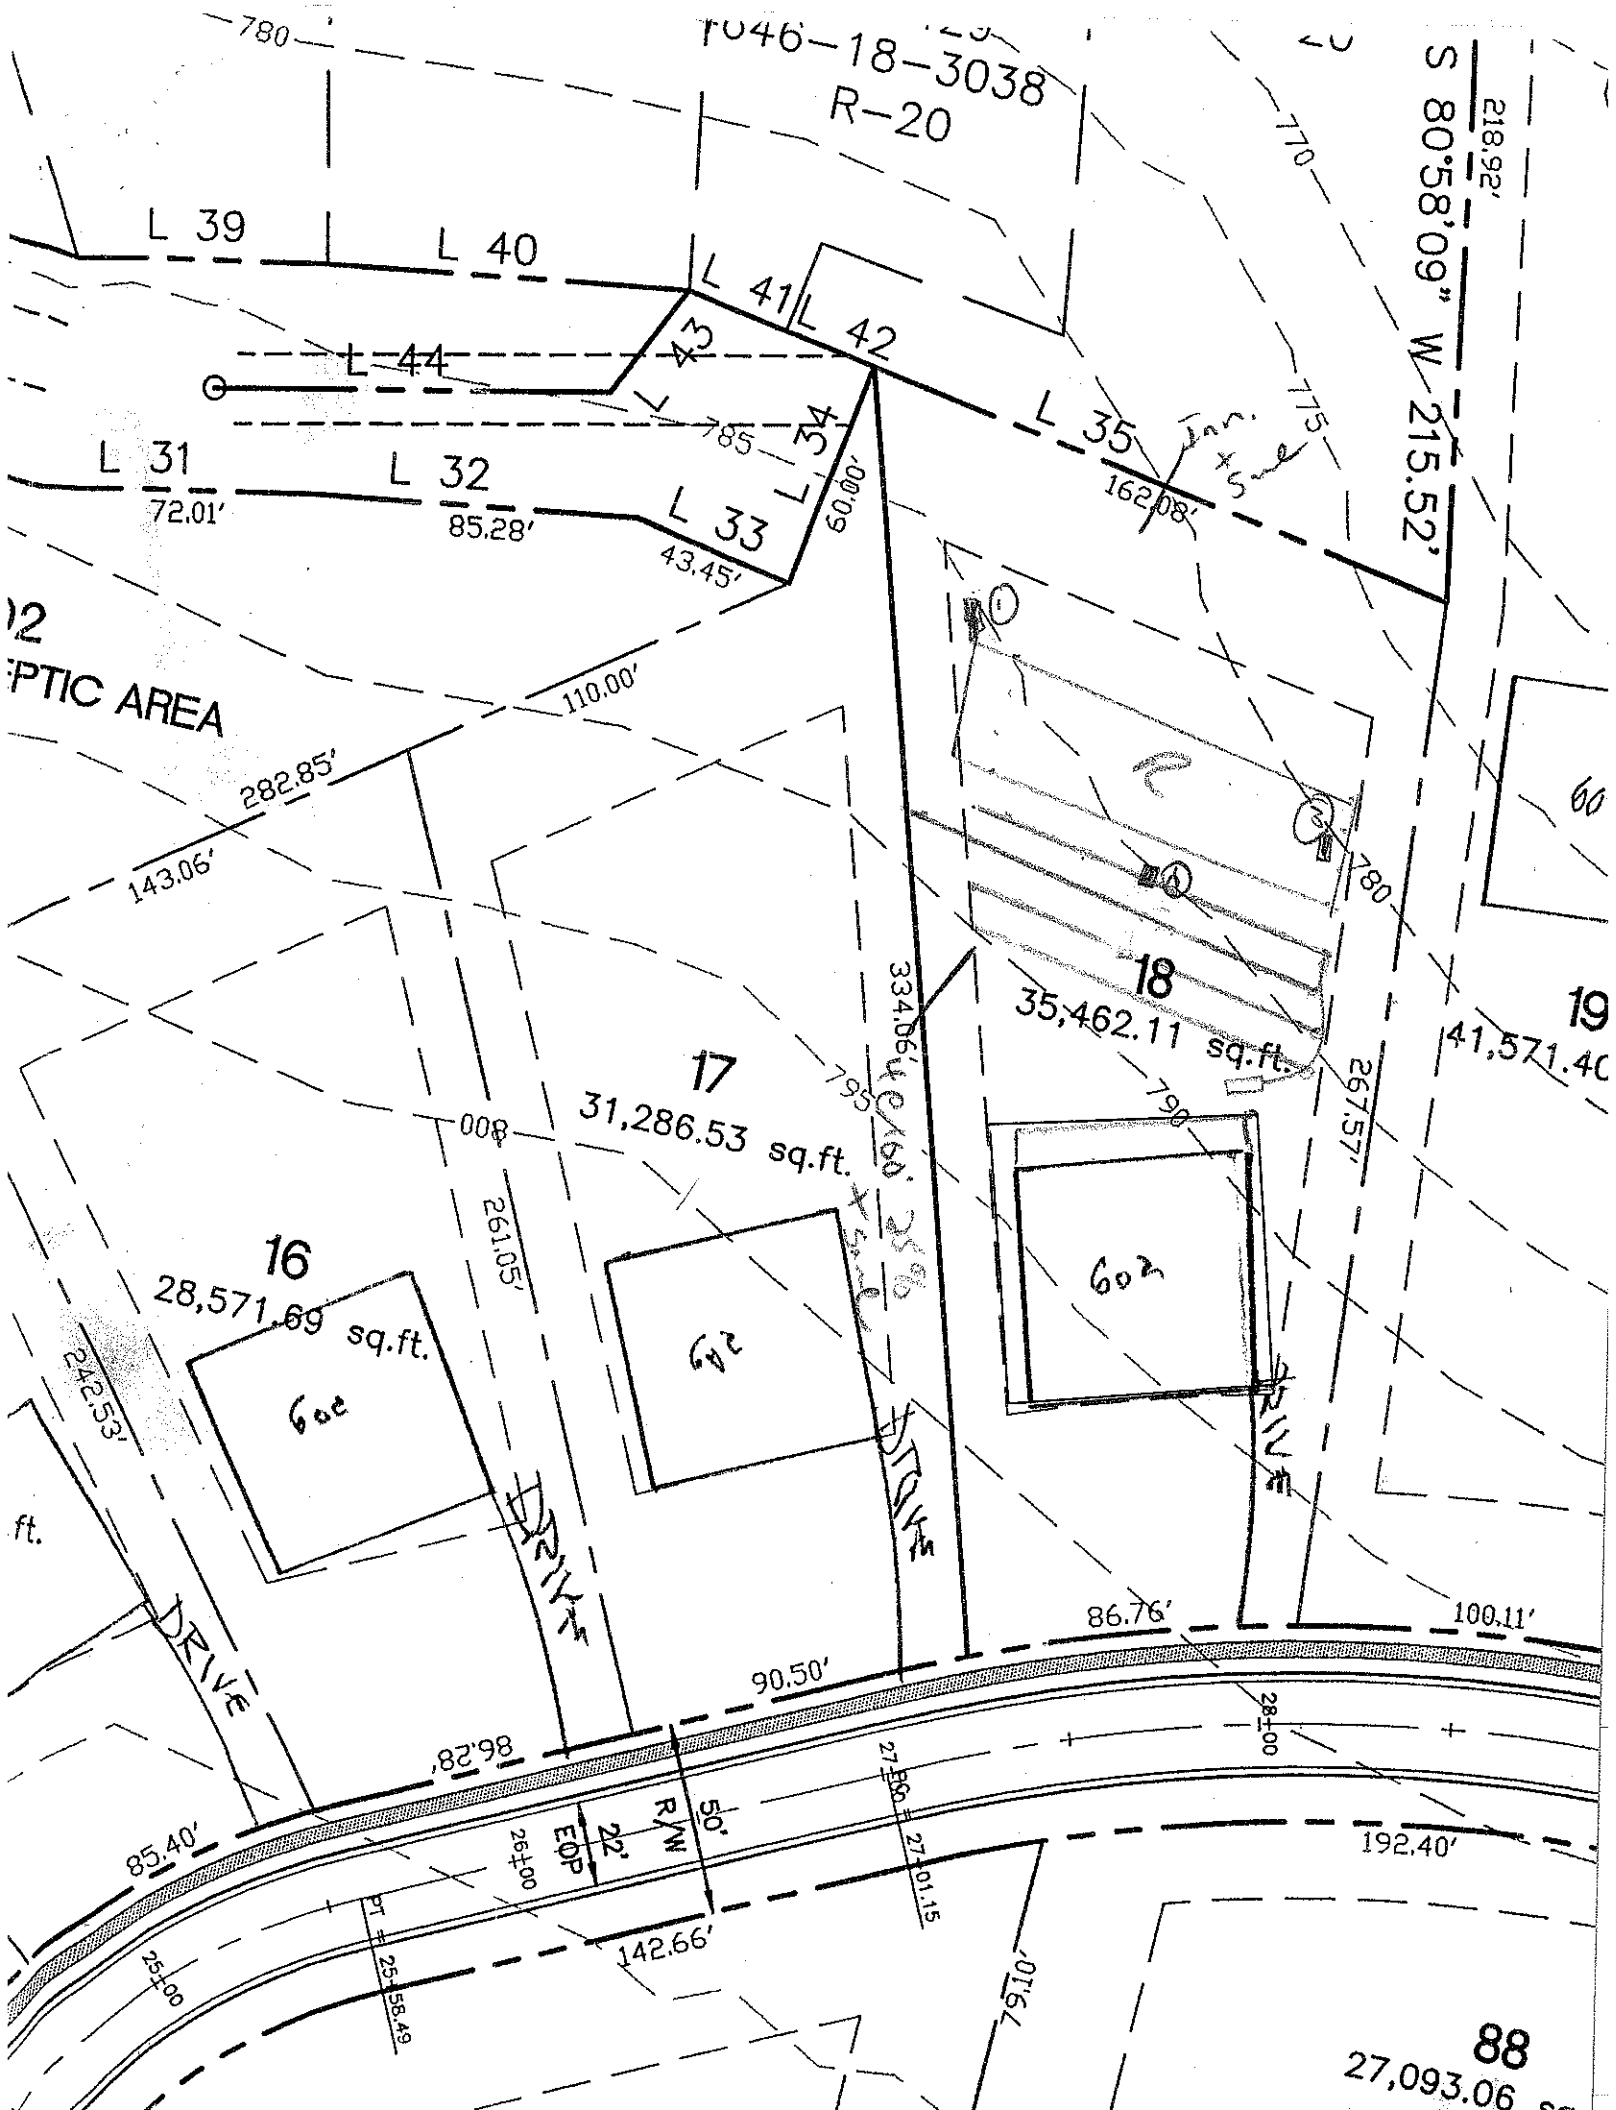
OWNER: _____ APPLICATION DATE _____
ADDRESS: _____
PROPOSED FACILITY: _____ PROPOSED DESIGN FLOW (.1949): _____ DATE EVALUATED: _____
LOCATION OF SITE: Lot 18 Sunlawn Cove PROPERTY SIZE: _____
WATER SUPPLY: ☐ Private ☐ Public ☐ Well ☐ Spring ☐ Other _____ PROPERTY RECORDED: _____
EVALUATION METHOD: ☐ Auger Boring ☐ Pit ☐ Cut
TYPE OF WASTEWATER: ☐ Sewage ☐ Industrial Process ☐ Mixed

PROFILE #	.1940 LANDSCAPE POSITION/ SLOPE %	HORIZON DEPTH (IN.)	SOIL MORPHOLOGY (.1941) .1941 STRUCTURE/ TEXTURE	SOIL MORPHOLOGY (.1941) .1941 CONSISTENCE/ MINERALOGY	OTHER PROFILE FACTORS .1942 SOIL WETNESS/ COLOR	.1943 SOIL DEPTH	.1956 SAPRO CLASS	.1944 RESTR HORIZ	PROFILE CLASS & LTAR
1		0-27	RL AMk	fi SP					PS 3
		27-45	RCL MSBK	fri SSSP					
2		0-6	RSCL Dry/Gr	fri					PS 3
		6-24	RL MSBK	fri SP		(30-38")			
		24-48	YRCL/SCL MS	fri SSSP	- SAP Band				
3		0-8	RSCL HR	fri					PS 3
		8-40	RL MSBK	fri SSSP	Many Colors for SAP				
		40-48	RCL MSBK	fri SSSP					
4									

DESCRIPTION	INITIAL SYSTEM	REPAIR SYSTEM
Available Space (.1945)		
System Type(s)		
Site LTAR		

OTHER FACTORS (.1946): _____
SITE CLASSIFICATION (.1948): _____
EVALUATED BY: _____
OTHER(S) PRESENT: _____

COMMENTS: _____


1046-18-3038
R-20
780
770
775
S 80°58'09" W 215.52'
218.92'
L 39
L 40
L 41
L 42
L 43
L 44
L 34
L 35
L 31
L 32
L 33
72.01'
85.28'
43.45'
60.00'
162.08'
785
110.00'
282.85'
143.06'
PTIC AREA
18
35,462.11 sq.ft.
17
31,286.53 sq.ft.
16
28,571.69 sq.ft.
334.06'
267.57'
261.05'
242.53'
86.76'
100.11'
90.50'
98.82'
85.40'
192.40'
142.66'
DRIVE
R/W
50'
22'
EOP
26+00
28+00
27+80
27+01.15
25+00
PI # 25+58.49
88
27,093.06