DIVISION OF ENVIRONMENTAL HEALTH
ON-SITE WASTEWATER SECTION

Sheet ___ of ___
PROPERTY ID #: _____
COUNTY: _____

SOIL/SITE EVALUATION
for ON-SITE WASTEWATER SYSTEM

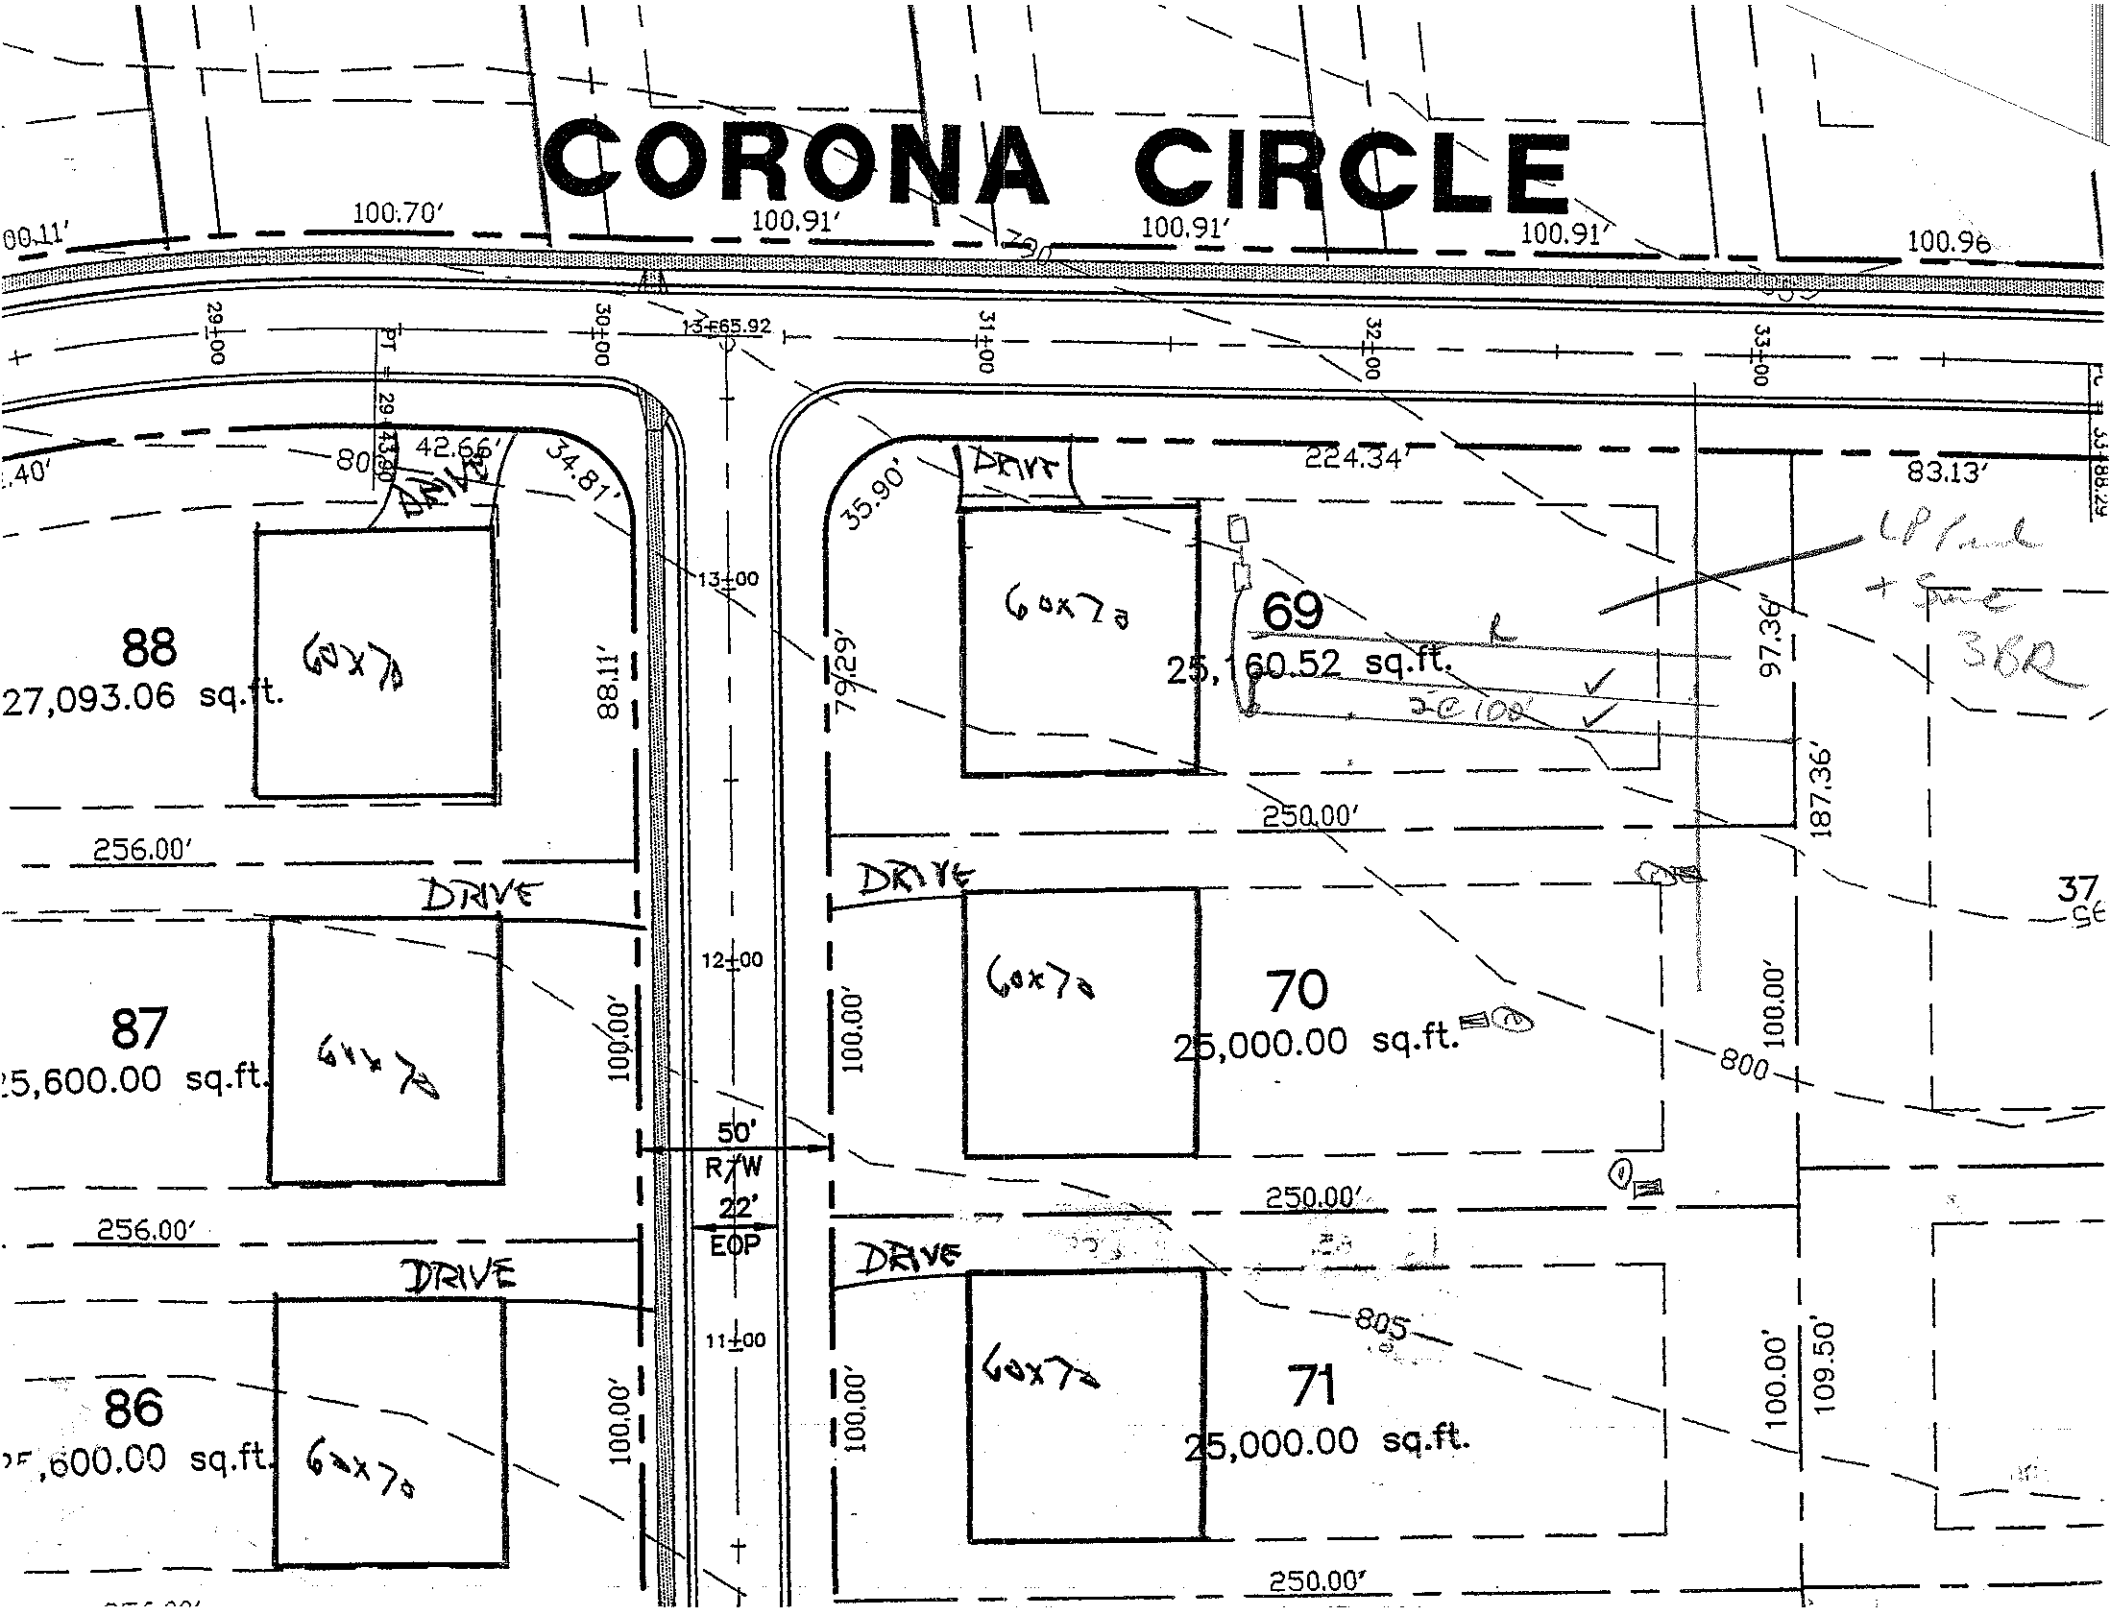
OWNER: _____ APPLICATION DATE _____
ADDRESS: _____
PROPOSED FACILITY: _____ PROPOSED DESIGN FLOW (.1949): _____ DATE EVALUATED: _____
LOCATION OF SITE: lot 69 PROPERTY SIZE: _____
WATER SUPPLY: ☐ Private ☐ Public ☐ Well ☐ Spring ☐ Other _____ PROPERTY RECORDED: _____
EVALUATION METHOD: ☐ Auger Boring ☐ Pit ☐ Cut
TYPE OF WASTEWATER: ☐ Sewage ☐ Industrial Process ☐ Mixed

PROFILE #	.1940 LANDSCAPE POSITION/ SLOPE %	HORIZON DEPTH (IN.)	SOIL MORPHOLOGY (.1941) .1941 STRUCTURE/ TEXTURE	.1941 CONSISTENCE/ MINERALOGY	OTHER PROFILE FACTORS .1942 SOIL WETNESS/ COLOR	.1943 SOIL DEPTH	.1956 SAPRO CLASS	.1944 RESTR HORIZ	PROFILE CLASS & LTAR
1		0-24 BSCL 24-52 LL	WSAS SMK	fr SSSP fi/fr SP	w Rock Fra				PS -3
2		0-5 BSCL 5-29 RL 29-46 RL	WR MFMK mod	fi SSSP fi SP fi SMSP	from 4B's fm 4B/common SAP				PS -25 13
3									
4									

DESCRIPTION	INITIAL SYSTEM	REPAIR SYSTEM
Available Space (.1945)		
System Type(s)		
Site LTAR		

OTHER FACTORS (.1946): _____
SITE CLASSIFICATION (.1948): _____
EVALUATED BY: _____
OTHER(S) PRESENT: _____

COMMENTS: _____


CORONA CIRCLE
100.70'
100.91'
100.91'
100.91'
100.96
29+00
30+00
13+65.92
31+00
32+00
33+00
PT = 29+43.80
80
42.66'
34.81'
88
27,093.06 sq.ft.
60x70
88.11'
13+00
256.00'
DRIVE
87
25,600.00 sq.ft.
64x70
100.00'
12+00
50'
R/W
22'
EOP
256.00'
DRIVE
86
25,600.00 sq.ft.
60x70
100.00'
11+00
35.90'
DRIVE
224.34'
83.13'
60x70
69
25,160.52 sq.ft.
79.29'
97.36'
187.36'
250.00'
DRIVE
60x70
70
25,000.00 sq.ft.
100.00'
800
250.00'
DRIVE
805
60x70
71
25,000.00 sq.ft.
100.00'
109.50'
250.00'