DEPARTMENT OF ENVIRONMENT AND NATURAL RESOURCES
DIVISION OF ENVIRONMENTAL HEALTH
ON-SITE WASTEWATER SECTION

Sheet ___ of ___
PROPERTY ID #: _____
COUNTY: _____

SOIL/SITE EVALUATION
for ON-SITE WASTEWATER SYSTEM

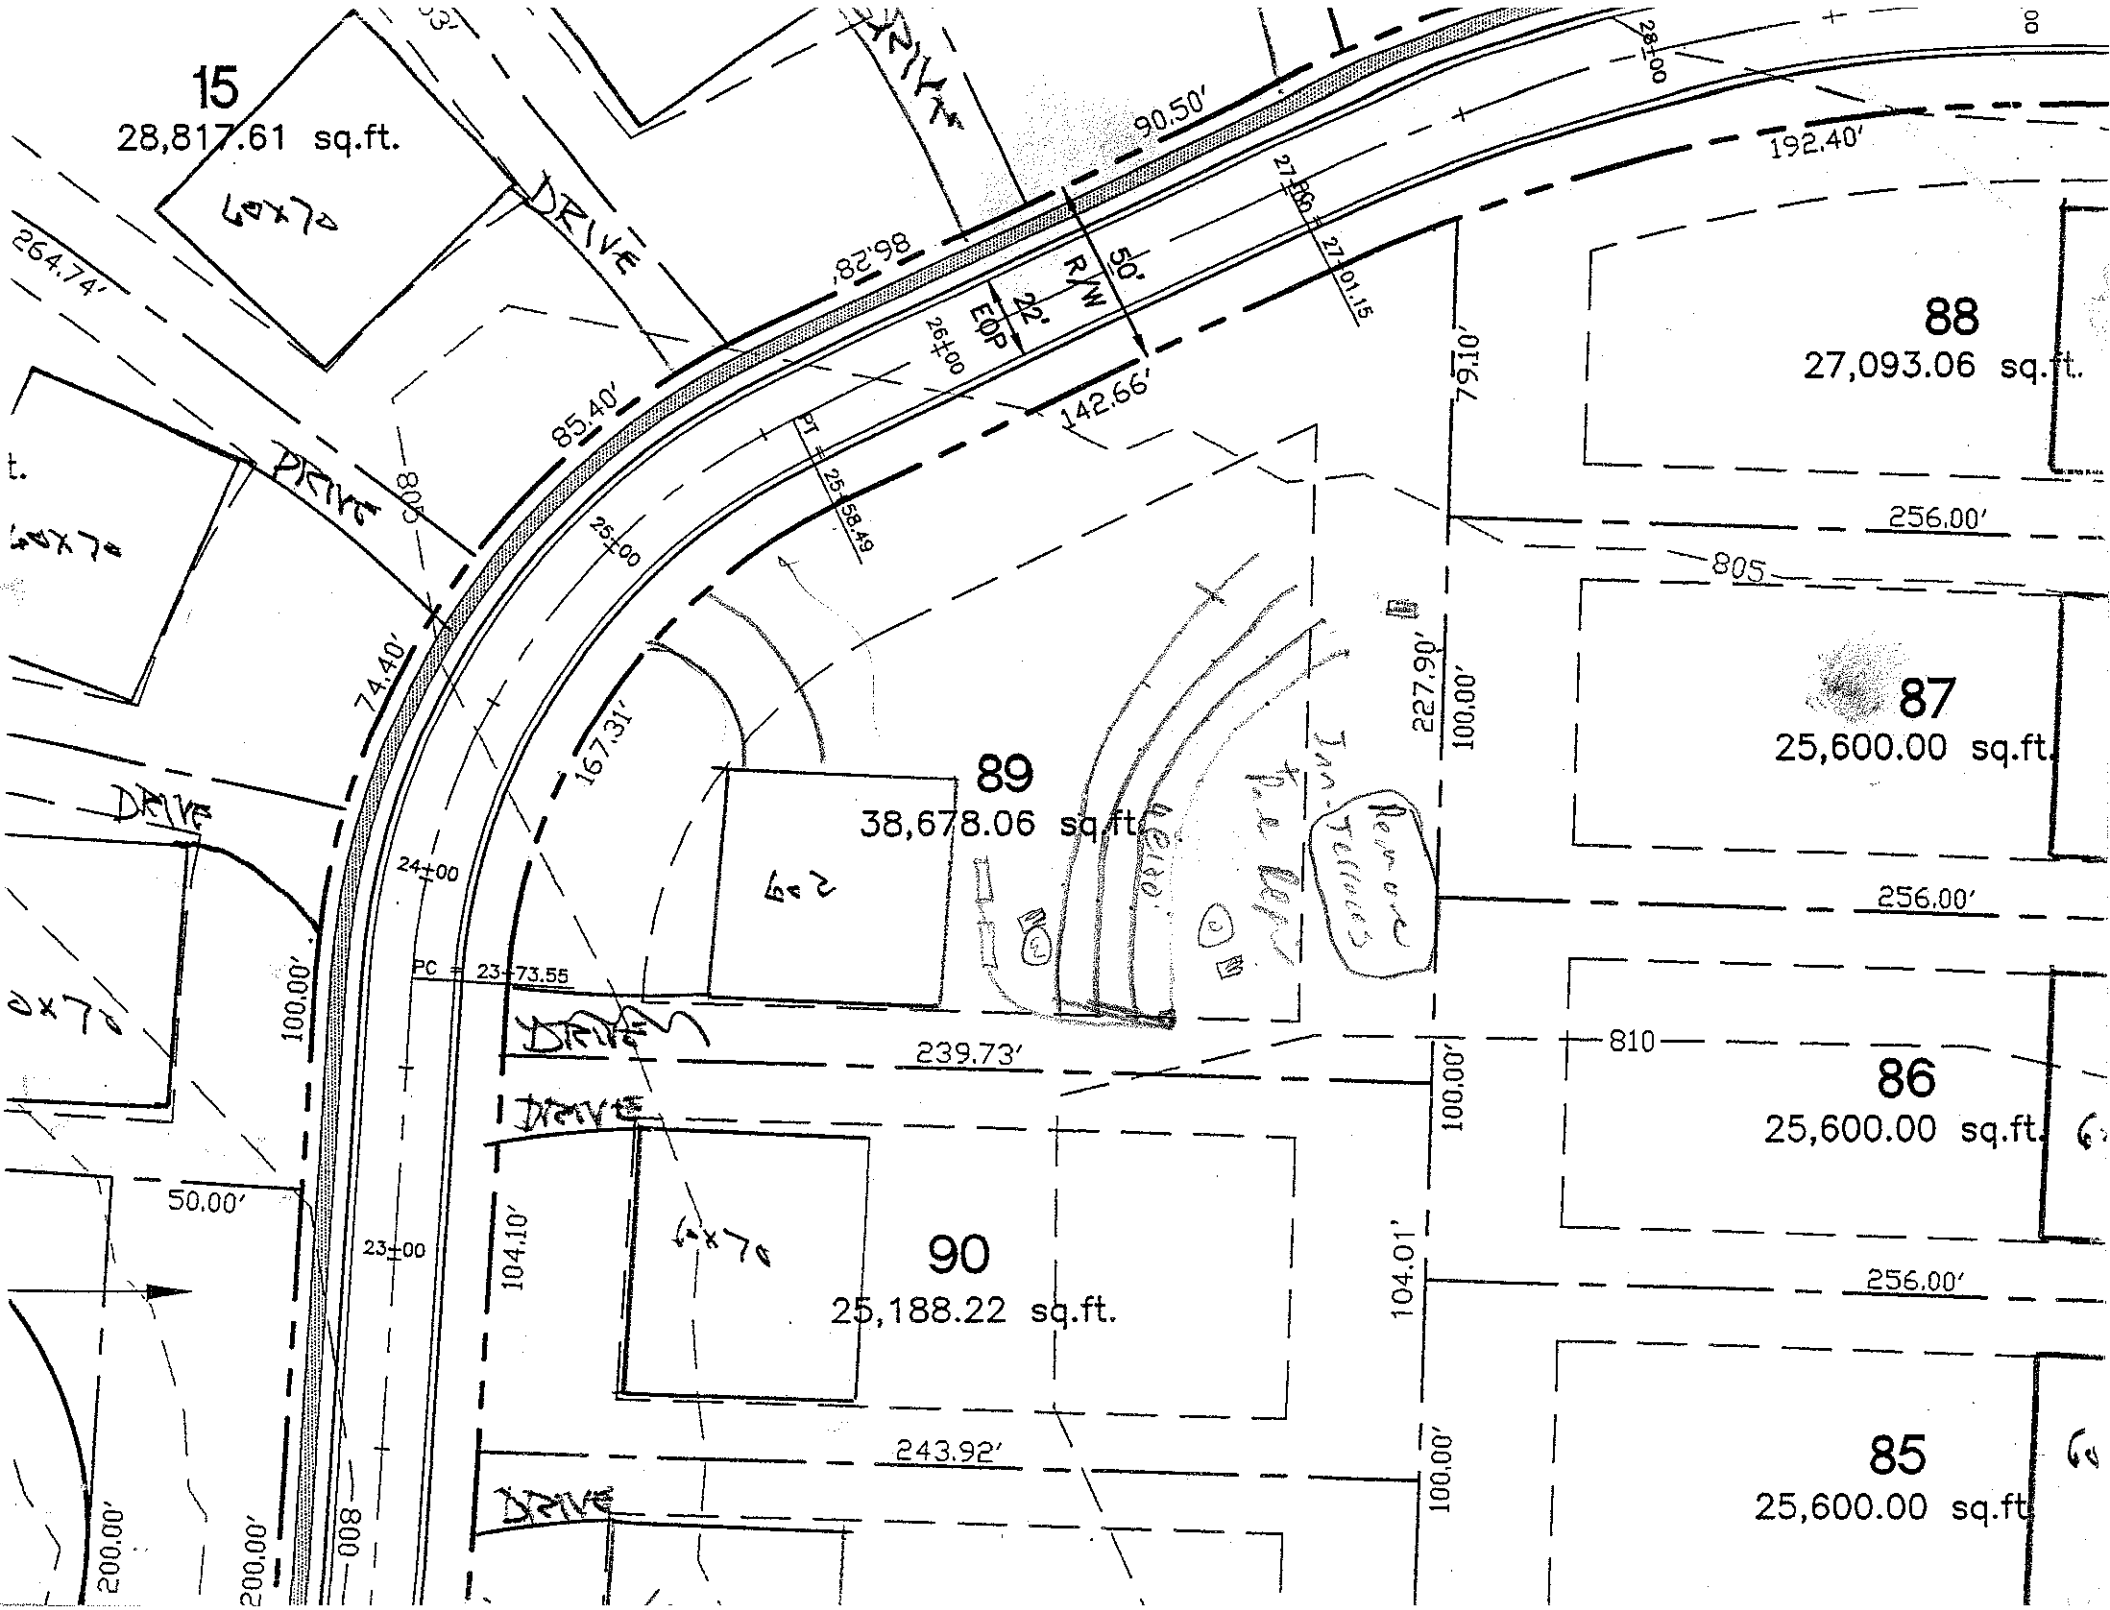
OWNER: _____ APPLICATION DATE _____
ADDRESS: _____ DATE EVALUATED: _____
PROPOSED FACILITY: _____ PROPOSED DESIGN FLOW (.1949): _____ PROPERTY SIZE: _____
LOCATION OF SITE: lot 89 Sundown Cove PROPERTY RECORDED: _____
WATER SUPPLY: ☐ Private ☐ Public ☐ Well ☐ Spring ☐ Other _____
EVALUATION METHOD: ☐ Auger Boring ☐ Pit ☐ Cut
TYPE OF WASTEWATER: ☐ Sewage ☐ Industrial Process ☐ Mixed

PROFILE #	.1940 LAND-SCAPE POSITION/ SLOPE %	HORI-ZON DEPTH (IN.)	SOIL MORPHOLOGY (.1941) .1941 STRUCTURE/ TEXTURE	.1941 CONSISTENCE/ MINERALOGY	OTHER PROFILE FACTORS .1942 SOIL WETNESS/ COLOR	.1943 SOIL DEPTH	.1956 SAPRO CLASS	.1944 RESTR HORIZ	PROFILE CLASS & LTAR
1		0-10	BSCL Dg/M	fr					PS .25-.3
		10-31	RC SCL/ASCL	fi SP					
		31-55	YR CL WSMK	fr SSSP	common SAP				
2		0-24	RC AM	fr SP					PS .25-.3
		24-36	YRCL MSMK	fr SSSP					
		36-99	SL SAP	fr rock					
3		0-13	BSCL/C SA/WSMK	fr SSSP					PS .25-.3
		13-50	RC ASM	fi SP					
4									

DESCRIPTION	INITIAL SYSTEM	REPAIR SYSTEM
Available Space (.1945)		
System Type(s)		
Site LTAR		

OTHER FACTORS (.1946): _____
SITE CLASSIFICATION (.1948): _____
EVALUATED BY: _____
OTHER(S) PRESENT: _____

COMMENTS: _____


15
28,817.61 sq.ft.
DRIVE
264.74'
85.40'
74.40'
167.31'
86.28'
90.50'
192.40'
50' R/W
22' EOP
142.66'
79.10'
88
27,093.06 sq.ft.
256.00'
805
87
25,600.00 sq.ft.
227.90'
100.00'
89
38,678.06 sq.ft.
PC = 23+73.55
239.73'
810
86
25,600.00 sq.ft.
104.10'
90
25,188.22 sq.ft.
104.01'
243.92'
85
25,600.00 sq.ft.
50.00'
200.00'
800