DEPARTMENT OF ENVIRONMENT AND NATURAL RESOURCES
DIVISION OF ENVIRONMENTAL HEALTH
ON-SITE WASTEWATER SECTION

Sheet ___ of ___
PROPERTY ID #: _____
COUNTY: _____

SOIL/SITE EVALUATION
for ON-SITE WASTEWATER SYSTEM

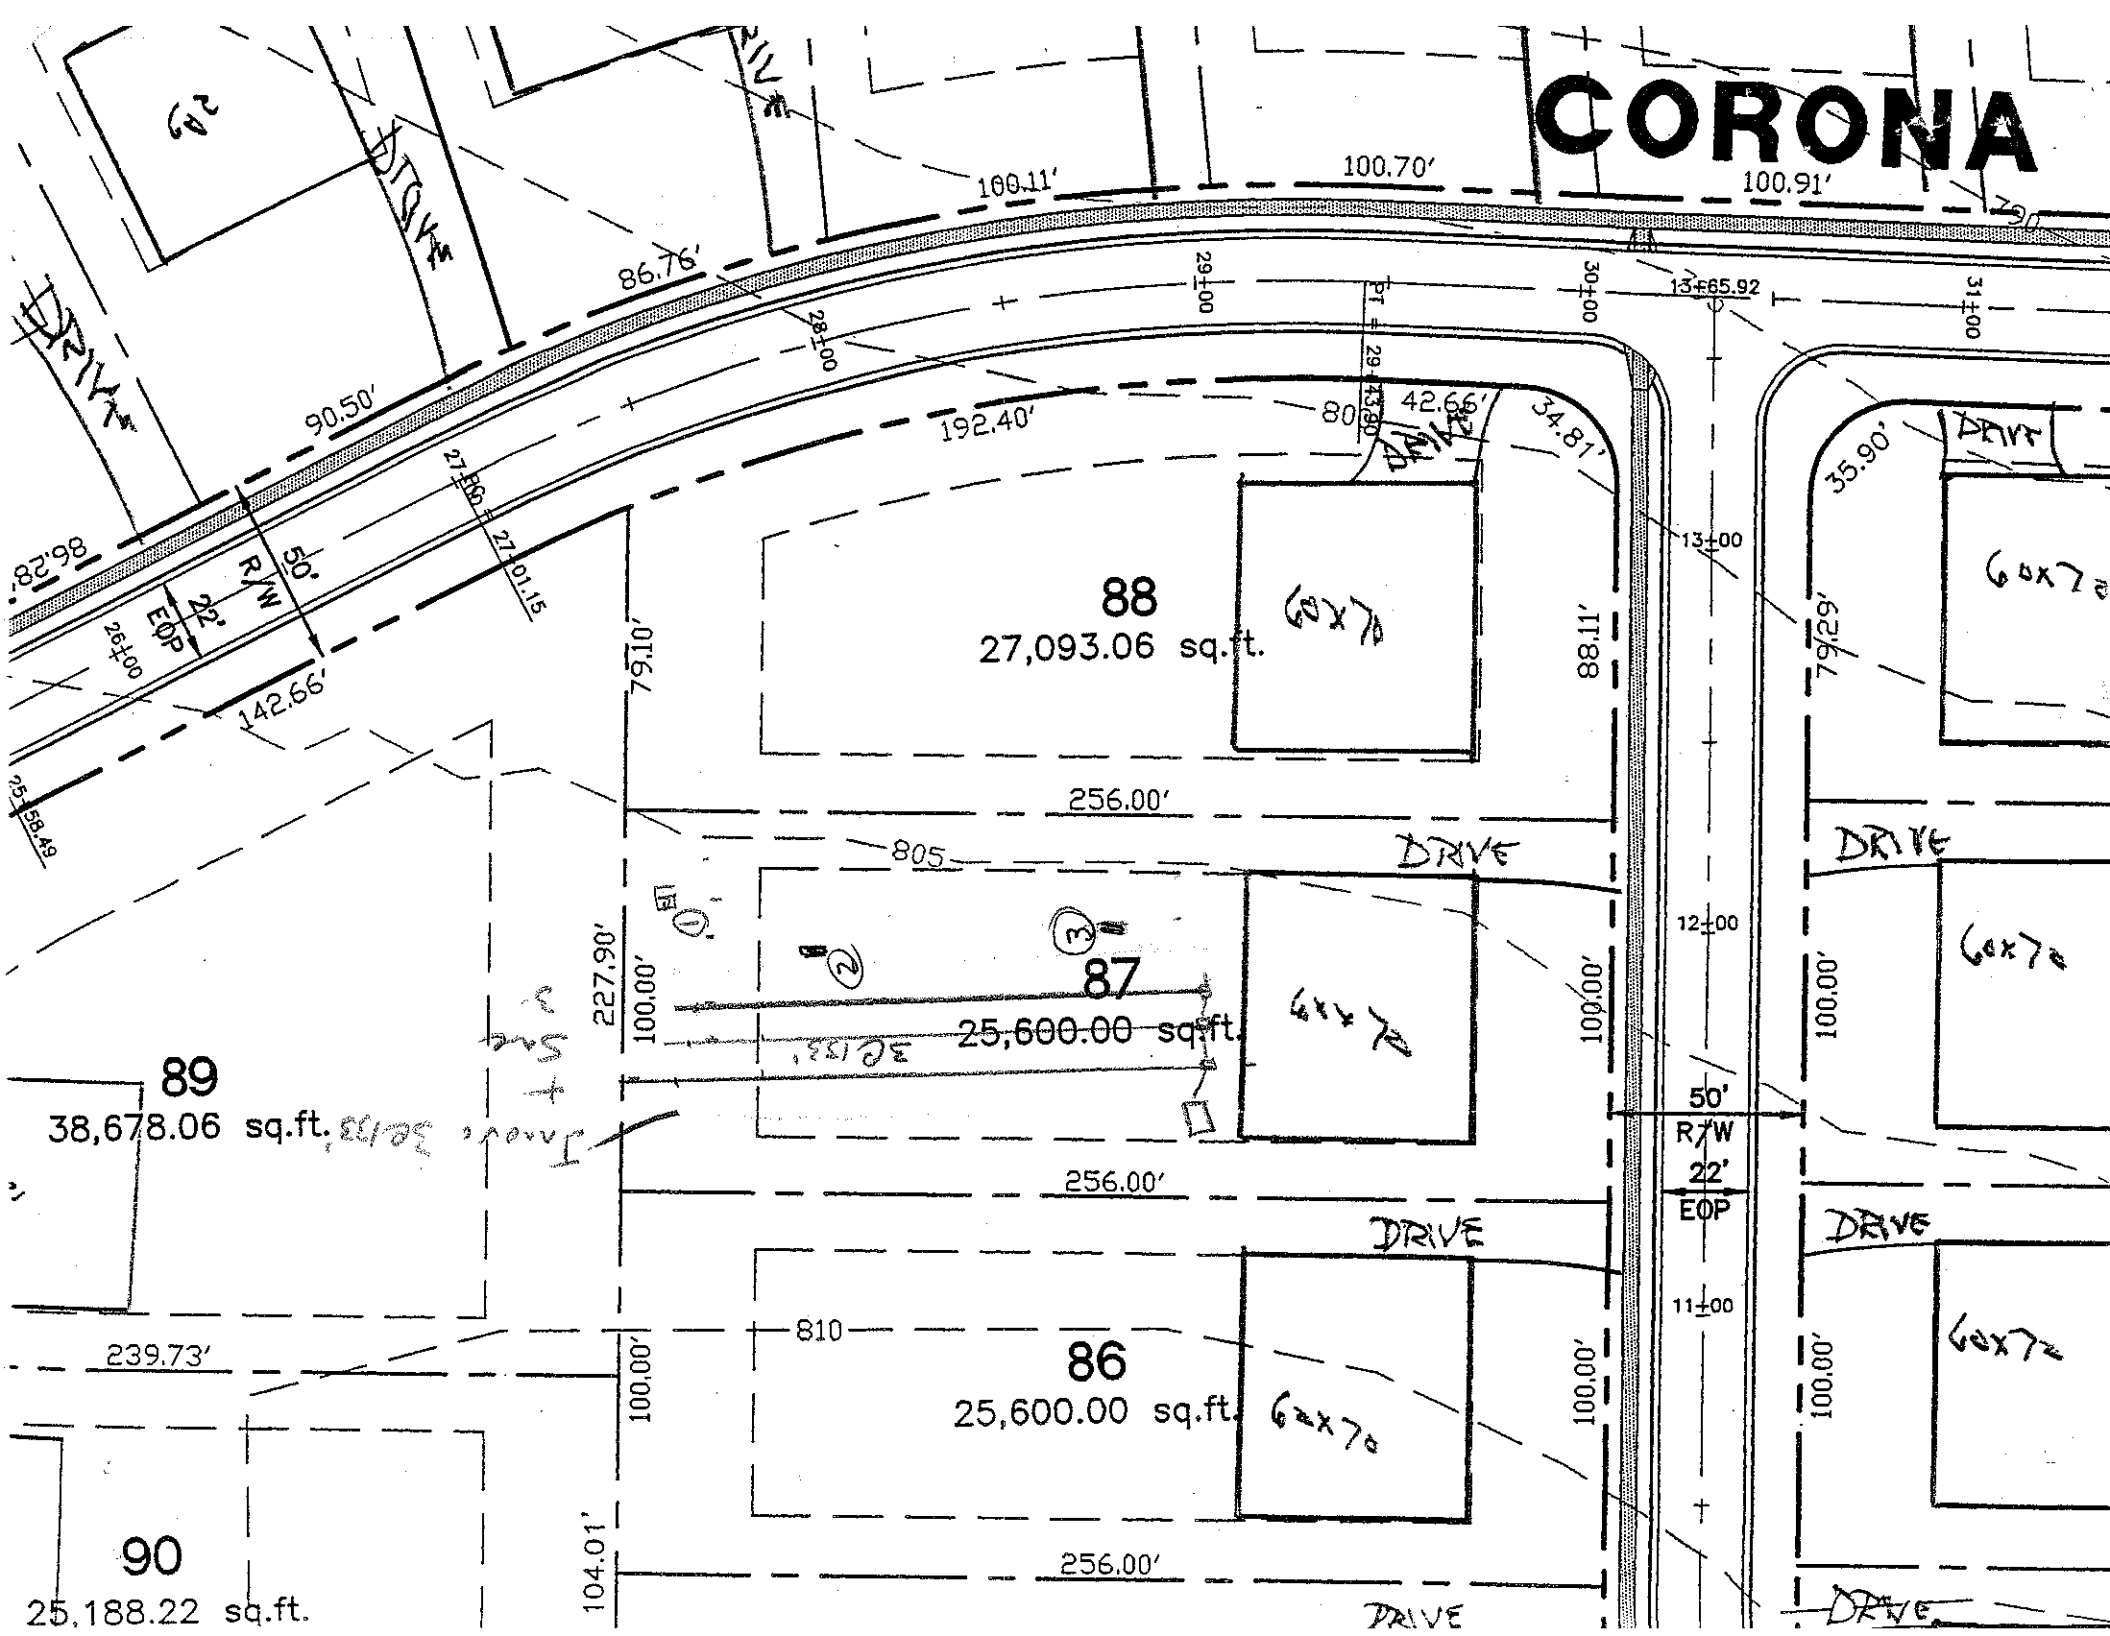
OWNER: _____ APPLICATION DATE _____
ADDRESS: _____ DATE EVALUATED: _____
PROPOSED FACILITY: _____ PROPOSED DESIGN FLOW (.1949): _____ PROPERTY SIZE: _____
LOCATION OF SITE: lot 87 Sunburn Cove PROPERTY RECORDED: _____
WATER SUPPLY: ☐ Private ☐ Public ☐ Well ☐ Spring ☐ Other _____
EVALUATION METHOD: ☐ Auger Boring ☐ Pit ☐ Cut
TYPE OF WASTEWATER: ☐ Sewage ☐ Industrial Process ☐ Mixed

PROFILE #	.1940 LAND-SCAPE POSITION/ SLOPE %	HORI-ZON DEPTH (IN.)	SOIL MORPHOLOGY (.1941) .1941 STRUCTURE/ TEXTURE	SOIL MORPHOLOGY (.1941) .1941 CONSISTENCE/ MINERALOGY	OTHER PROFILE FACTORS .1942 SOIL WETNESS/ COLOR	OTHER PROFILE FACTORS .1943 SOIL DEPTH	OTHER PROFILE FACTORS .1956 SAPRO CLASS	OTHER PROFILE FACTORS .1944 RESTR HORIZ	PROFILE CLASS & LTAR
1	P 25	0-8	BkL gR	fr. SSnP					Ps .3
		8-32	BC/kL mSBK	f: SSP					
2		0-32	kL SBK	fr: SSP					Pc .4
		32-48	AC/L mSBK	fr SSP - transition					
3	P 24	0-5	BkL gR	fr. SSP					Ps .3
		5-31	BC/L mSBK/ Arm	f. S.P					
4									

DESCRIPTION	INITIAL SYSTEM	REPAIR SYSTEM
Available Space (.1945)		
System Type(s)		
Site LTAR		

OTHER FACTORS (.1946): _____
SITE CLASSIFICATION (.1948): _____
EVALUATED BY: _____
OTHER(S) PRESENT: _____

COMMENTS: _____


CORONA
100.11'
100.70'
100.91'
86.76'
90.50'
192.40'
42.66'
34.81'
35.90'
DRIVE
88
27,093.06 sq.ft.
6x7a
79.10'
88.11'
79.29'
256.00'
DRIVE
87
25,600.00 sq.ft.
6x7a
227.90'
100.00'
50'
R/W
22'
EOP
89
38,678.06 sq.ft.
239.73'
810
86
25,600.00 sq.ft.
6x7a
90
25,188.22 sq.ft.
104.01'
13+65.92
13+00
12+00
11+00