DEPARTMENT OF ENVIRONMENT AND NATURAL RESOURCES
DIVISION OF ENVIRONMENTAL HEALTH
ON-SITE WASTEWATER SECTION

Sheet ____ of ____
PROPERTY ID #: _____
COUNTY: _____

SOIL/SITE EVALUATION
for ON-SITE WASTEWATER SYSTEM

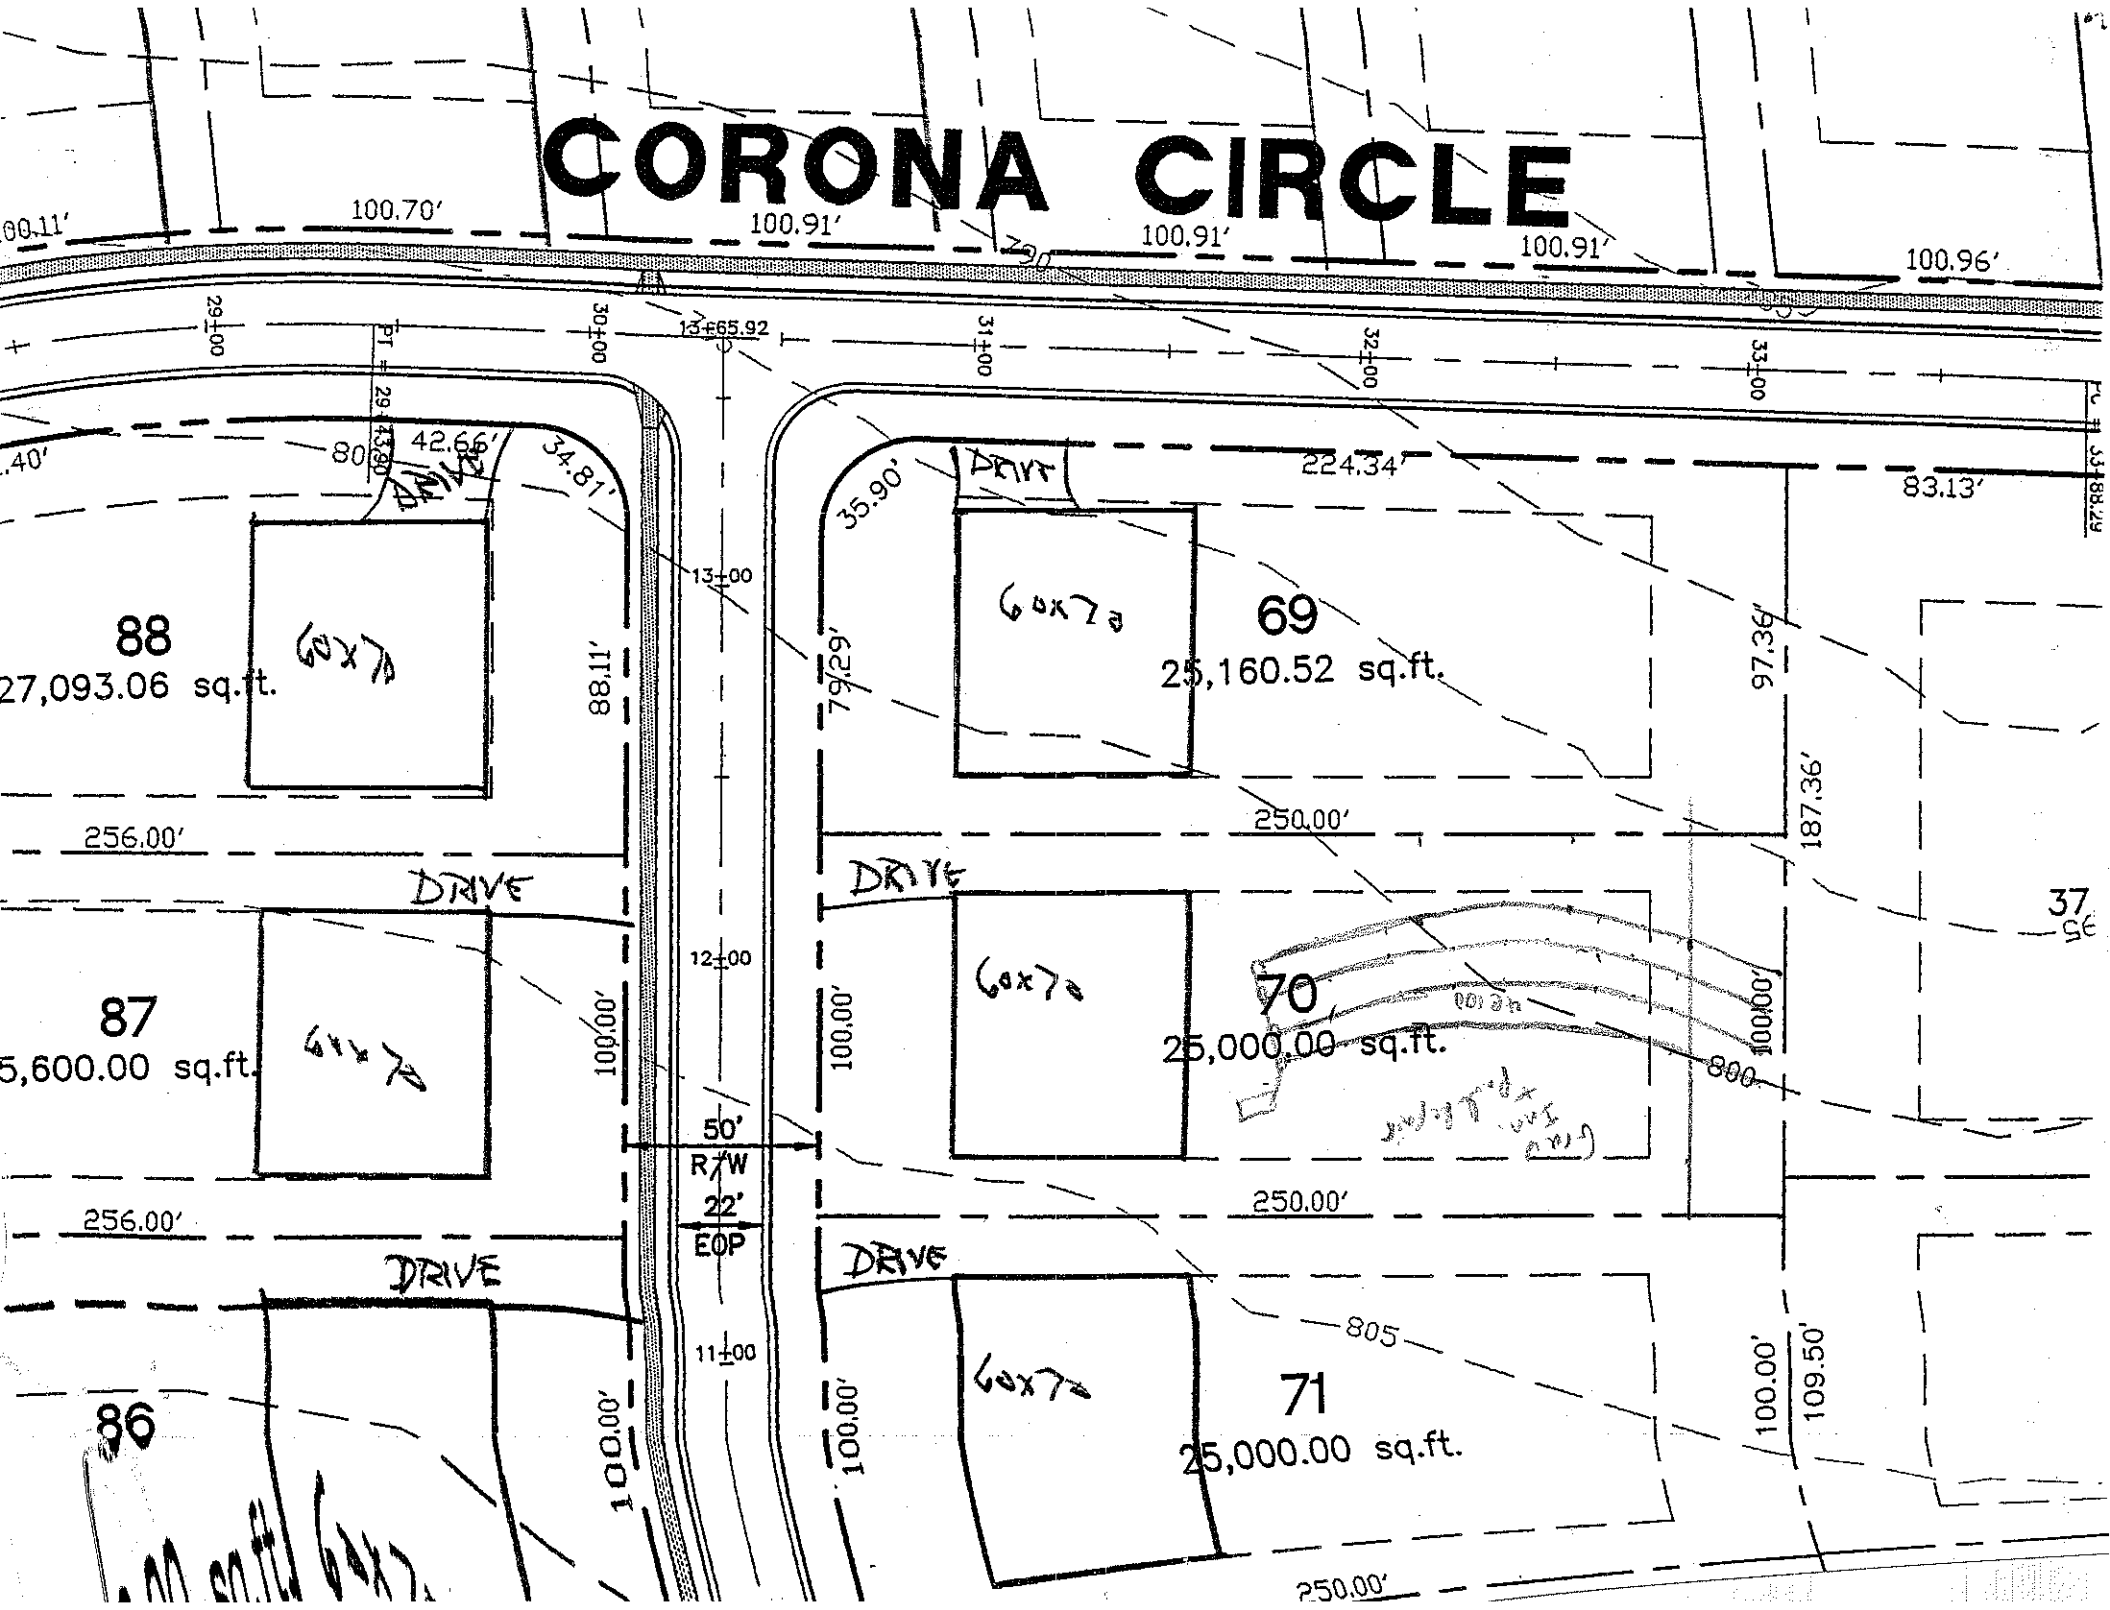
OWNER: _____ APPLICATION DATE _____
ADDRESS: _____ DATE EVALUATED: _____
PROPOSED FACILITY: _____ PROPOSED DESIGN FLOW (.1949): _____ PROPERTY SIZE: _____
LOCATION OF SITE: lot 70 PROPERTY RECORDED: _____
WATER SUPPLY: ☐ Private ☐ Public ☐ Well ☐ Spring ☐ Other _____
EVALUATION METHOD: ☐ Auger Boring ☐ Pit ☐ Cut
TYPE OF WASTEWATER: ☐ Sewage ☐ Industrial Process ☐ Mixed

PROFILE #	.1940 LANDSCAPE POSITION/ SLOPE %	HORIZON DEPTH (IN.)	SOIL MORPHOLOGY (.1941) .1941 STRUCTURE/ TEXTURE	SOIL MORPHOLOGY (.1941) .1941 CONSISTENCE/ MINERALOGY	OTHER PROFILE FACTORS .1942 SOIL WETNESS/ COLOR	.1943 SOIL DEPTH	.1956 SAPRO CLASS	.1944 RESTR HORIZ	PROFILE CLASS & LTAR
1		0-24	RY CL/SICL	WSBK fri SSSP	few/common SAP				.3
		24-46	SL/L SAP	few CL M fri SSSP					
2		0-7	BSICL GL	fri SSSP					.5
		7-36	RL SMK	fi SP					.3
		36-91	LRL MSBK	fri SSSP - com SAP					
3		0-20	BSICL GR WSBK	fri SSSP					.5
		20-53	RC MSBK	fi SP - few SAP					.3
4									

DESCRIPTION	INITIAL SYSTEM	REPAIR SYSTEM
Available Space (.1945)		
System Type(s)		
Site LTAR		

OTHER FACTORS (.1946): _____
SITE CLASSIFICATION (.1948): _____
EVALUATED BY: _____
OTHER(S) PRESENT: _____

COMMENTS: _____


CORONA CIRCLE
100.70'
100.91'
100.91'
100.91'
100.96'
29+00
30+00
13+65.92
31+00
32+00
33+00
42.66'
34.81'
DRIVE
88
27,093.06 sq.ft.
60x78
88.11'
256.00'
DRIVE
87
5,600.00 sq.ft.
60x78
100.00'
256.00'
DRIVE
86
100.00'
13+00
12+00
50'
R/W
22'
EOP
11+00
35.90'
DRIVE
224.34'
83.13'
60x78
69
25,160.52 sq.ft.
79.29'
97.36'
187.36'
250.00'
DRIVE
60x78
70
25,000.00 sq.ft.
100.00'
100.00'
800
250.00'
DRIVE
805
60x78
71
25,000.00 sq.ft.
100.00'
100.00'
109.50'
250.00'
37