DEPARTMENT OF ENVIRONMENT AND NATURAL RESOURCES
DIVISION OF ENVIRONMENTAL HEALTH
ON-SITE WASTEWATER SECTION

Sheet ____ of ____
PROPERTY ID #: ____
COUNTY: ____


SOIL/SITE EVALUATION
for ON-SITE WASTEWATER SYSTEM

OWNER: RS Greer Homes — APPLICATION DATE ____
ADDRESS: ____ — DATE EVALUATED: 3-5-07
PROPOSED FACILITY: ____ PROPOSED DESIGN FLOW (.1949): 480 — PROPERTY SIZE: ____
LOCATION OF SITE: Sundown Rd Lot 10 — PROPERTY RECORDED: ____
WATER SUPPLY: ☐ Private ☐ Public ☒ Well ☐ Spring ☐ Other ____
EVALUATION METHOD: ☒ Auger Boring ☐ Pit ☐ Cut — TYPE OF WASTEWATER: ☒ Sewage ☐ Industrial Process ☐ Mixed

PROFILE #	.1940 LANDSCAPE POSITION/ SLOPE %	HORIZON DEPTH (IN.)	SOIL MORPHOLOGY (.1941) .1941 STRUCTURE/ TEXTURE	SOIL MORPHOLOGY (.1941) .1941 CONSISTENCE/ MINERALOGY	OTHER PROFILE FACTORS .1942 SOIL WETNESS/ COLOR	.1943 SOIL DEPTH	.1956 SAPRO CLASS	.1944 RESTR HORIZ	PROFILE CLASS & LTAR
1		0-3	lgr scl	fr ss/sp		48			,3
		3-8	sbk cl						
		8-20	1&2 sbk C	fr ss/sp se					
		20-48	sbk cl +	sl pl					
			Lem/comm sap						
2		0-4	sbk cl			48			,3
		4-24	sbk C	fr ss sp					
		24-48	C + sap						
			20-50%						
3		0-4	gr scl						,25
		4-10	sbk cl						
		10-40	mbk fsbk C	fr/fi ss sp water seeping in yel/brn/rew com.					
		40-48	C + sap + yel/br						
4		0-28	1 sbk cl	fr OK Br					,225
		28-48	1 sbk C	fr/fi ss sp					
			common	manganese conc.					

DESCRIPTION	INITIAL SYSTEM	REPAIR SYSTEM
Available Space (.1945)	YES	YES
System Type(s)	PPBPS	2P PPOPS
Site LTAR	,25	,225

OTHER FACTORS (.1946): ____
SITE CLASSIFICATION (.1948): PS
EVALUATED BY: J Mewille
OTHER(S) PRESENT: ____
COMMENTS: ____

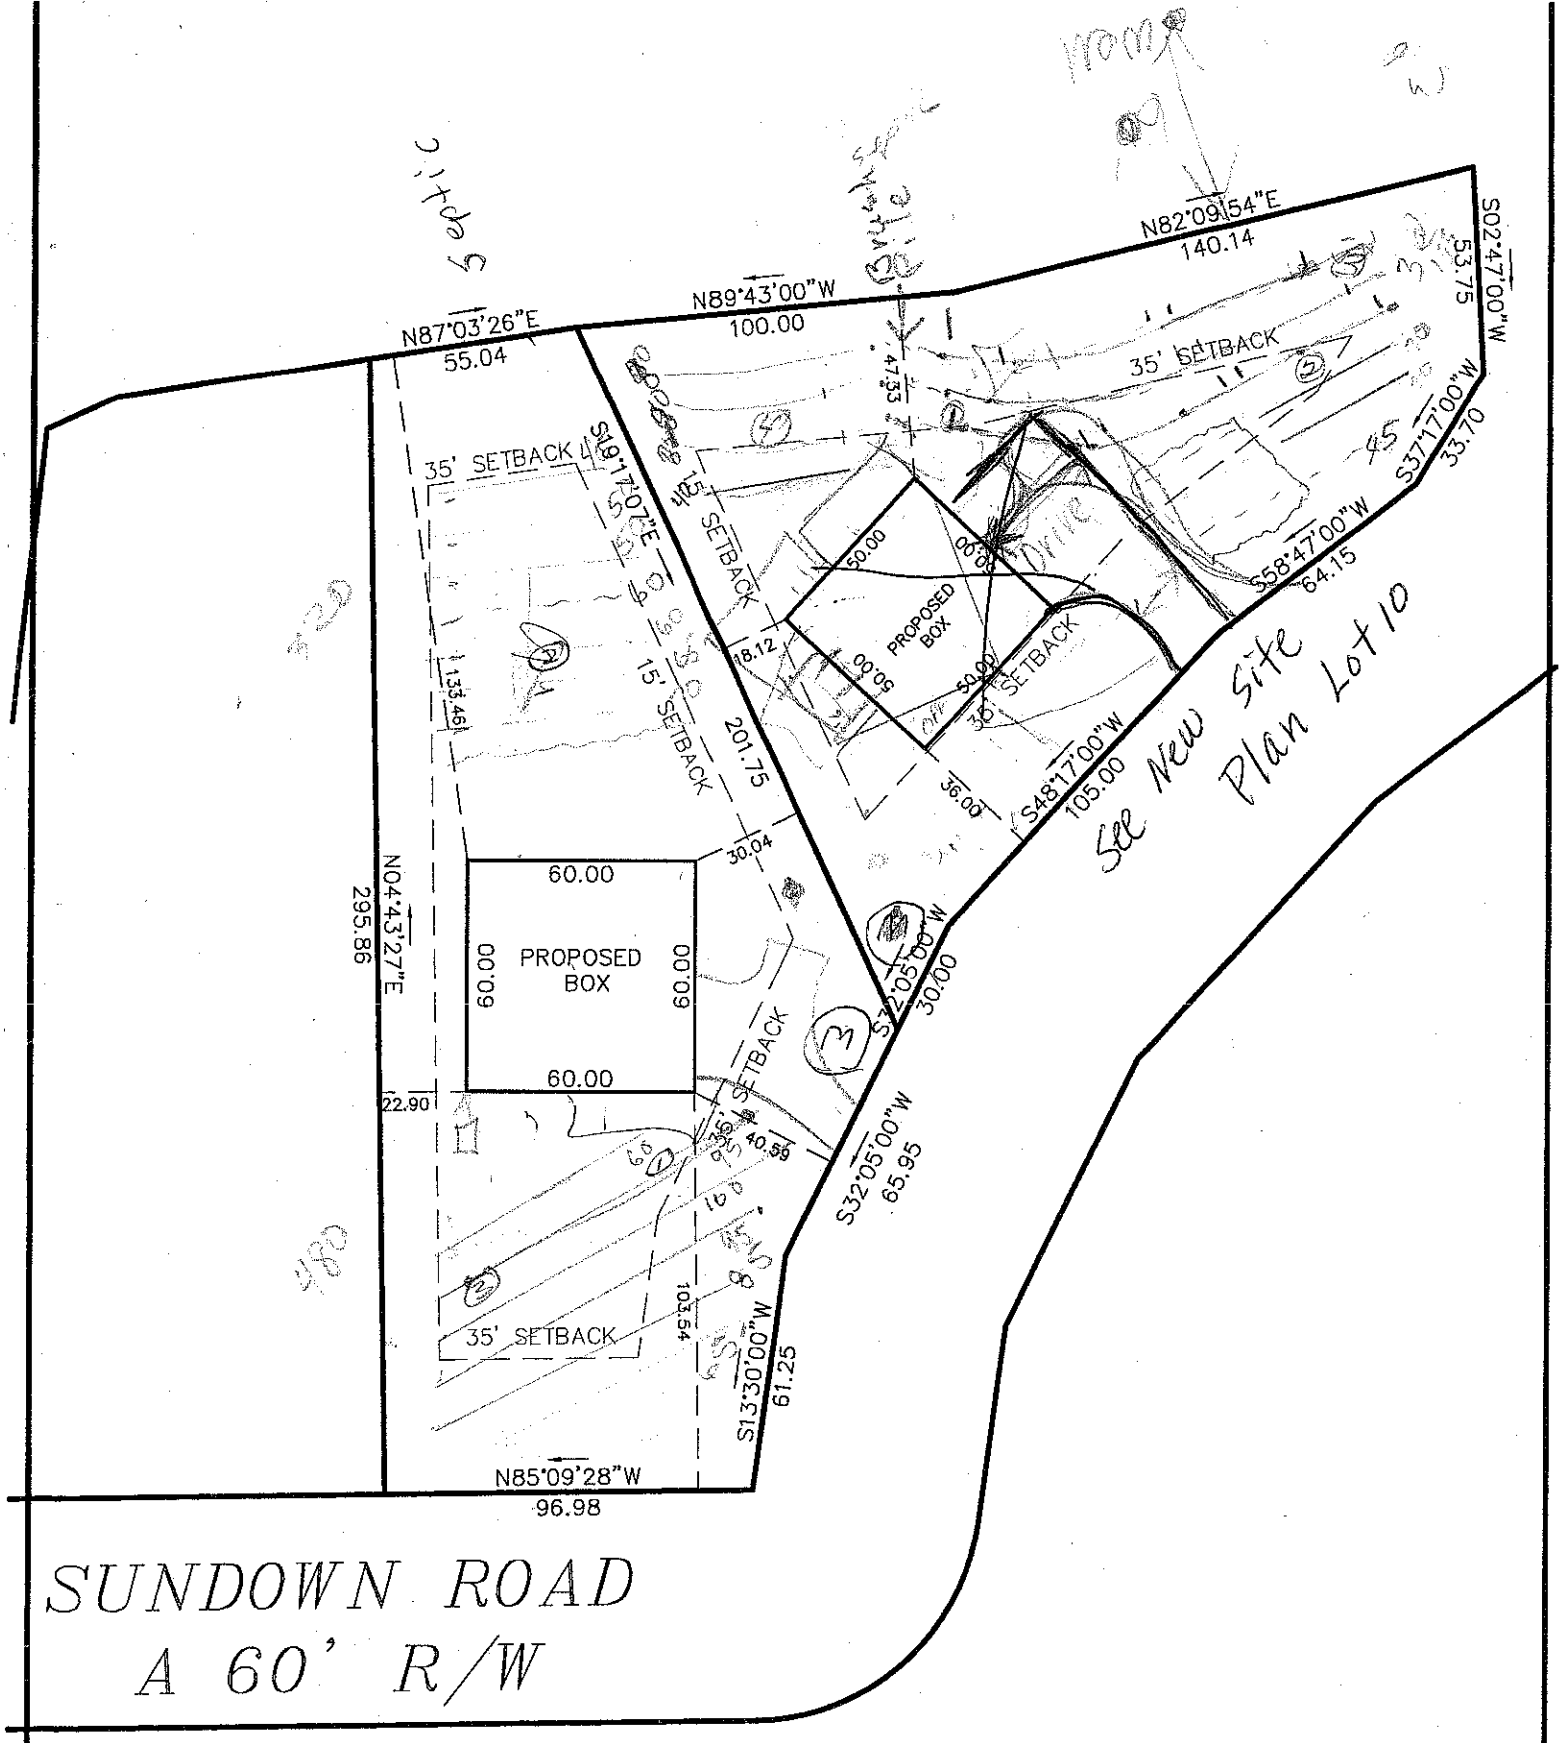

PLOT PLAN SURVEY

OF

LOTS 9&10 MARY KNOX ATWELL SUB.

SCALE 1" = 50'

ACQUIRED BY:

FIELD BOOK:
FILE:
DC FILE:
TAX MAP NO: