IVISION OF ENVIRONMENTAL HEALTH
N-SITE WASTEWATER SECTION

Sheet ___ of ___
PROPERTY ID #: _____
COUNTY: _____

SOIL/SITE EVALUATION
for ON-SITE WASTEWATER SYSTEM

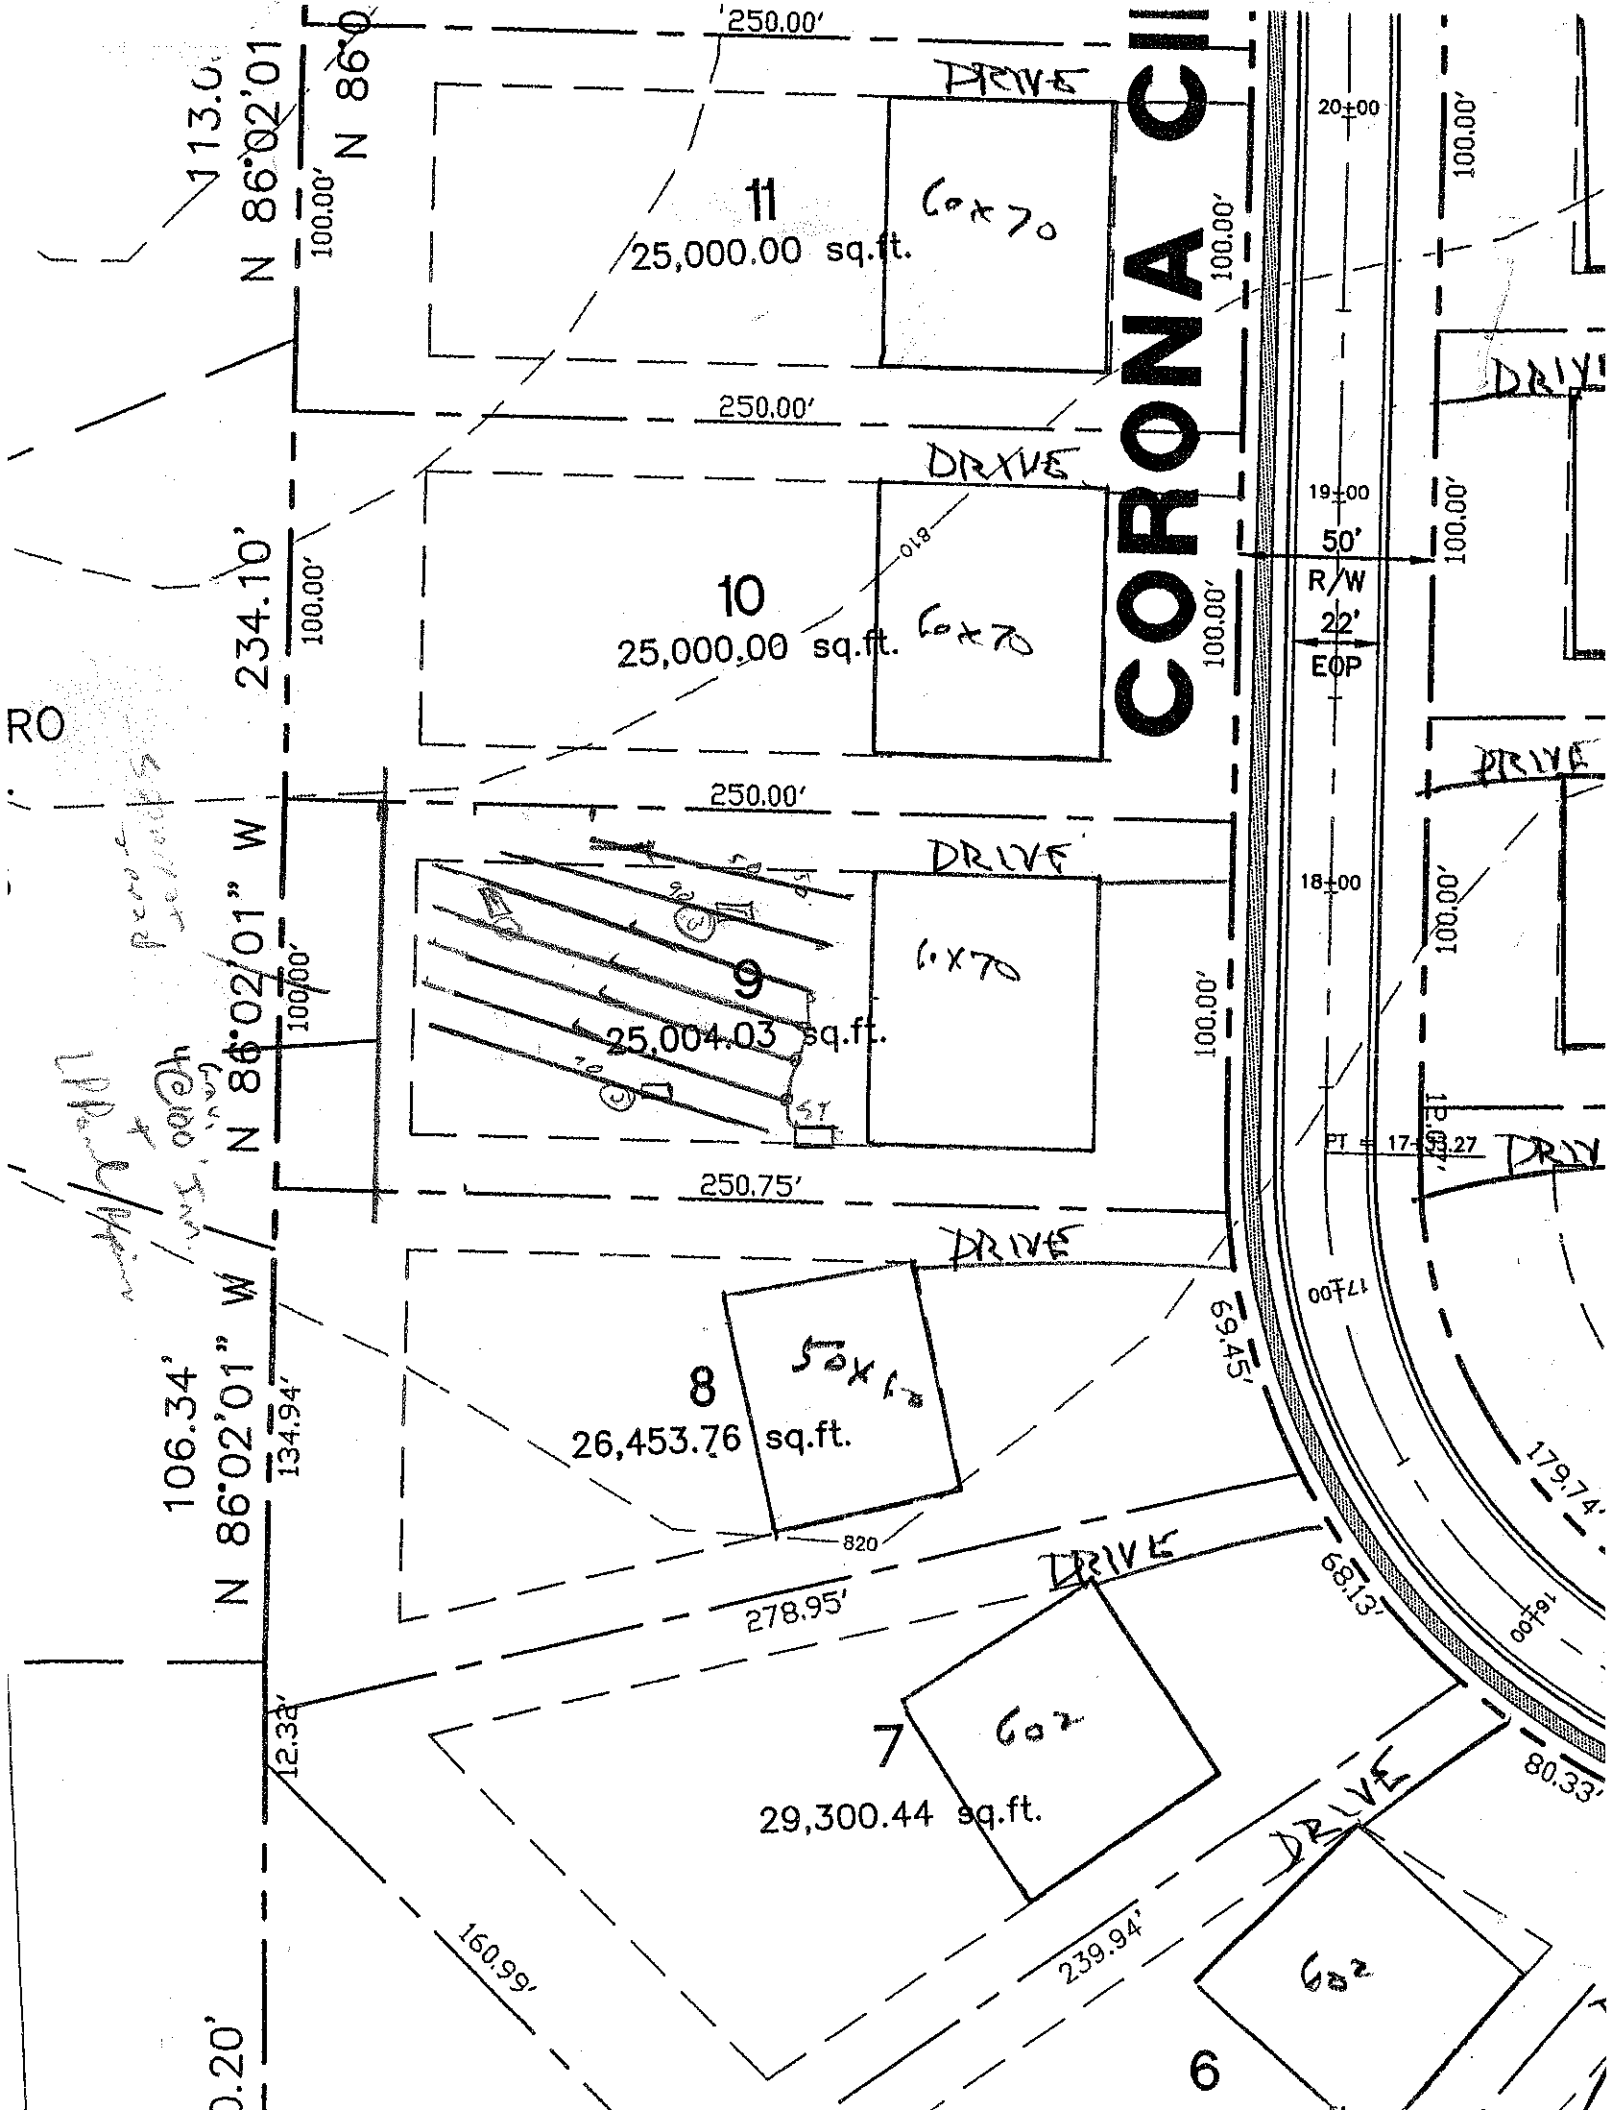
OWNER: _____ APPLICATION DATE _____
ADDRESS: _____ DATE EVALUATED: _____
PROPOSED FACILITY: _____ PROPOSED DESIGN FLOW (.1949): _____ PROPERTY SIZE: _____
LOCATION OF SITE: lot 9 Sundown Lane PROPERTY RECORDED: _____
WATER SUPPLY: ☐ Private ☐ Public ☐ Well ☐ Spring ☐ Other _____
EVALUATION METHOD: ☐ Auger Boring ☐ Pit ☐ Cut
TYPE OF WASTEWATER: ☐ Sewage ☐ Industrial Process ☐ Mixed

PROFILE #	.1940 LAND-SCAPE POSITION/ SLOPE %	HORI-ZON DEPTH (IN.)	SOIL MORPHOLOGY (.1941) .1941 STRUCTURE/ TEXTURE	.1941 CONSISTENCE/ MINERALOGY	OTHER PROFILE FACTORS .1942 SOIL WETNESS/ COLOR	.1943 SOIL DEPTH	.1956 SAPRO CLASS	.1944 RESTR HORIZ	PROFILE CLASS & LTAR
1	# 12 PP	0-7	RB cl	GR/mass fr	SP				PS .3
		7-33	YRCL	msnk	fr	SP	few SPD + common SPDs		
		33-52	YRCL	msnk	fr	SSCP			
2		0-12	RB SiCL	GR/subbk	fr	SSCP			PS 3
		12-46	RCL/C	msnk	fr	SSCP			
3		0-29	RC	MSNK	fr	SP			PS .3
		29-52	YRCL	MSNK	fr	SSCP	few SPD		
4									

DESCRIPTION	INITIAL SYSTEM	REPAIR SYSTEM
Available Space (.1945)		
System Type(s)		
Site LTAR		

OTHER FACTORS (.1946): _____
SITE CLASSIFICATION (.1948): _____
EVALUATED BY: _____
OTHER(S) PRESENT: _____

COMMENTS: _____


CORONA CI
DRIVE
11
25,000.00 sq.ft.
60x70
10
25,000.00 sq.ft.
60x70
9
25,004.03 sq.ft.
60x70
8
26,453.76 sq.ft.
50x178
7
29,300.44 sq.ft.
60x
6
60x
250.00'
250.75'
100.00'
N 86°02'01" W
113.0'
234.10'
106.34'
134.94'
69.45'
278.95'
68.13'
12.33'
80.33'
160.99'
239.94'
179.74'
20+00
19+00
18+00
17+00
50' R/W
22' EOP
PT = 17+43.27
820
810