DEPARTMENT OF ENVIRONMENT AND NATURAL RESOURCES
DIVISION OF ENVIRONMENTAL HEALTH
ON-SITE WASTEWATER SECTION

PROPERTY ID #: _____
COUNTY: _____

SOIL/SITE EVALUATION
for ON-SITE WASTEWATER SYSTEM

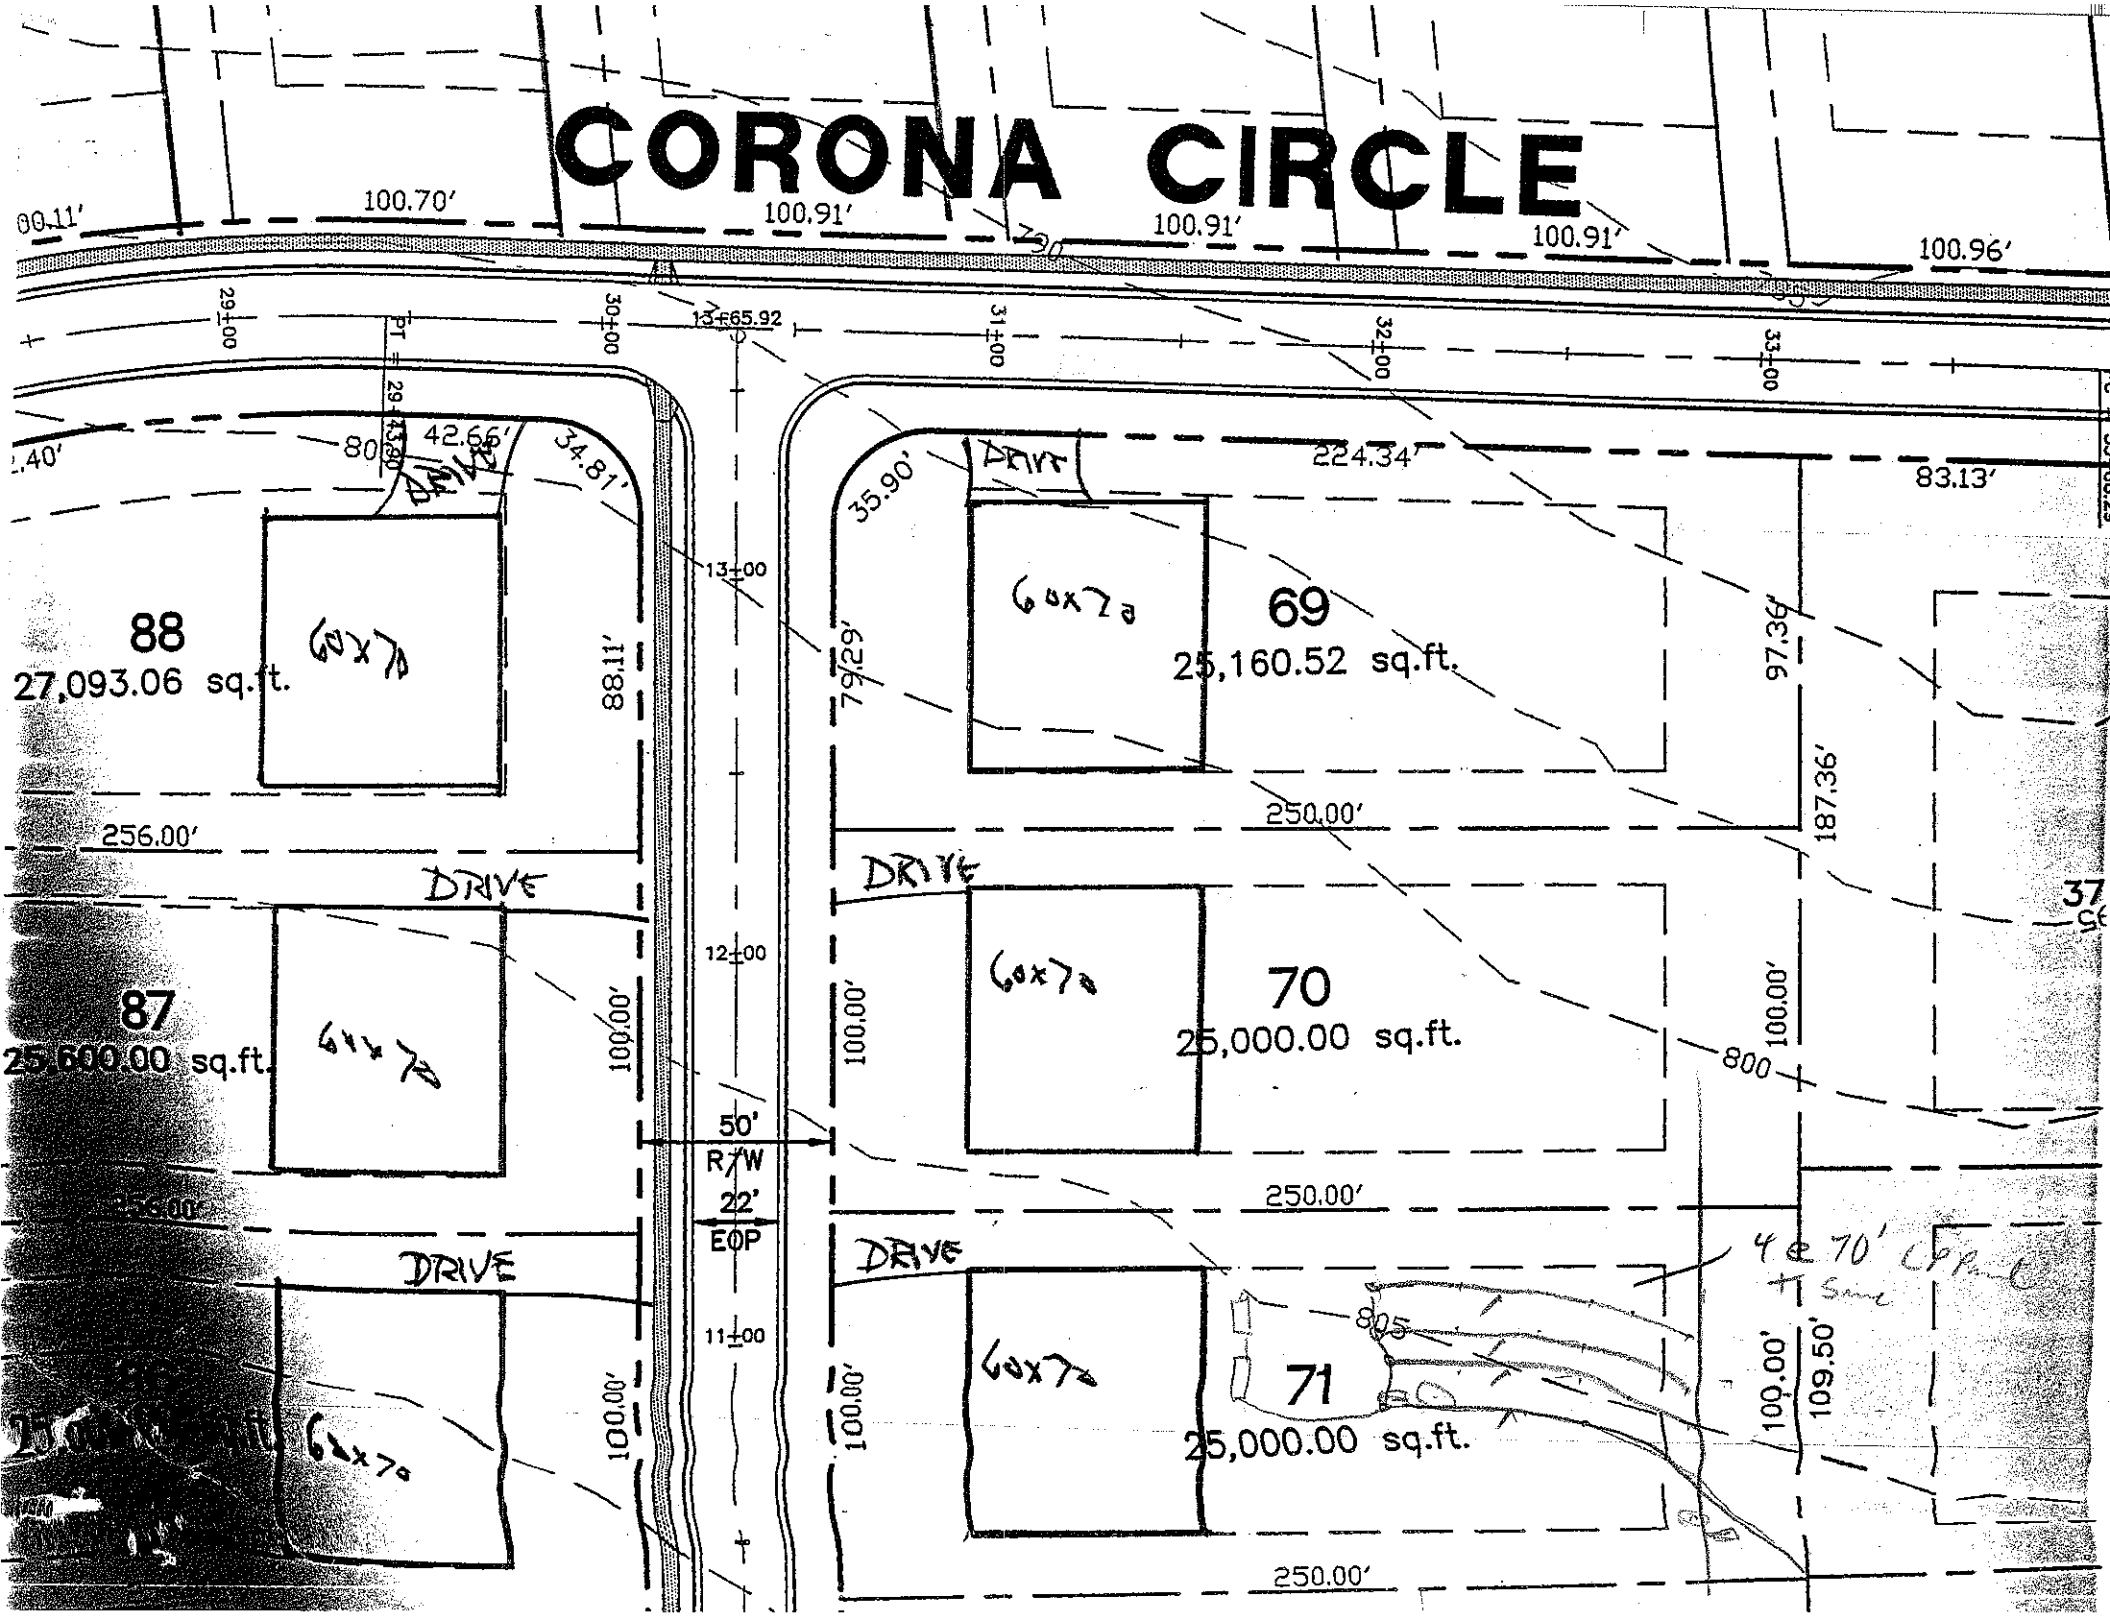
OWNER: _____ APPLICATION DATE _____ DATE EVALUATED: _____
ADDRESS: _____
PROPOSED FACILITY: _____ PROPOSED DESIGN FLOW (.1949): _____ PROPERTY SIZE: _____
LOCATION OF SITE: 164-71 Sunbarn PROPERTY RECORDED: _____
WATER SUPPLY: ☐ Private ☐ Public ☐ Well ☐ Spring ☐ Other _____
EVALUATION METHOD: ☐ Auger Boring ☐ Pit ☐ Cut
TYPE OF WASTEWATER: ☐ Sewage ☐ Industrial Process ☐ Mixed

PROFILE #	.1940 LANDSCAPE POSITION/ SLOPE %	HORIZON DEPTH (IN.)	SOIL MORPHOLOGY (.1941) .1941 STRUCTURE/ TEXTURE	SOIL MORPHOLOGY (.1941) .1941 CONSISTENCE/ MINERALOGY	OTHER PROFILE FACTORS .1942 SOIL WETNESS/ COLOR	.1943 SOIL DEPTH	.1956 SAPRO CLASS	.1944 RESTR HORIZ	PROFILE CLASS & LTAR
1		0-22	Rl SaM	fr SSSP					P 5 35
		22-44	SL SaP m	fr SaSP					
		0-7	RCL VSM	fr SSP					P 3
		7-20	RL SaM	fr SP	for SAP				

DESCRIPTION	INITIAL SYSTEM	REPAIR SYSTEM
able Space (.1945)		
ion Types)		
LTAR		

OTHER FACTORS (.1946): _____
SITE CLASSIFICATION (.1948): _____
EVALUATED BY: _____
OTHER(S) PRESENT: _____

MENTS: _____


CORONA CIRCLE
100.11'
100.70'
100.91'
100.91'
100.91'
100.96'
29+00
PT
30+00
13+65.92
31+00
32+00
33+00
42.66'
34.81'
88
27,093.06 sq.ft.
60x70
88.11'
256.00'
DRIVE
87
25,600.00 sq.ft.
60x70
100.00'
12+00
50'
R/W
22'
EOP
11+00
DRIVE
60x70
100.00'
35.90'
DRIVE
224.34'
83.13'
60x70
69
25,160.52 sq.ft.
79.29'
97.36'
187.36'
250.00'
DRIVE
60x70
70
25,000.00 sq.ft.
100.00'
800
250.00'
DRIVE
60x70
71
25,000.00 sq.ft.
805
100.00'
109.50'
250.00'