DEPARTMENT OF ENVIRONMENT AND NATURAL RESOURCES
DIVISION OF ENVIRONMENTAL HEALTH
ON-SITE WASTEWATER SECTION

*Sheet* ___ *of* ___
PROPERTY ID #: _____
COUNTY: _____

# SOIL/SITE EVALUATION
## *for* ON-SITE WASTEWATER SYSTEM

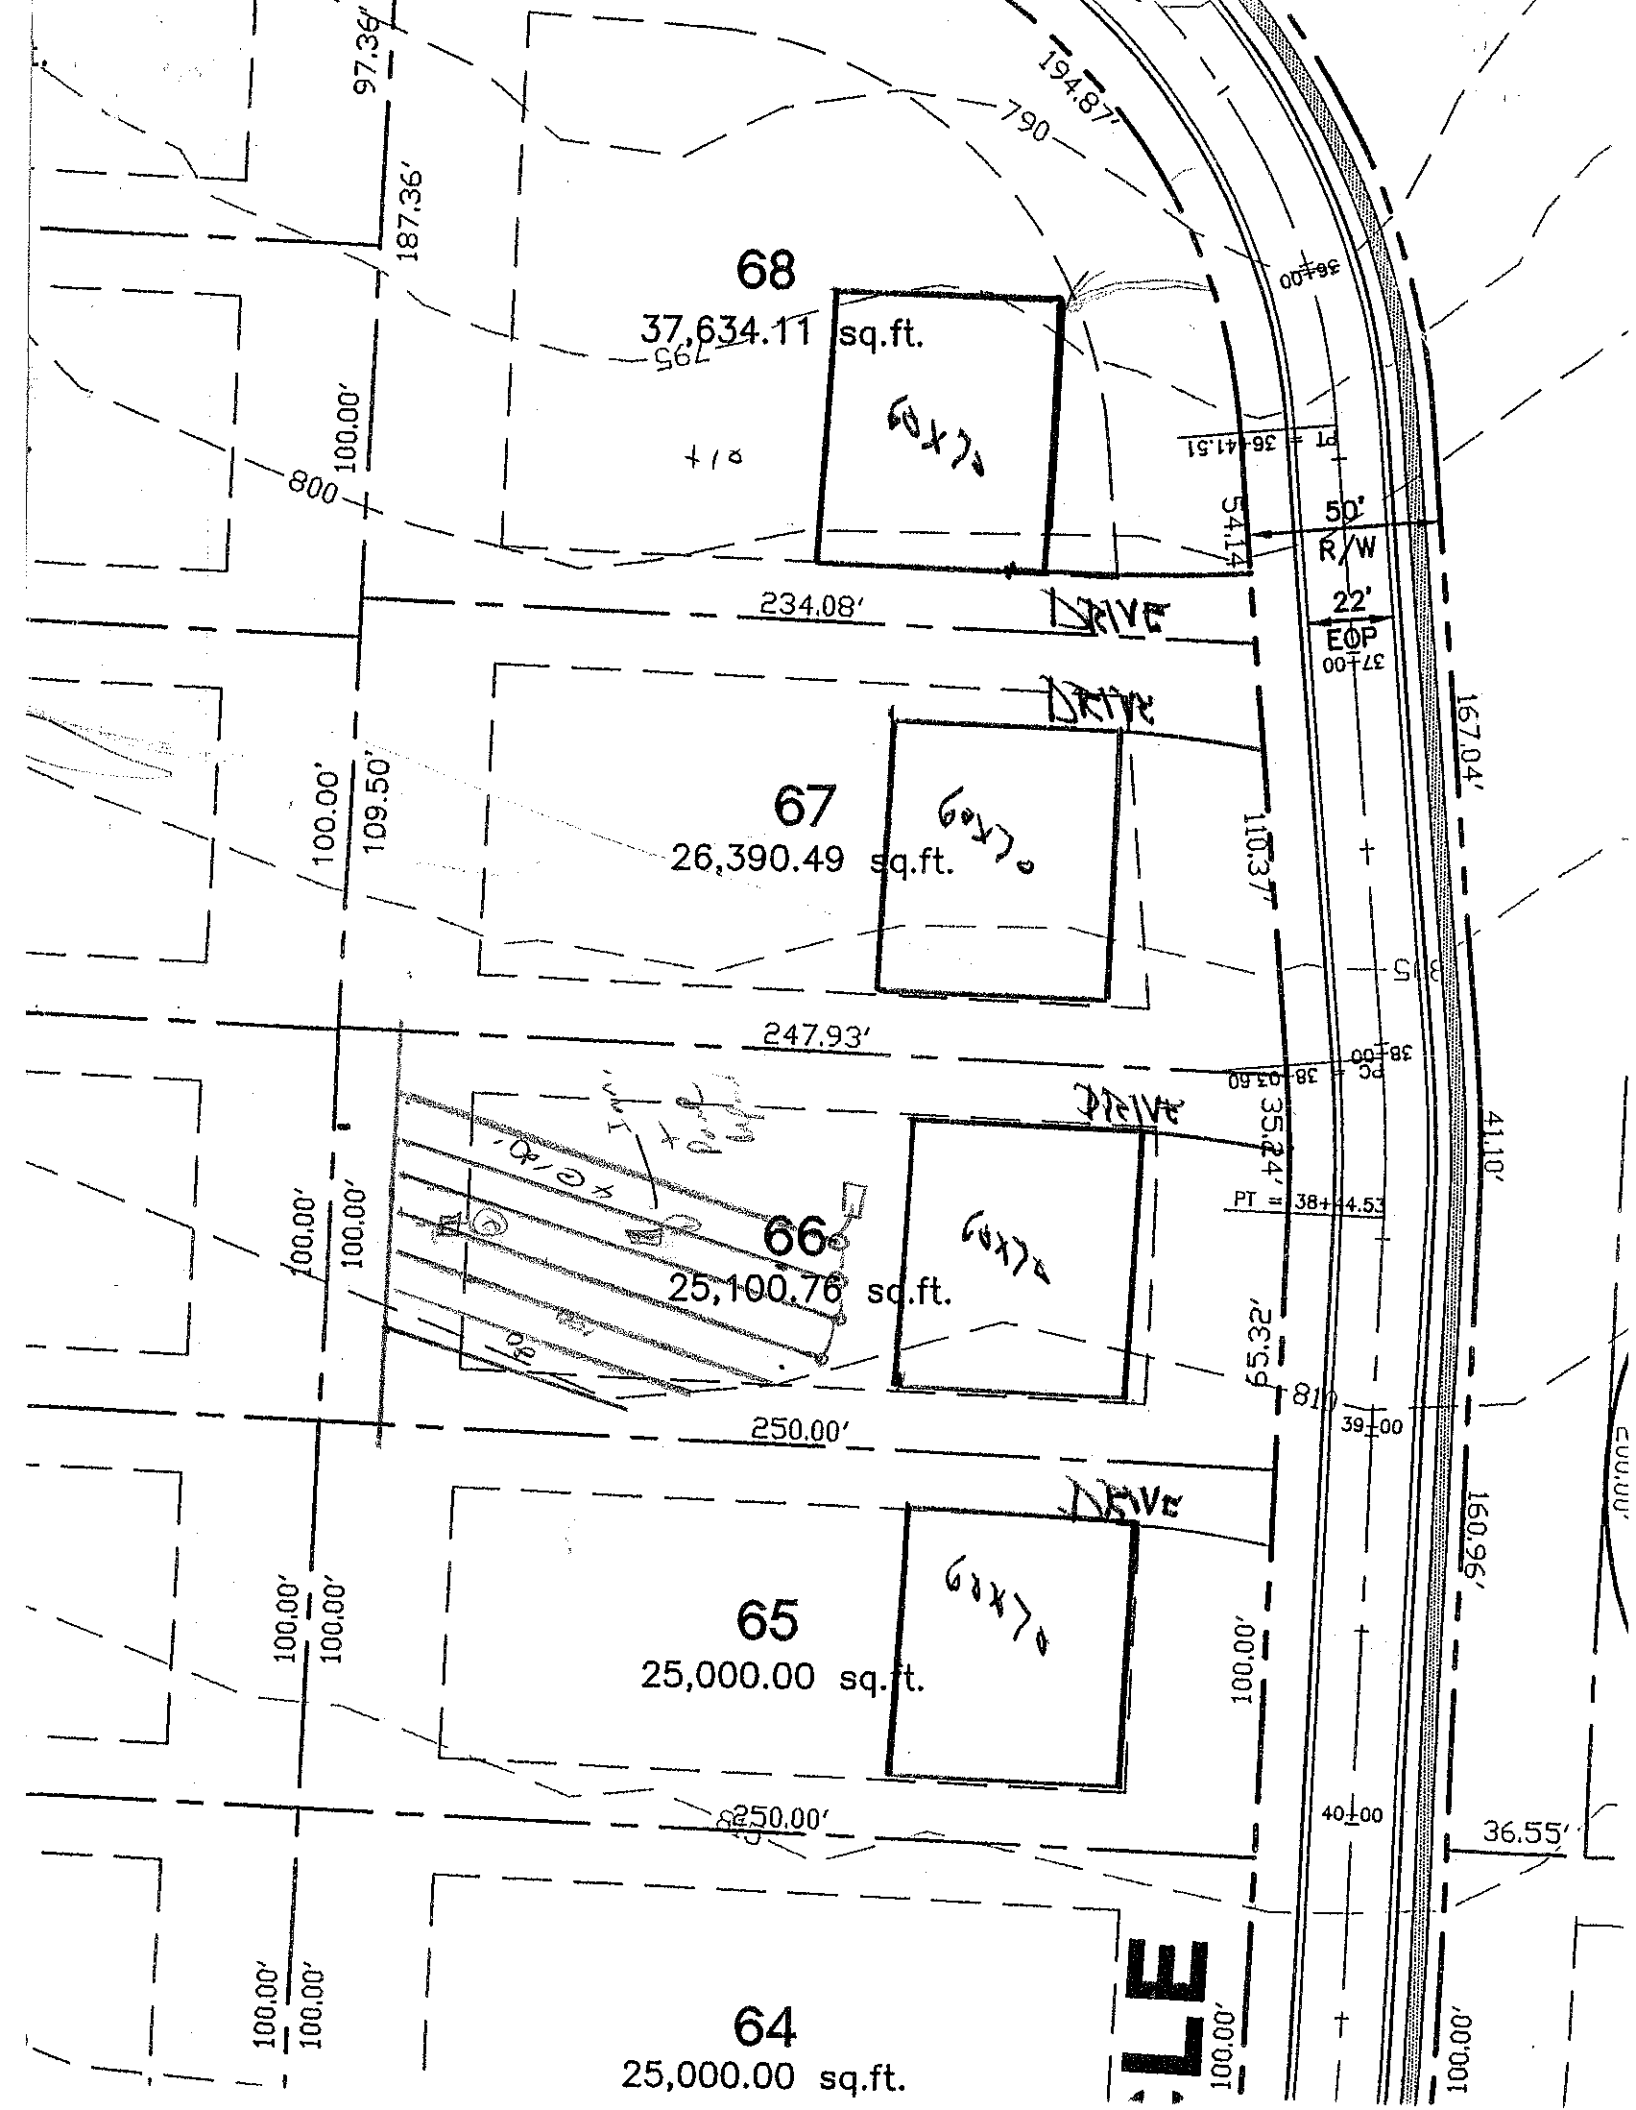
OWNER: _____ APPLICATION DATE _____
ADDRESS: _____
PROPOSED FACILITY: _____ PROPOSED DESIGN FLOW (.1949): _____ DATE EVALUATED: _____
LOCATION OF SITE: lot 66 Snadown PROPERTY SIZE: _____
WATER SUPPLY: ☐ Private ☐ Public ☐ Well ☐ Spring ☐ Other _____ PROPERTY RECORDED: _____
EVALUATION METHOD: ☐ Auger Boring ☐ Pit ☐ Cut
TYPE OF WASTEWATER: ☐ Sewage ☐ Industrial Process ☐ Mixed

| PROFILE # | .1940 LANDSCAPE POSITION/ SLOPE % | HORIZON DEPTH (IN.) | SOIL MORPHOLOGY (.1941) .1941 STRUCTURE/ TEXTURE | .1941 CONSISTENCE/ MINERALOGY | OTHER PROFILE FACTORS .1942 SOIL WETNESS/ COLOR | .1943 SOIL DEPTH | .1956 SAPRO CLASS | .1944 RESTR HORIZ | PROFILE CLASS & LTAR |
|---|---|---|---|---|---|---|---|---|---|
| 1 | | 0-8 | SiCl wsbk | fr | - fm mott | | | | .25 |
| | | 8-36 | Cl msbk | fr sp | | | | | |
| | | 36-50 | R/Cl wsbk | fr sp | | | | | |
| | | | | | | | | | |
| | | | | | | | | | |
| 2 | | 0-6 | SiCl gr | fr | | | | | .5 .3 |
| | | 6-28 | Cl sbk | fr | | | | | |
| | | 28-48 | Cl | fr | | | | | |
| | | | | | | | | | |
| | | | | | | | | | |
| 3 | | | | | | | | | |
| | | | | | | | | | |
| | | | | | | | | | |
| | | | | | | | | | |
| | | | | | | | | | |
| 4 | | | | | | | | | |
| | | | | | | | | | |
| | | | | | | | | | |
| | | | | | | | | | |
| | | | | | | | | | |

| DESCRIPTION | INITIAL SYSTEM | REPAIR SYSTEM |
|---|---|---|
| Available Space (.1945) | | |
| System Type(s) | | |
| Site LTAR | | |

OTHER FACTORS (.1946): _____
SITE CLASSIFICATION (.1948): _____
EVALUATED BY: _____
OTHER(S) PRESENT: _____

COMMENTS: _____


68
37,634.11 sq.ft.
67
26,390.49 sq.ft.
66
25,100.76 sq.ft.
65
25,000.00 sq.ft.
64
25,000.00 sq.ft.
97.36'
187.36'
194.87'
790
800
100.00'
234.08'
54.14'
50'
R/W
22'
EOP
167.04'
100.00'
109.50'
110.37'
247.93'
35.24'
41.10'
PT = 38+14.53
65.32'
250.00'
160.96'
100.00'
100.00'
250.00'
36.55'
100.00'
100.00'