DEPARTMENT OF ENVIRONMENT AND NATURAL RESOURCES
DIVISION OF ENVIRONMENTAL HEALTH
ON-SITE WASTEWATER SECTION

Sheet ___ of ___
PROPERTY ID #: _____
COUNTY: _____

SOIL/SITE EVALUATION
for ON-SITE WASTEWATER SYSTEM

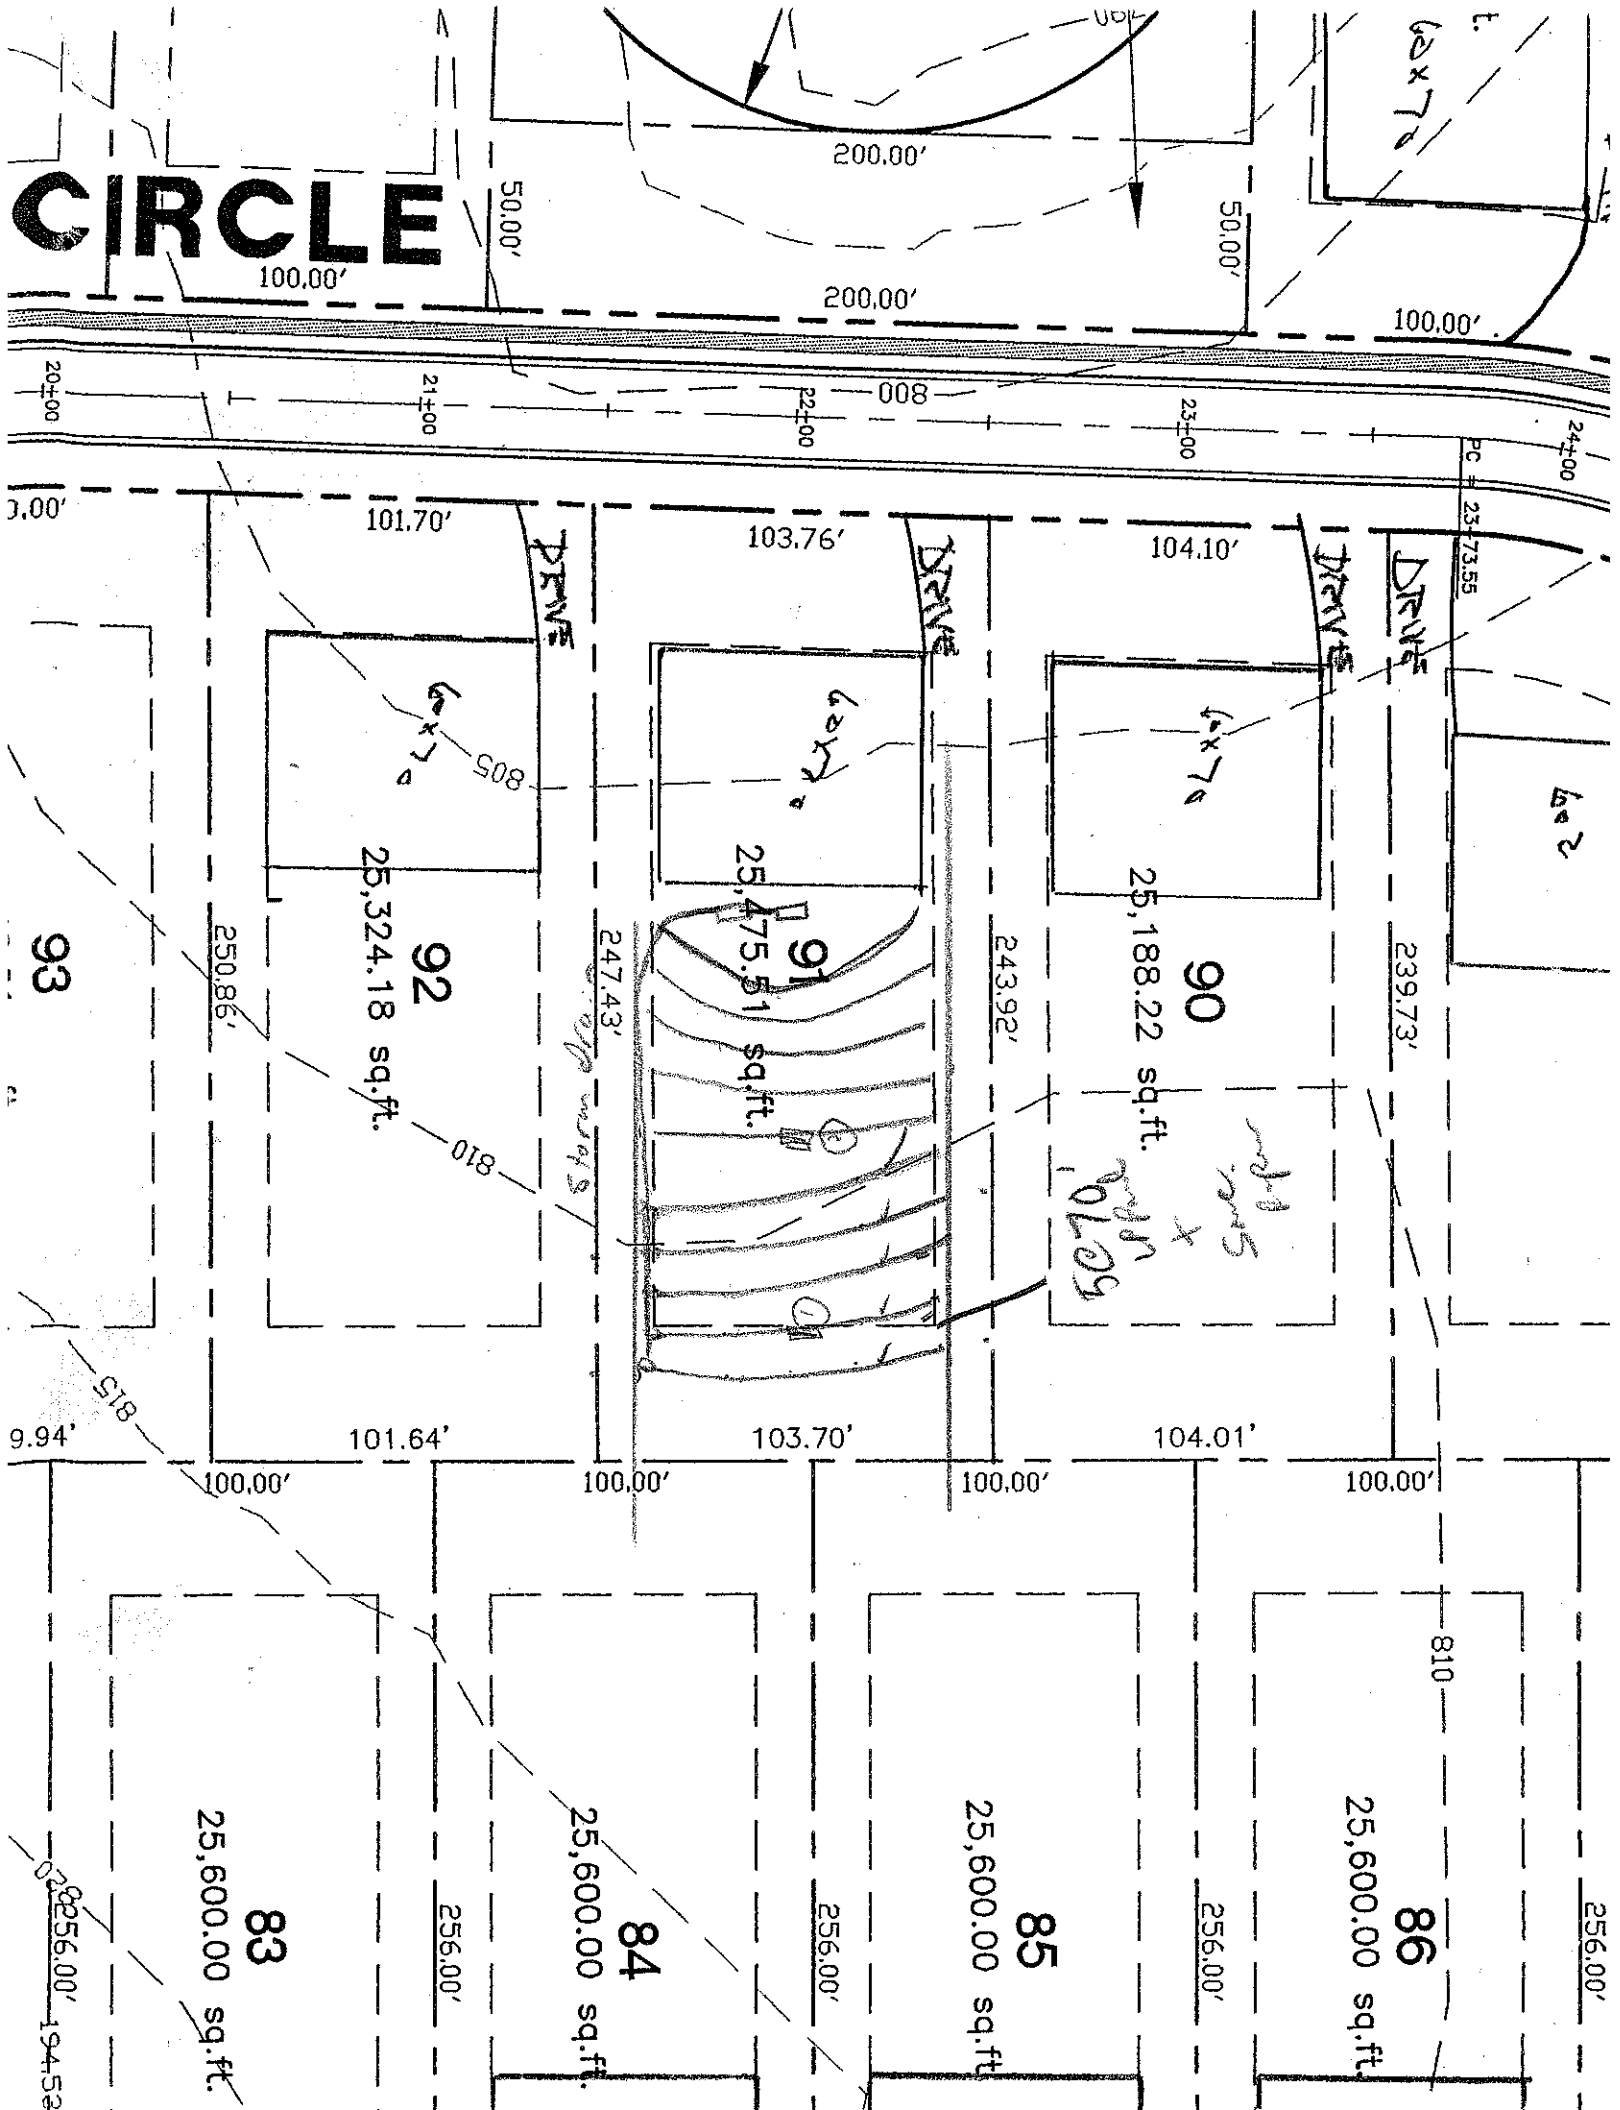
OWNER: _____ APPLICATION DATE _____
ADDRESS: _____
PROPOSED FACILITY: _____ PROPOSED DESIGN FLOW (.1949): _____ DATE EVALUATED: _____
LOCATION OF SITE: _____ PROPERTY SIZE: _____
WATER SUPPLY: ☐ Private ☐ Public ☐ Well ☐ Spring ☐ Other _____ PROPERTY RECORDED: _____
EVALUATION METHOD: ☐ Auger Boring ☐ Pit ☐ Cut
TYPE OF WASTEWATER: ☐ Sewage ☐ Industrial Process ☐ Mixed

PROFILE #	.1940 LANDSCAPE POSITION/ SLOPE %	HORIZON DEPTH (IN.)	SOIL MORPHOLOGY (.1941) .1941 STRUCTURE/ TEXTURE	SOIL MORPHOLOGY (.1941) .1941 CONSISTENCE/ MINERALOGY	OTHER PROFILE FACTORS .1942 SOIL WETNESS/ COLOR	OTHER PROFILE FACTORS .1943 SOIL DEPTH	OTHER PROFILE FACTORS .1956 SAPRO CLASS	OTHER PROFILE FACTORS .1944 RESTR HORIZ	PROFILE CLASS & LTAR
1		0-3	BRCL FR	fr. SSP					.25
		3-29	RC MABK	fr SP					
		29-90	YRCL MSAK	fr SSP	common SAP				
2		0-4	BSCL FR	fr SSSP					.25
		4-40	RBCL ANK	fr SP	common	mod/MES			
		40-93	RBCL MANK	fr SSP	"	"			
3									
4									

DESCRIPTION	INITIAL SYSTEM	REPAIR SYSTEM
Available Space (.1945)		
System Type(s)		
Site LTAR		

OTHER FACTORS (.1946): _____
SITE CLASSIFICATION (.1948): _____
EVALUATED BY: _____
OTHER(S) PRESENT: _____

COMMENTS: _____


CIRCLE
200.00'
50.00'
100.00'
200.00'
50.00'
100.00'
20+00
21+00
22+00
23+00
24+00
PC
101.70'
103.76'
104.10'
DRIVE
805
810
815
92
25,324.18 sq.ft.
91
25,475.51 sq.ft.
90
25,188.22 sq.ft.
93
250.86'
247.43'
243.92'
239.73'
9.94'
101.64'
103.70'
104.01'
100.00'
100.00'
100.00'
100.00'
83
25,600.00 sq.ft.
84
25,600.00 sq.ft.
85
25,600.00 sq.ft.
86
25,600.00 sq.ft.
256.00'
256.00'
256.00'
256.00'
256.00'
810