DEPARTMENT OF ENVIRONMENT AND NATURAL RESOURCES
DIVISION OF ENVIRONMENTAL HEALTH
ON-SITE WASTEWATER SECTION

Sheet ___ of ___
PROPERTY ID #: _____
COUNTY: _____

SOIL/SITE EVALUATION
for ON-SITE WASTEWATER SYSTEM

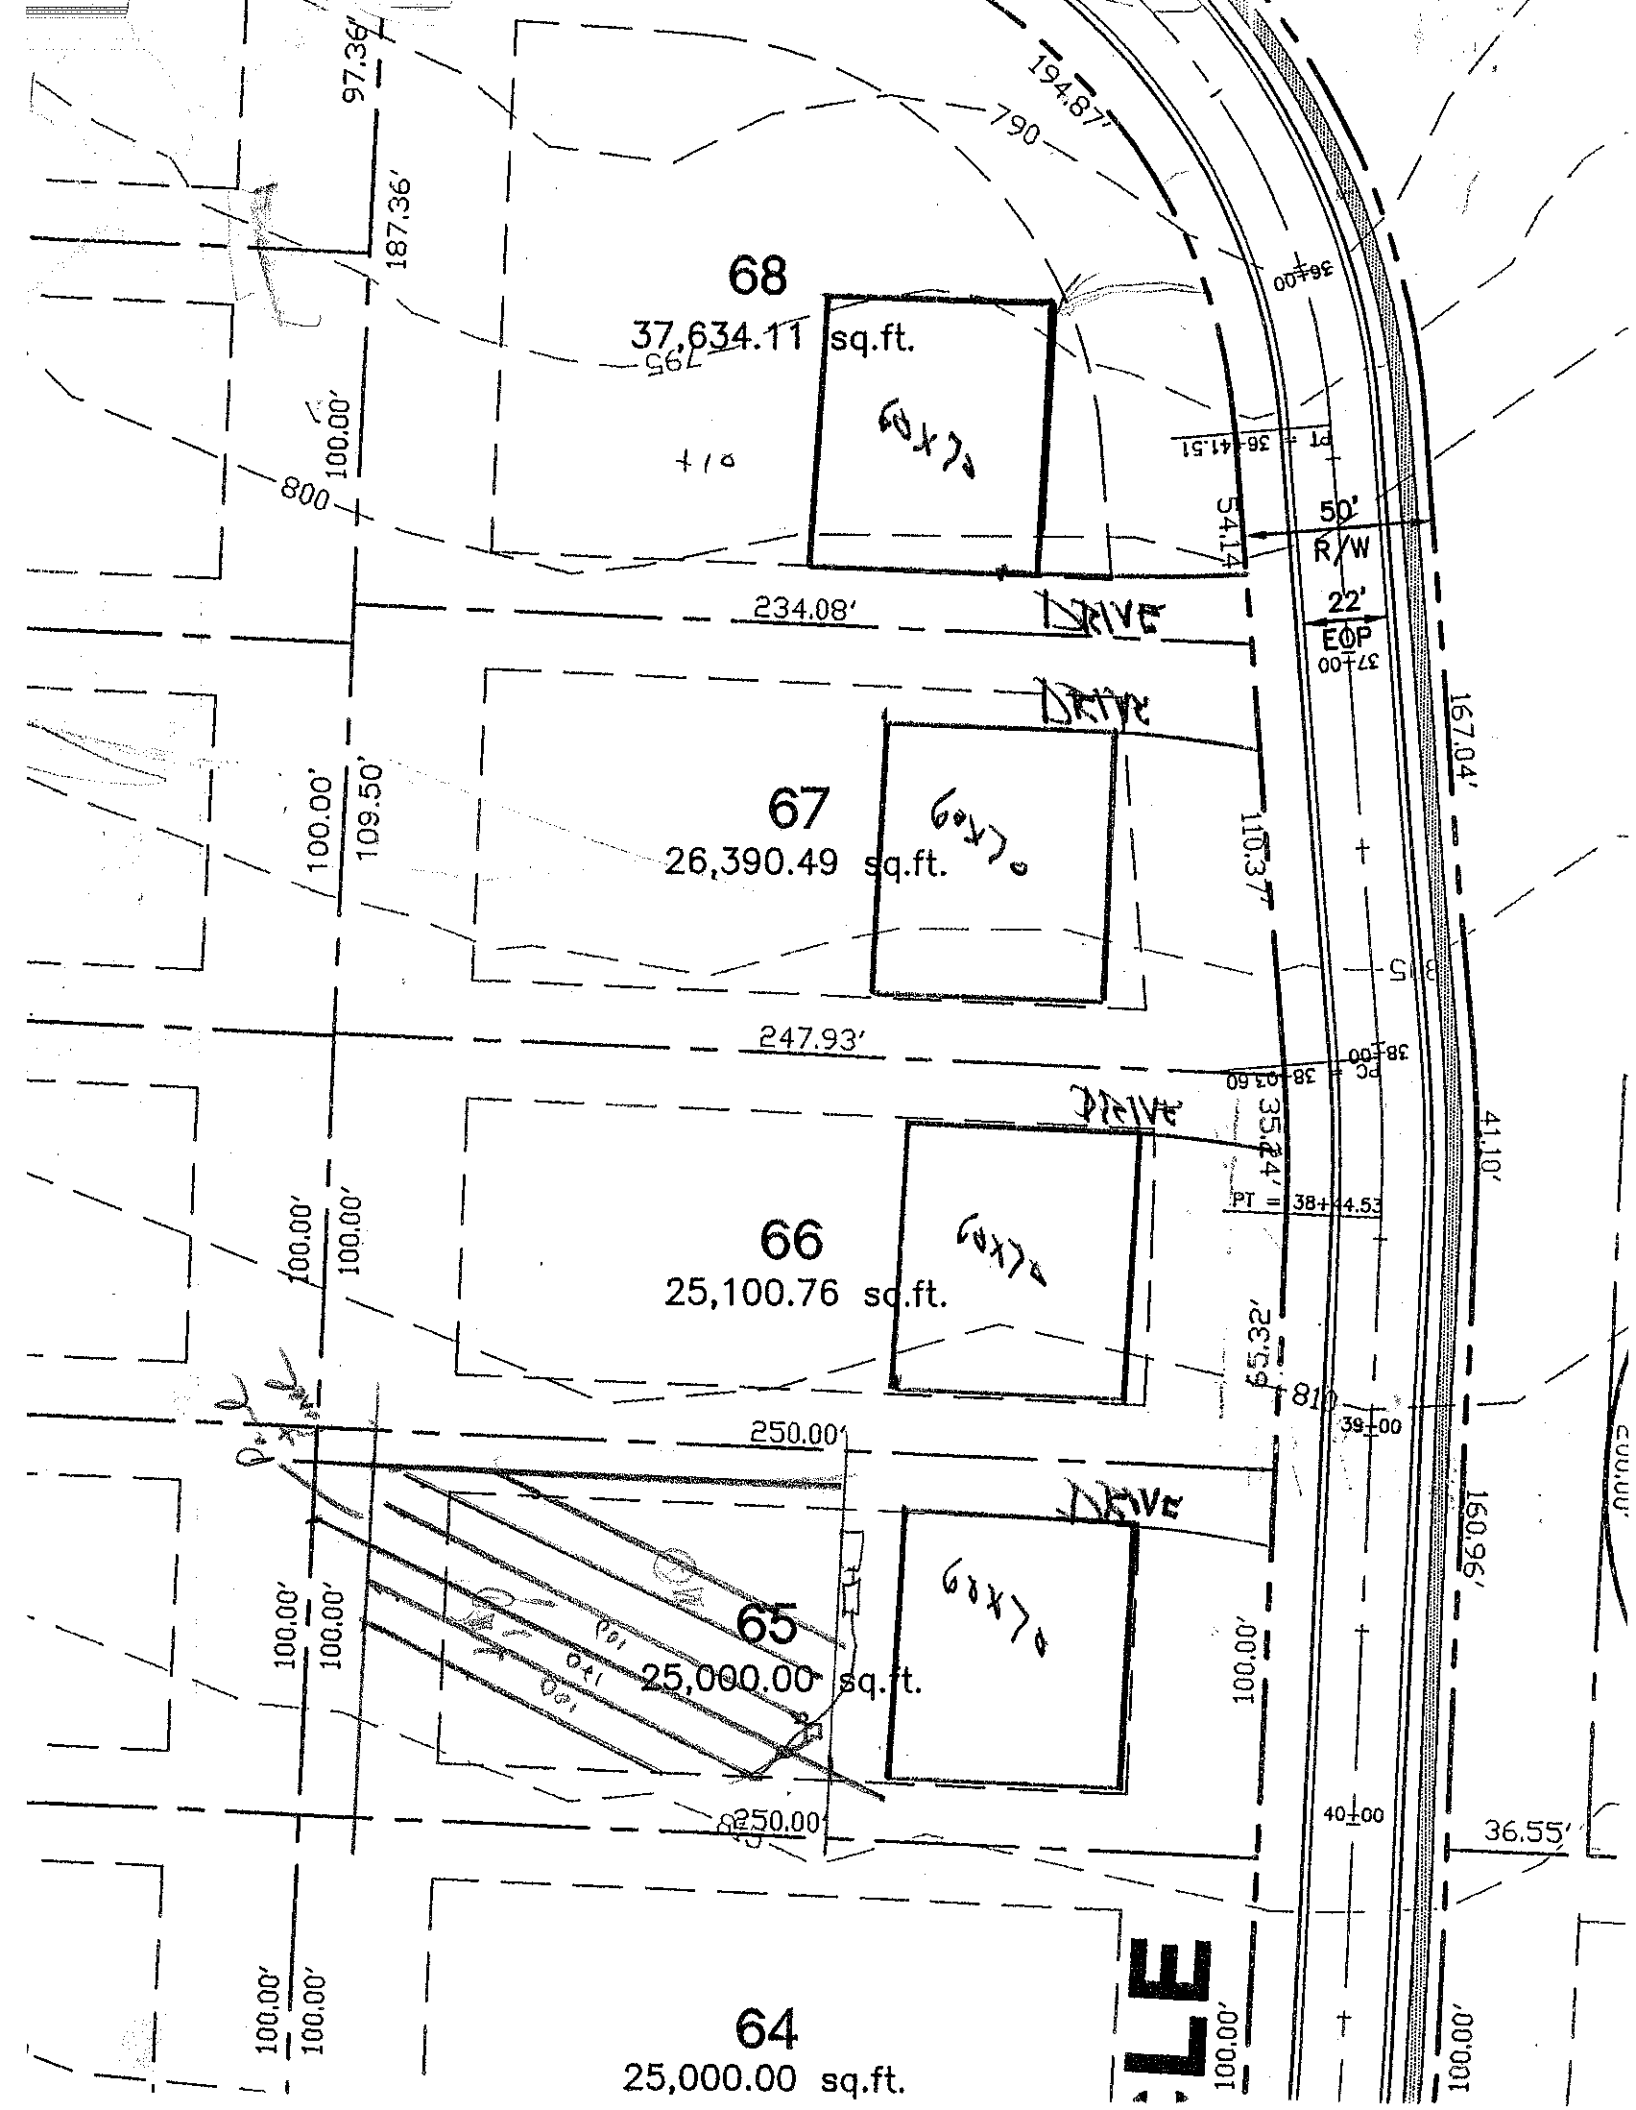
OWNER: _____ APPLICATION DATE _____
ADDRESS: _____ DATE EVALUATED: _____
PROPOSED FACILITY: _____ PROPOSED DESIGN FLOW (.1949): _____ PROPERTY SIZE: _____
LOCATION OF SITE: lot 65 Sunset Cove PROPERTY RECORDED: _____
WATER SUPPLY: ☐ Private ☐ Public ☐ Well ☐ Spring ☐ Other _____
EVALUATION METHOD: ☐ Auger Boring ☐ Pit ☐ Cut
TYPE OF WASTEWATER: ☐ Sewage ☐ Industrial Process ☐ Mixed

PROFILE #	.1940 LAND-SCAPE POSITION/ SLOPE %	HORI-ZON DEPTH (IN.)	SOIL MORPHOLOGY (.1941) .1941 STRUCTURE/ TEXTURE	SOIL MORPHOLOGY (.1941) .1941 CONSISTENCE/ MINERALOGY	OTHER PROFILE FACTORS .1942 SOIL WETNESS/ COLOR	.1943 SOIL DEPTH	.1956 SAPRO CLASS	.1944 RESTR HORIZ	PROFILE CLASS & LTAR
1		0-7	RB SL wsk	fr sss/					PS .25
		7-33	RC Ap/Bk	fr sp					
		33-48	R SL wfcm	fr ss sp					
2		0-19	BRL wsgr	fr sss/					.25
		19-48	RC Ap/Bk	fr sp — Mang					
3									
4									

DESCRIPTION	INITIAL SYSTEM	REPAIR SYSTEM
Available Space (.1945)		
System Type(s)		
Site LTAR		

OTHER FACTORS (.1946): _____
SITE CLASSIFICATION (.1948): _____
EVALUATED BY: _____
OTHER(S) PRESENT: _____

COMMENTS: _____


68
37,634.11 sq.ft.
67
26,390.49 sq.ft.
66
25,100.76 sq.ft.
65
25,000.00 sq.ft.
64
25,000.00 sq.ft.
97.36'
187.36'
194.87'
790
795
800
810
100.00'
109.50'
234.08'
247.93'
250.00'
54.14'
50'
R/W
22'
E⊕P
167.04'
110.37'
35.24'
41.10'
65.32'
160.96'
36.55'
PC = 38+03.60
PT = 38+44.53
36+00
37+00
38+00
39+00
40+00
DRIVE