ENVIRONMENTAL HEALTH
WASTEWATER SECTION

SOIL/SITE EVALUATION for ON-SITE WASTEWATER SYSTEM

Sheet ____ of ____

OWNER: _____ PROPERTY ID #: _____
ADDRESS: _____ COUNTY: _____
PROPOSED FACILITY: _____ APPLICATION DATE _____
LOCATION OF SITE: lot 82 Sanders PROPOSED DESIGN FLOW (.1949): _____ DATE EVALUATED: _____
WATER SUPPLY: ☐ Private ☐ Public ☐ Well ☐ Spring ☐ Other _____ PROPERTY SIZE: _____
EVALUATION METHOD: ☐ Auger Boring ☐ Pit ☐ Cut PROPERTY RECORDED: _____
TYPE OF WASTEWATER: ☐ Sewage ☐ Industrial Process ☐ Mixed

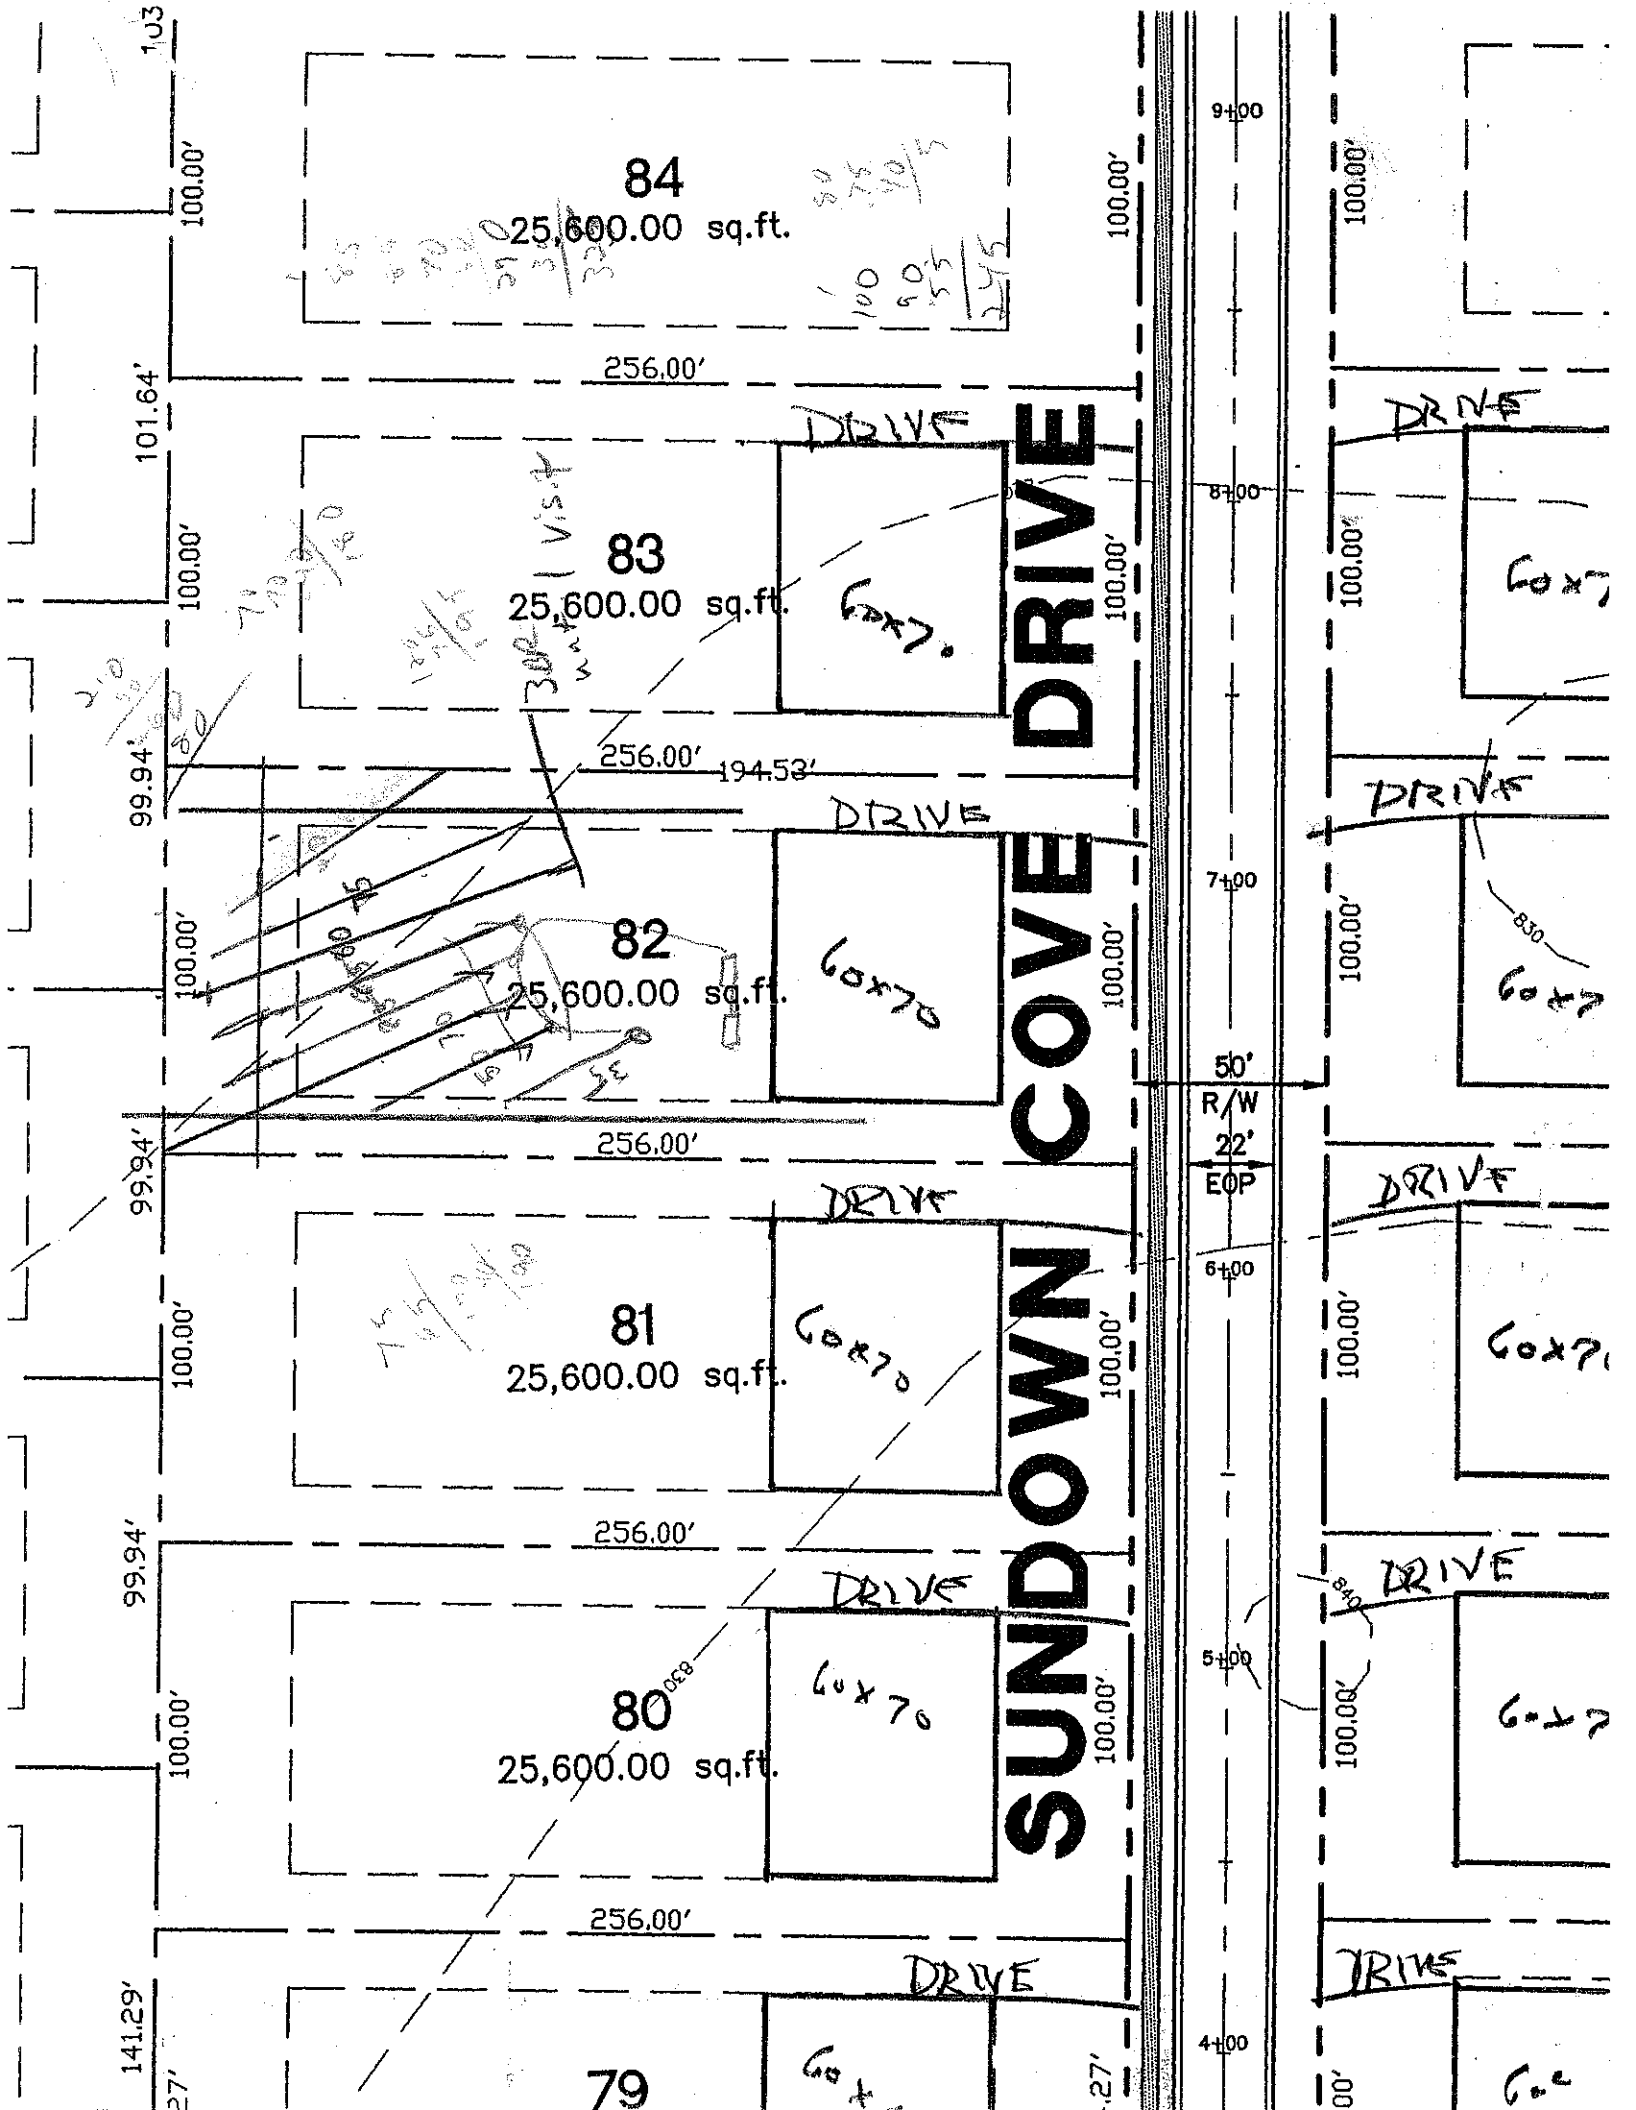
PROFILE #	.1940 LAND-SCAPE POSITION/ SLOPE %	HORI-ZON DEPTH (IN.)	SOIL MORPHOLOGY (.1941) .1941 STRUCTURE/ TEXTURE	SOIL MORPHOLOGY (.1941) .1941 CONSISTENCE/ MINERALOGY	OTHER PROFILE FACTORS .1942 SOIL WETNESS/ COLOR	.1943 SOIL DEPTH	.1956 SAPRO CLASS	.1944 RESTR HORIZ	PROFILE CLASS & LTAR
1	Location on map #1	0-21	LC	A/M fr					PS .3
		21-42	SiL	mvfsbk fr					
2	#2 35	0-8	SiL	f. sss					PS .3
		8-32	SL	msbk fr					
		32-42	4L SL	MVSBK fr					
3		0-52	RbL/L	mpsbk fr sssp					.25
4	lot 43 septic 1956 map	0-6	RbL	vfsbk fr sssp					PS .3
		6-43	SL	msbk fr sp					

DESCRIPTION	INITIAL SYSTEM	REPAIR SYSTEM
Available Space (.1945)		
System Type(s)		
Site LTAR		

COMMENTS: _____

OTHER FACTORS (.1946): _____
SITE CLASSIFICATION (.1948): _____
EVALUATED BY: _____
OTHER(S) PRESENT: _____

lot 43 #3 septic 2)
06 BtL fr f.
6-50 L/SL c sssp .25


SUNDOWN COVE DRIVE
84
25,600.00 sq.ft.
83
25,600.00 sq.ft.
82
25,600.00 sq.ft.
81
25,600.00 sq.ft.
80
25,600.00 sq.ft.
79
256.00'
194.53'
100.00'
101.64'
99.94'
141.29'
50' R/W
22' EOP
DRIVE
9+00
8+00
7+00
6+00
5+00
4+00
60x70