DEPARTMENT OF ENVIRONMENT AND NATURAL RESOURCES
DIVISION OF ENVIRONMENTAL HEALTH
ON-SITE WASTEWATER SECTION

Sheet ___ of ___
PROPERTY ID #: _____
COUNTY: _____

SOIL/SITE EVALUATION
for ON-SITE WASTEWATER SYSTEM

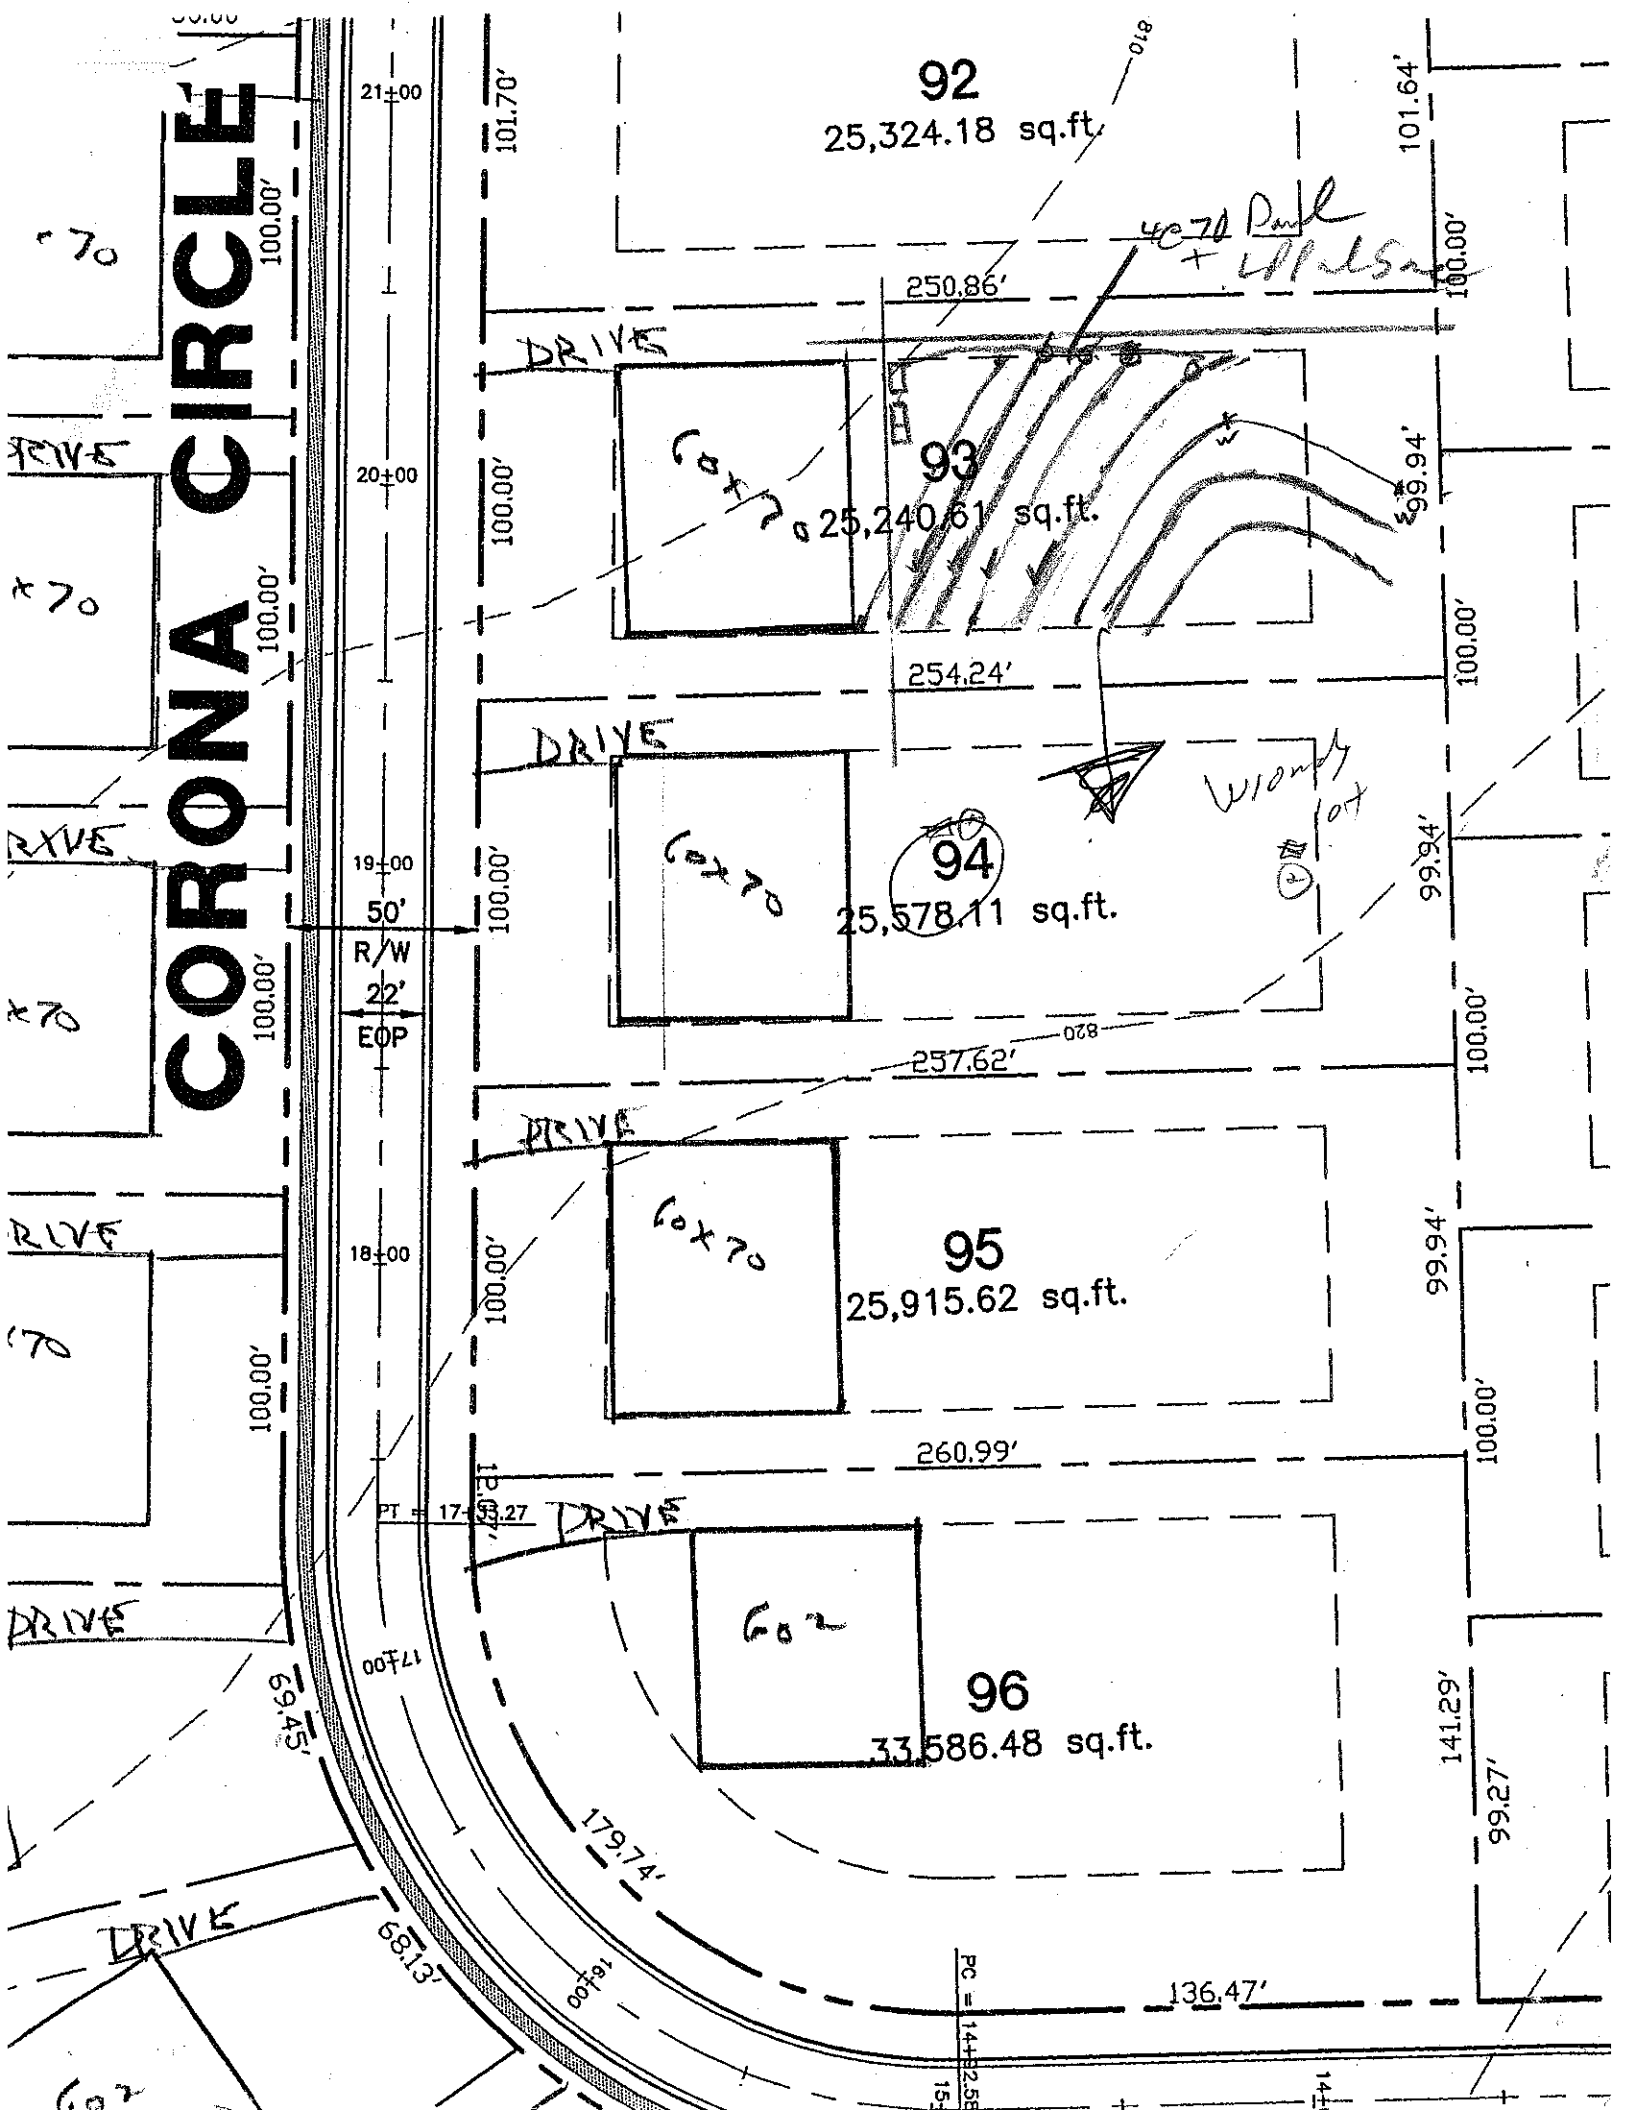
OWNER: _____ APPLICATION DATE _____
ADDRESS: _____
PROPOSED FACILITY: _____ PROPOSED DESIGN FLOW (.1949): _____ DATE EVALUATED: _____
LOCATION OF SITE: Lot 94 Sundown Cove PROPERTY SIZE: _____
WATER SUPPLY: ☐ Private ☐ Public ☐ Well ☐ Spring ☐ Other _____ PROPERTY RECORDED: _____
EVALUATION METHOD: ☐ Auger Boring ☐ Pit ☐ Cut
TYPE OF WASTEWATER: ☐ Sewage ☐ Industrial Process ☐ Mixed

PROFILE #	.1940 LAND-SCAPE POSITION/ SLOPE %	HORI-ZON DEPTH (IN.)	SOIL MORPHOLOGY (.1941) .1941 STRUCTURE/ TEXTURE	SOIL MORPHOLOGY (.1941) .1941 CONSISTENCE/ MINERALOGY	OTHER PROFILE FACTORS .1942 SOIL WETNESS/ COLOR	.1943 SOIL DEPTH	.1956 SAPRO CLASS	.1944 RESTR HORIZ	PROFILE CLASS & LTAR
1		0-4	BSCL GR	fr: SS SP	common/many SAP				PS .3
		4-18	R C Angl	fr: SS P					
		18-60	R Cl M/SBK	fr: SS SP-					
2		0-15	RBC/CL WSBK	fr: S P	common SAP				PS .3
		15-42	RY C/SCL WSBK	fr: SS SP					
		42-53	R/SCL SAP M	fr: SS P					
				East wall - SAP @ 30"+					
3									
4									

DESCRIPTION	INITIAL SYSTEM	REPAIR SYSTEM
Available Space (.1945)		
System Type(s)		
Site LTAR		

OTHER FACTORS (.1946): _____
SITE CLASSIFICATION (.1948): _____
EVALUATED BY: _____
OTHER(S) PRESENT: _____

COMMENTS: _____


CORONA CIRCLE
92
25,324.18 sq.ft.
93
25,240.61 sq.ft.
94
25,578.11 sq.ft.
95
25,915.62 sq.ft.
96
33,586.48 sq.ft.
DRIVE
60x70
50' R/W
22' EOP
101.70'
101.64'
250.86'
254.24'
257.62'
260.99'
136.47'
141.29'
99.27'
99.94'
100.00'
179.74'
68.13'
69.45'
21+00
20+00
19+00
18+00
17+00
16+00
PT = 17+53.27
PC = 14+82.58
wiomfy lot