SOIL/SITE EVALUATION
for ON-SITE WASTEWATER SYSTEM

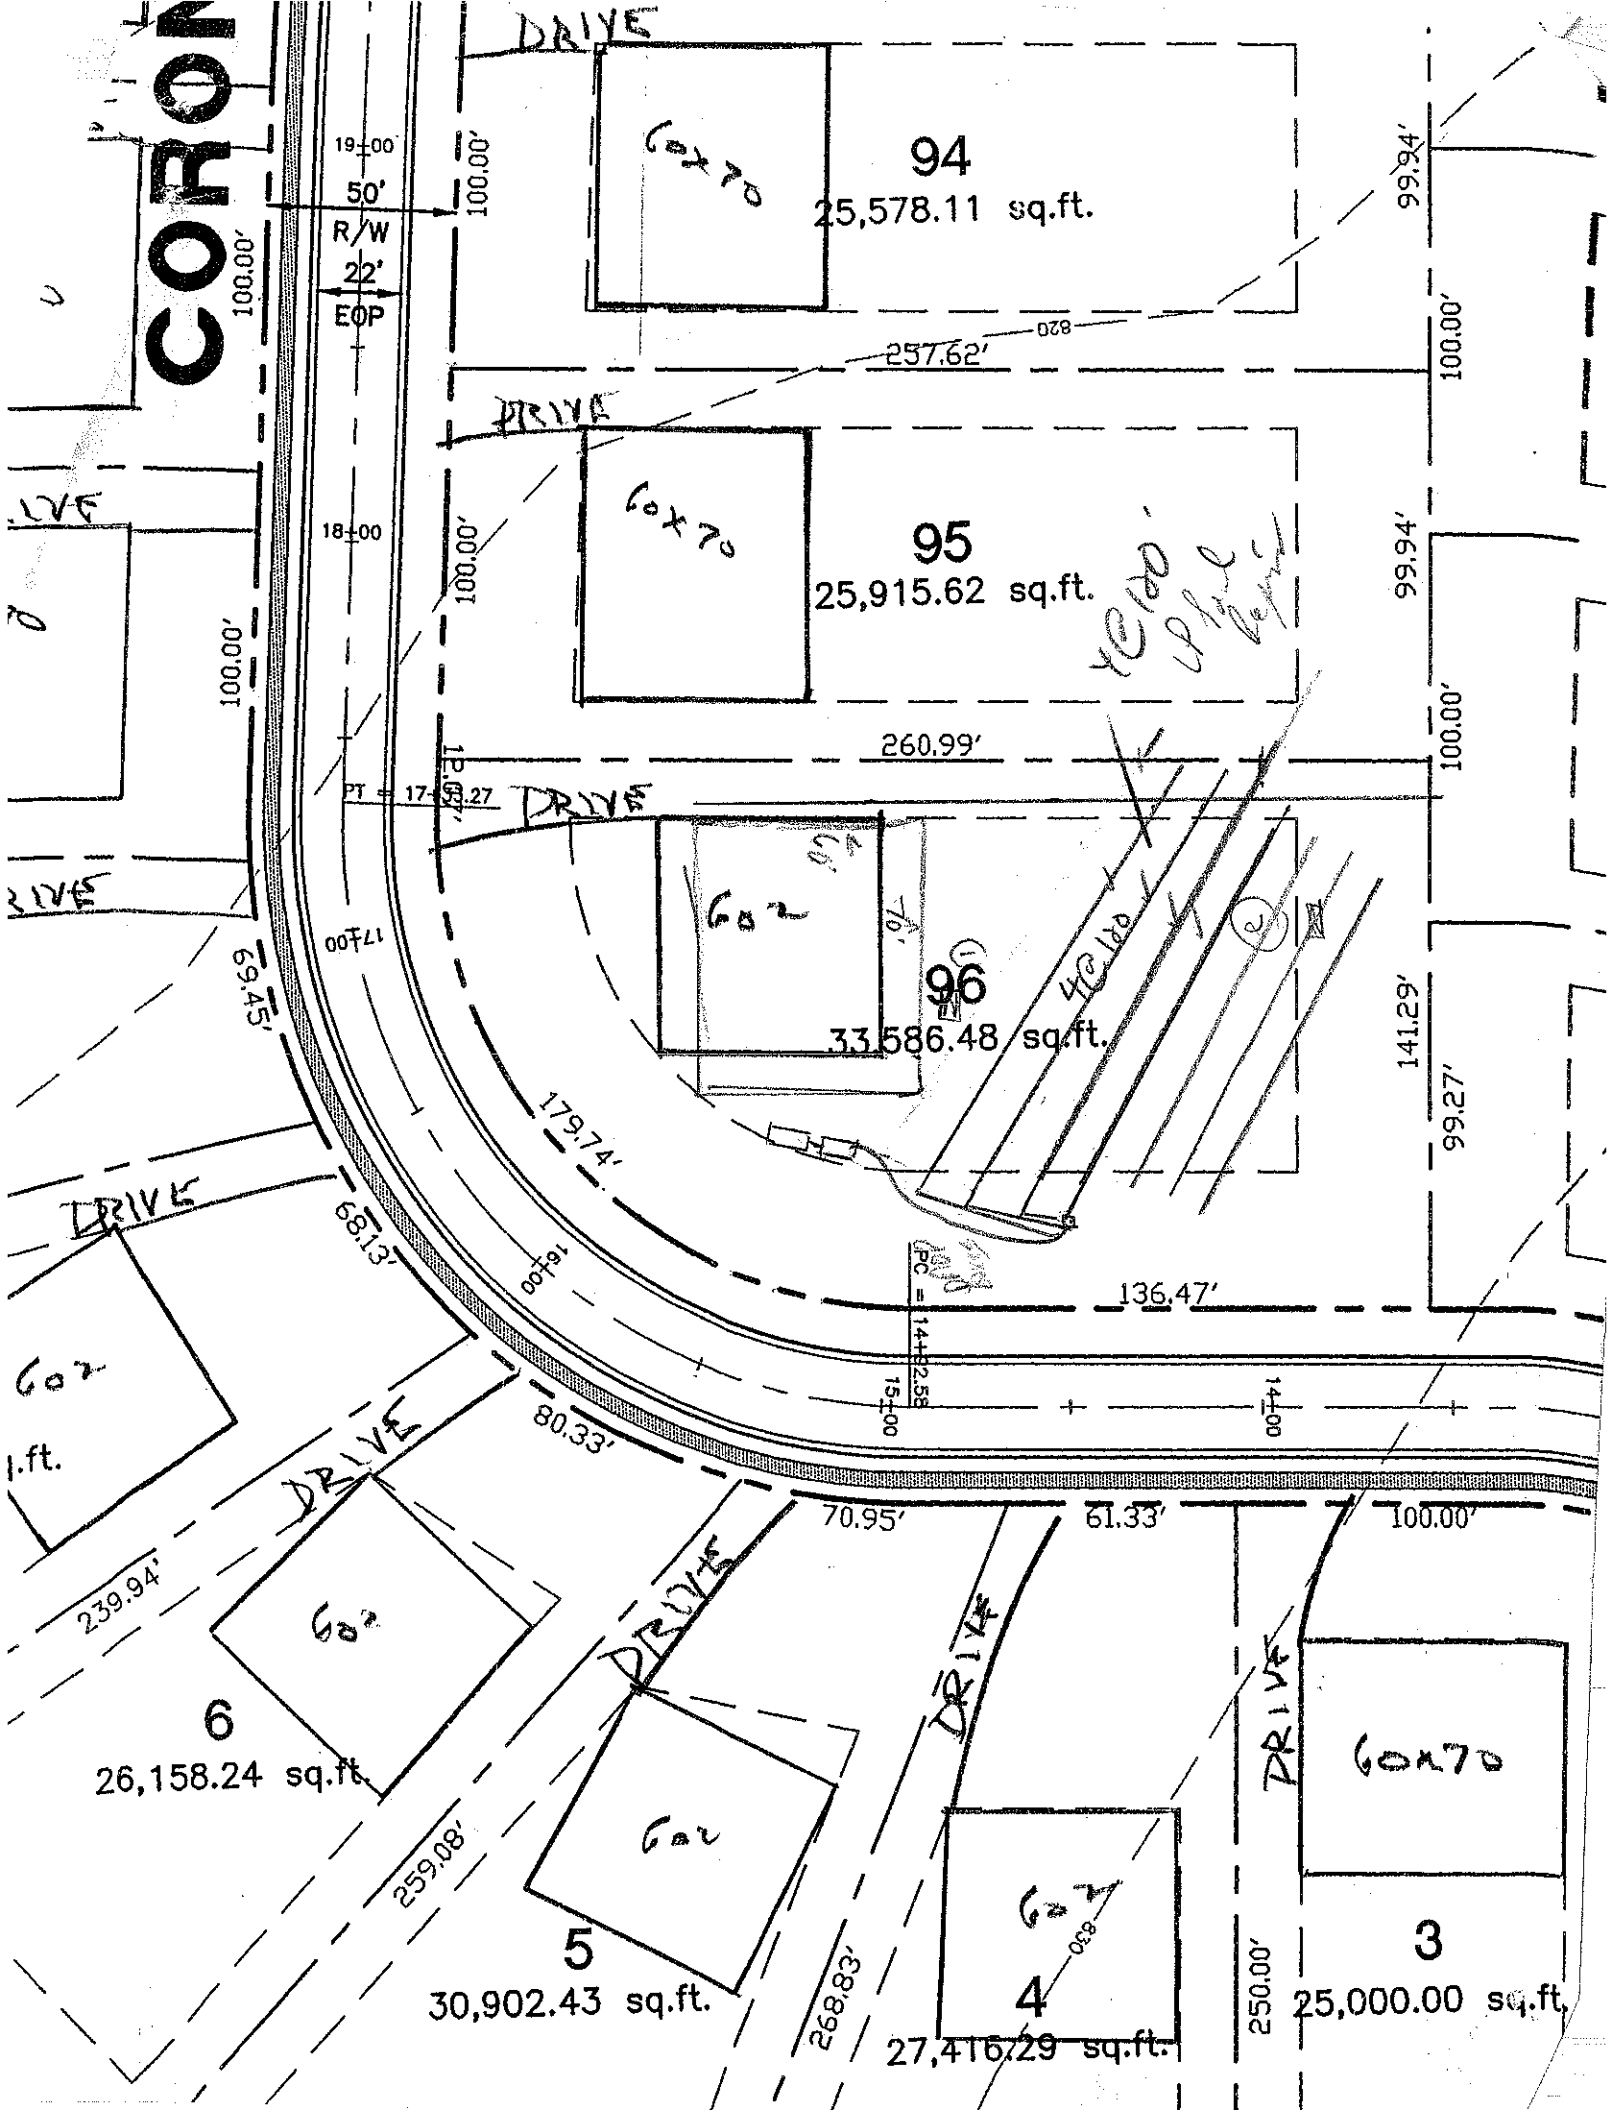
OWNER: _____ APPLICATION DATE _____
ADDRESS: _____
PROPOSED FACILITY: _____ PROPOSED DESIGN FLOW (.1949): _____ DATE EVALUATED: _____
LOCATION OF SITE: lot 96 Sunset Cove PROPERTY SIZE: _____
WATER SUPPLY: ☐ Private ☐ Public ☐ Well ☐ Spring ☐ Other _____ PROPERTY RECORDED: _____
EVALUATION METHOD: ☐ Auger Boring ☐ Pit ☐ Cut
TYPE OF WASTEWATER: ☐ Sewage ☐ Industrial Process ☐ Mixed

PROFILE #	.1940 LANDSCAPE POSITION/ SLOPE %	HORIZON DEPTH (IN.)	SOIL MORPHOLOGY (.1941) .1941 STRUCTURE/ TEXTURE	SOIL MORPHOLOGY (.1941) .1941 CONSISTENCE/ MINERALOGY	OTHER PROFILE FACTORS .1942 SOIL WETNESS/ COLOR	.1943 SOIL DEPTH	.1956 SAPRO CLASS	.1944 RESTR HORIZ	PROFILE CLASS & LTAR
1		0-4	OSCL GR	fri SS SP					125 + .3
		4-24	RC AGR	fri SS SP					
		24-34	RCL MSBK	fri SS SP					
2		0-7	BCL WSBK	fri SS SP	few manganese/ore.				125 + .3
		7-48	RC MSBK	fri SS SP					
3									
4									

DESCRIPTION	INITIAL SYSTEM	REPAIR SYSTEM
Available Space (.1945)		
System Type(s)		
Site LTAR		

OTHER FACTORS (.1946): _____
SITE CLASSIFICATION (.1948): _____
EVALUATED BY: _____
OTHER(S) PRESENT: _____

COMMENTS: _____


CORONA
DRIVE
19+00
50'
R/W
22'
EOP
100.00'
60x70
94
25,578.11 sq.ft.
99.94'
257.62'
820
18+00
95
25,915.62 sq.ft.
260.99'
PT = 17+99.27
60x
96
33,586.48 sq.ft.
69.45'
17+00
179.74'
68.13'
16+00
136.47'
PC = 14+82.58
15+00
14+00
80.33'
70.95'
61.33'
100.00'
239.94'
6
26,158.24 sq.ft.
259.08'
5
30,902.43 sq.ft.
268.83'
4
27,416.29 sq.ft.
830
250.00'
3
25,000.00 sq.ft.
60x70
141.29'
99.27'