DEPARTMENT OF ENVIRONMENT AND NATURAL RESOURCES
DIVISION OF ENVIRONMENTAL HEALTH
ON-SITE WASTEWATER SECTION

Sheet ___ of ___
PROPERTY ID #: _____
COUNTY: _____

SOIL/SITE EVALUATION
for ON-SITE WASTEWATER SYSTEM

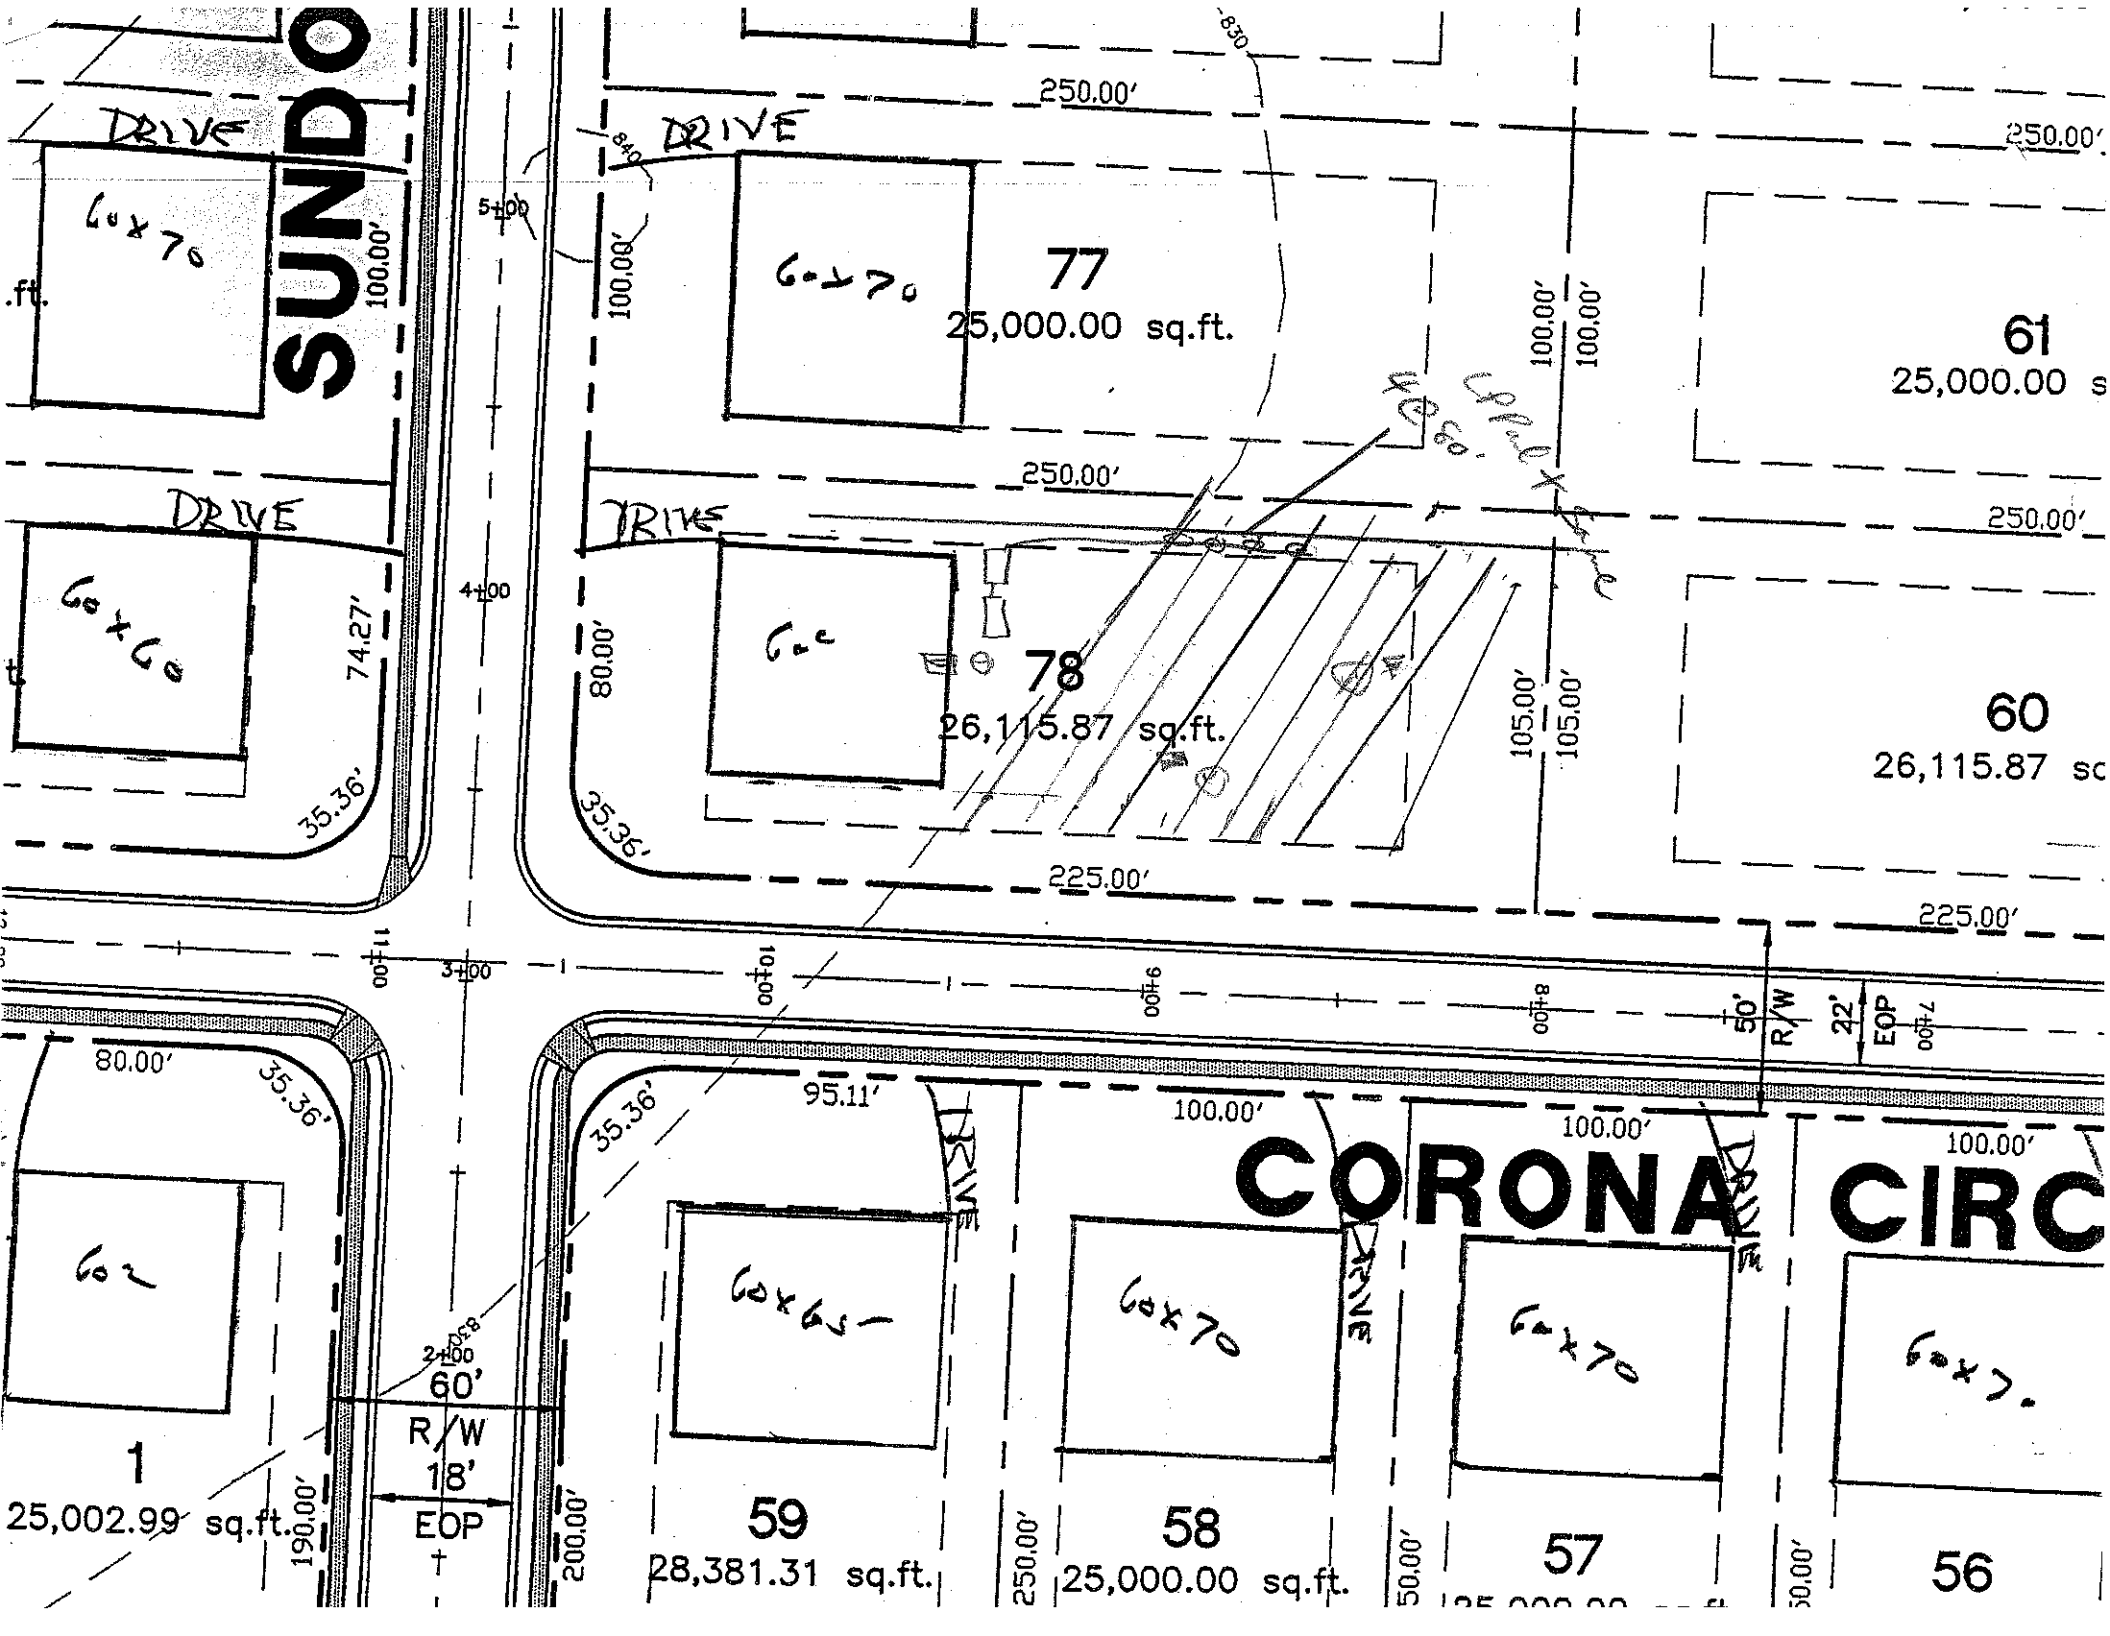
OWNER: _____ APPLICATION DATE _____
ADDRESS: _____ DATE EVALUATED: _____
PROPOSED FACILITY: _____ PROPOSED DESIGN FLOW (.1949): _____ PROPERTY SIZE: _____
LOCATION OF SITE: lot 78 Sundown Cove PROPERTY RECORDED: _____
WATER SUPPLY: ☐ Private ☐ Public ☐ Well ☐ Spring ☐ Other _____
EVALUATION METHOD: ☐ Auger Boring ☐ Pit ☐ Cut
TYPE OF WASTEWATER: ☐ Sewage ☐ Industrial Process ☐ Mixed

PROFILE #	.1940 LAND-SCAPE POSITION/ SLOPE %	HORI-ZON DEPTH (IN.)	SOIL MORPHOLOGY (.1941) .1941 STRUCTURE/ TEXTURE	.1941 CONSISTENCE/ MINERALOGY	OTHER PROFILE FACTORS .1942 SOIL WETNESS/ COLOR	.1943 SOIL DEPTH	.1956 SAPRO CLASS	.1944 RESTR HORIZ	PROFILE CLASS & LTAR
1		0-4	GSL GR	fr SSSP					PS .3
		4-24	SC AMK	fr SP					
		24-50	RCL MASM	fr SSP - common SAP					
2		0-6	LSCL WK	fr SSP					PS .25
		6-33	YRC ABK	fr SP - few YB's					
		33-50	R GSL MSM	fr SSP common SAP					
3		0-38	RL AMK	fr SP - MSS many					PS .25
		38-48	RCL MASM	fr SSP					
4									

DESCRIPTION	INITIAL SYSTEM	REPAIR SYSTEM
Available Space (.1945)		
System Type(s)		
Site LTAR		

OTHER FACTORS (.1946): _____
SITE CLASSIFICATION (.1948): _____
EVALUATED BY: _____
OTHER(S) PRESENT: _____

COMMENTS: _____


SUNDO
DRIVE
DRIVE
DRIVE
DRIVE
60x70
60x60
60x
77
25,000.00 sq.ft.
78
26,115.87 sq.ft.
61
25,000.00 s
60
26,115.87 sc
100.00'
250.00'
74.27'
35.36'
80.00'
105.00'
225.00'
50' R/W
22' EOP
95.11'
CORONA
CIRC
60x
60x65
60x70
60x70
60x7
1
25,002.99 sq.ft.
60' R/W
18' EOP
190.00'
200.00'
59
28,381.31 sq.ft.
58
25,000.00 sq.ft.
57
56