ON-SITE WASTEWATER SECTION

PROPERTY ID #: _____
COUNTY: _____

SOIL/SITE EVALUATION
for ON-SITE WASTEWATER SYSTEM

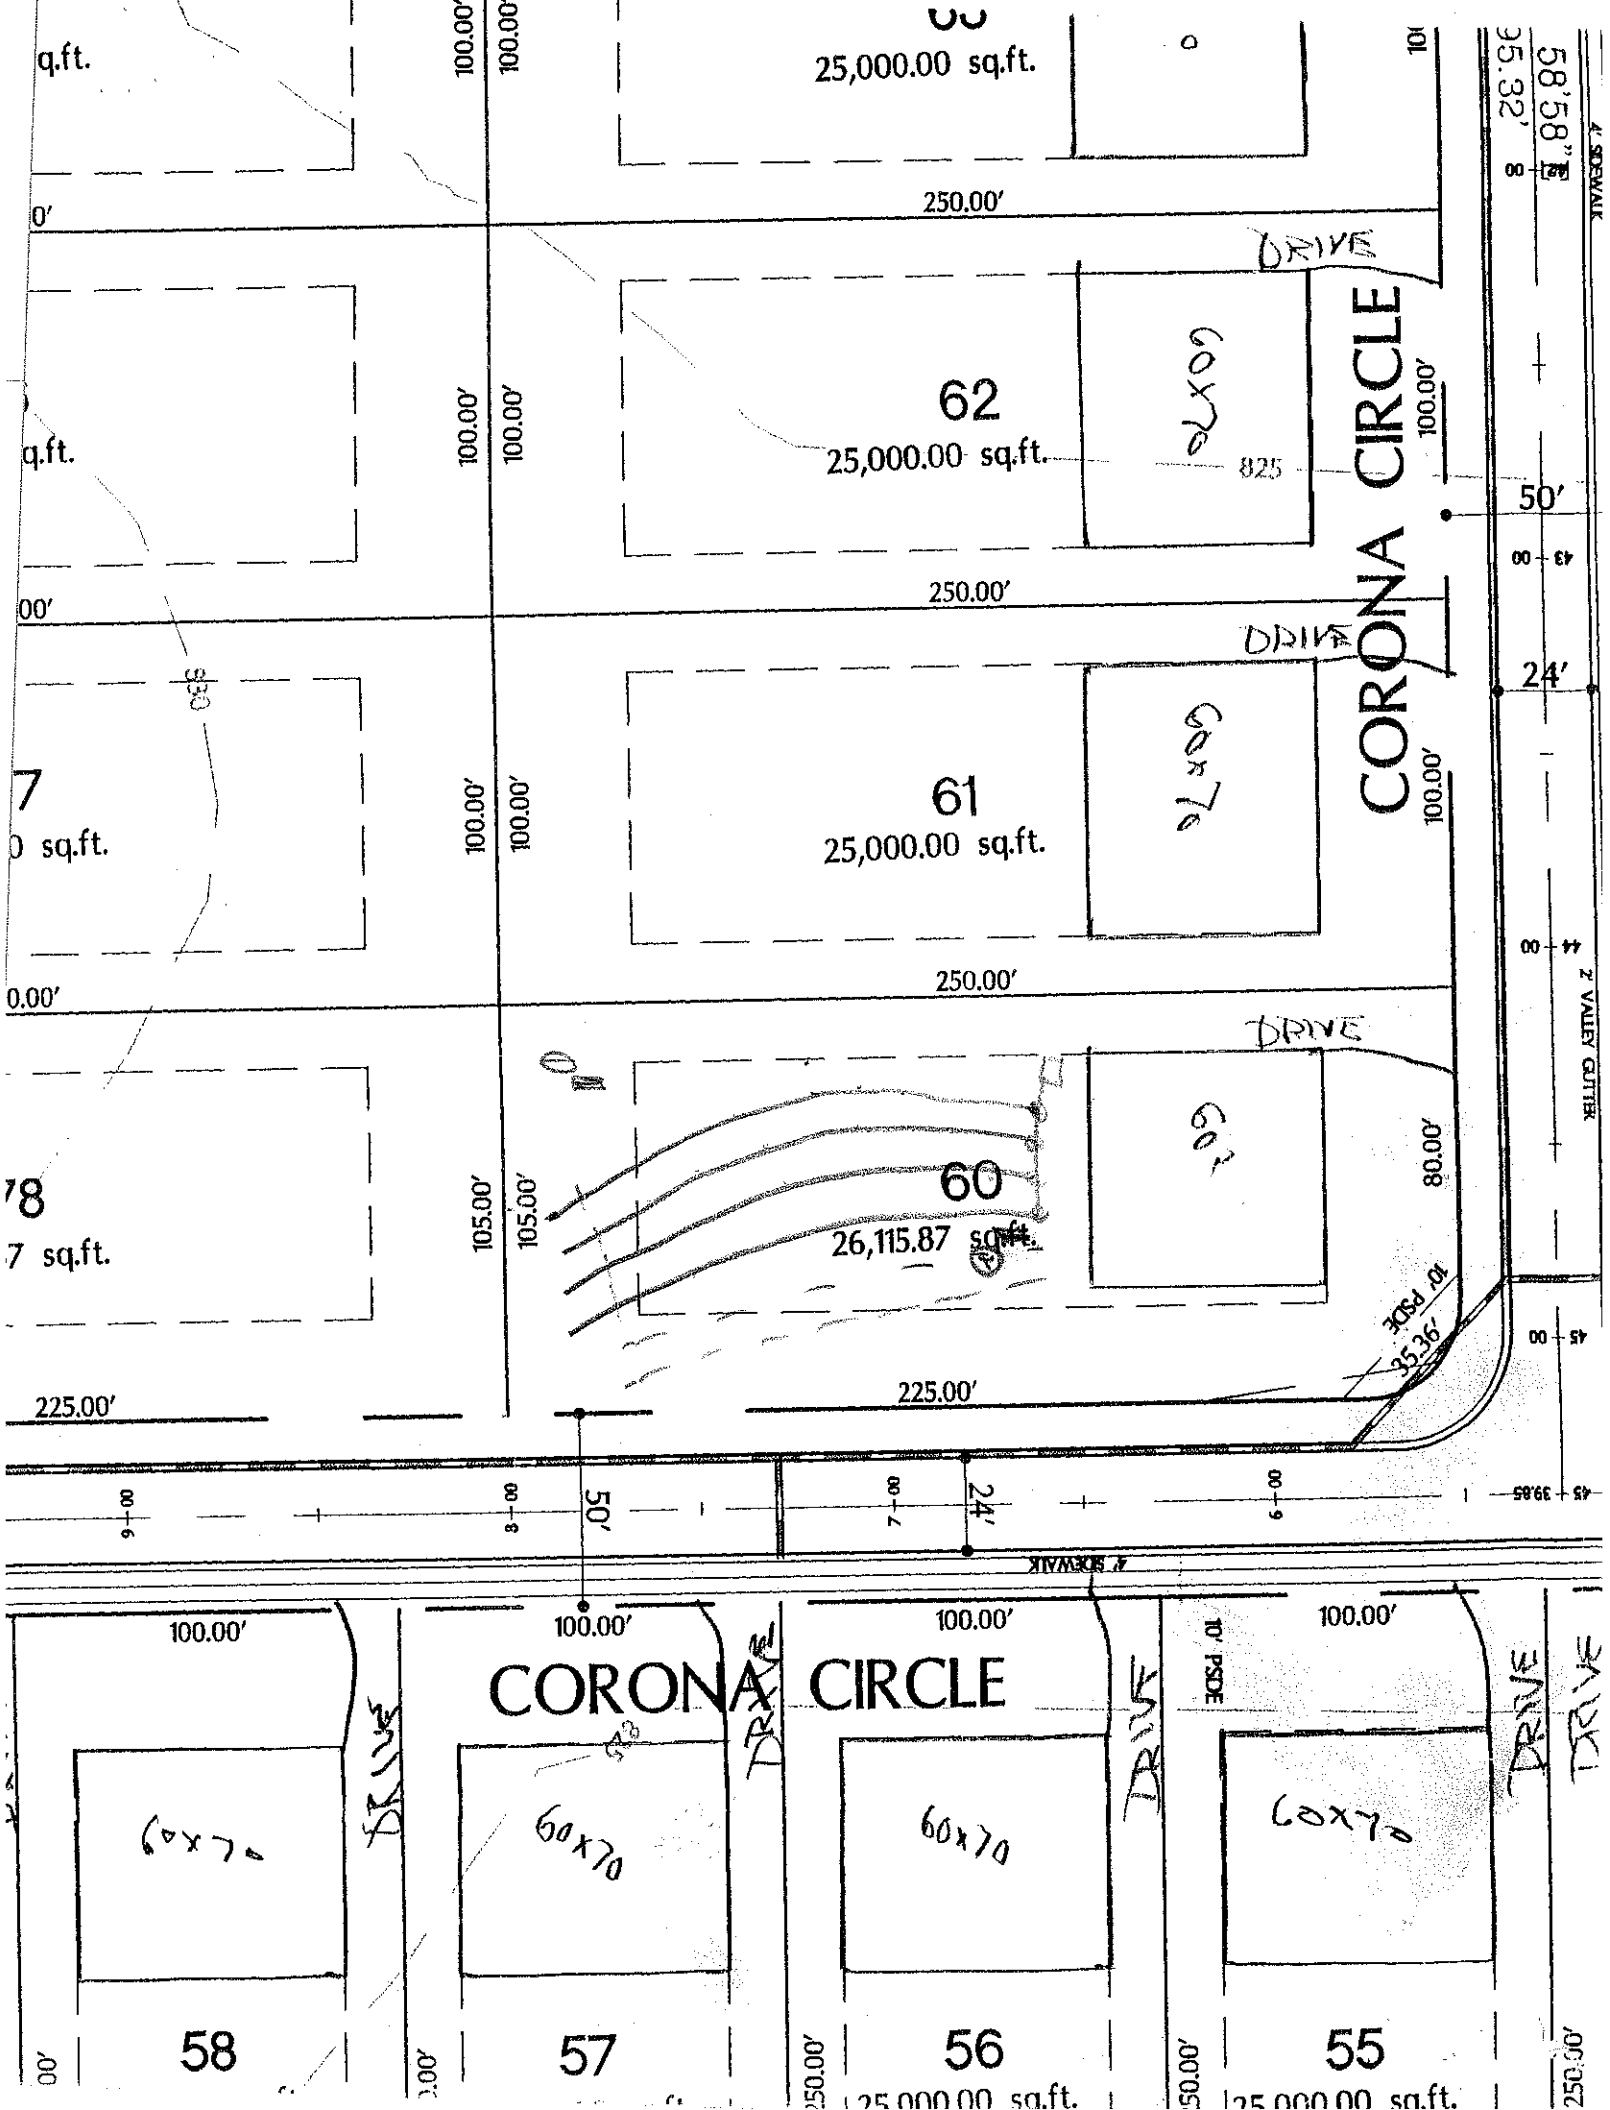
OWNER: _____ APPLICATION DATE _____
ADDRESS: _____
PROPOSED FACILITY: _____ PROPOSED DESIGN FLOW (.1949): _____ DATE EVALUATED: _____
LOCATION OF SITE: Tot 60 Sundown PROPERTY SIZE: _____
WATER SUPPLY: ☐ Private ☐ Public ☐ Well ☐ Spring ☐ Other _____ PROPERTY RECORDED: _____
EVALUATION METHOD: ☐ Auger Boring ☐ Pit ☐ Cut
TYPE OF WASTEWATER: ☐ Sewage ☐ Industrial Process ☐ Mixed

PROFILE #	.1940 LAND-SCAPE POSITION/ SLOPE %	HORI-ZON DEPTH (IN.)	SOIL MORPHOLOGY (.1941) .1941 STRUCTURE/ TEXTURE	SOIL MORPHOLOGY (.1941) .1941 CONSISTENCE/ MINERALOGY	OTHER PROFILE FACTORS .1942 SOIL WETNESS/ COLOR	.1943 SOIL DEPTH	.1956 SAPRO CLASS	.1944 RESTR HORIZ	PROFILE CLASS & LTAR
1		0-12	BSL VR	fr SSSP					PS .3
		12-36	LBL SOM	fri SP					
		36-57	RCL MSHG	fr SSP- fri SAP					
2		0-12	SCL VR	fr SSSP					PS .25
		12-55	RCL MFAGM/SM	fr SP- fri VBS					
3									
4									

DESCRIPTION	INITIAL SYSTEM	REPAIR SYSTEM
Available Space (.1945)		
System Type(s)		
Site LTAR		

OTHER FACTORS (.1946): _____
SITE CLASSIFICATION (.1948): _____
EVALUATED BY: _____
OTHER(S) PRESENT: _____

COMMENTS: _____


25,000.00 sq.ft.
250.00'
DRIVE
62
25,000.00 sq.ft.
60x70
825
CORONA CIRCLE
100.00'
50'
24'
61
25,000.00 sq.ft.
60x70
60
26,115.87 sq.ft.
60'
80.00'
105.00'
225.00'
4' SIDEWALK
2' VALLEY GUTTER
10' PSDE
35.36'
58'58"
95.32'
60x70
58
57
56
55
25,000.00 sq.ft.