DIVISION OF ENVIRONMENTAL HEALTH
ON-SITE WASTEWATER SECTION

Sheet ___ of ___
PROPERTY ID #: _____
COUNTY: _____

@

SOIL/SITE EVALUATION
for ON-SITE WASTEWATER SYSTEM

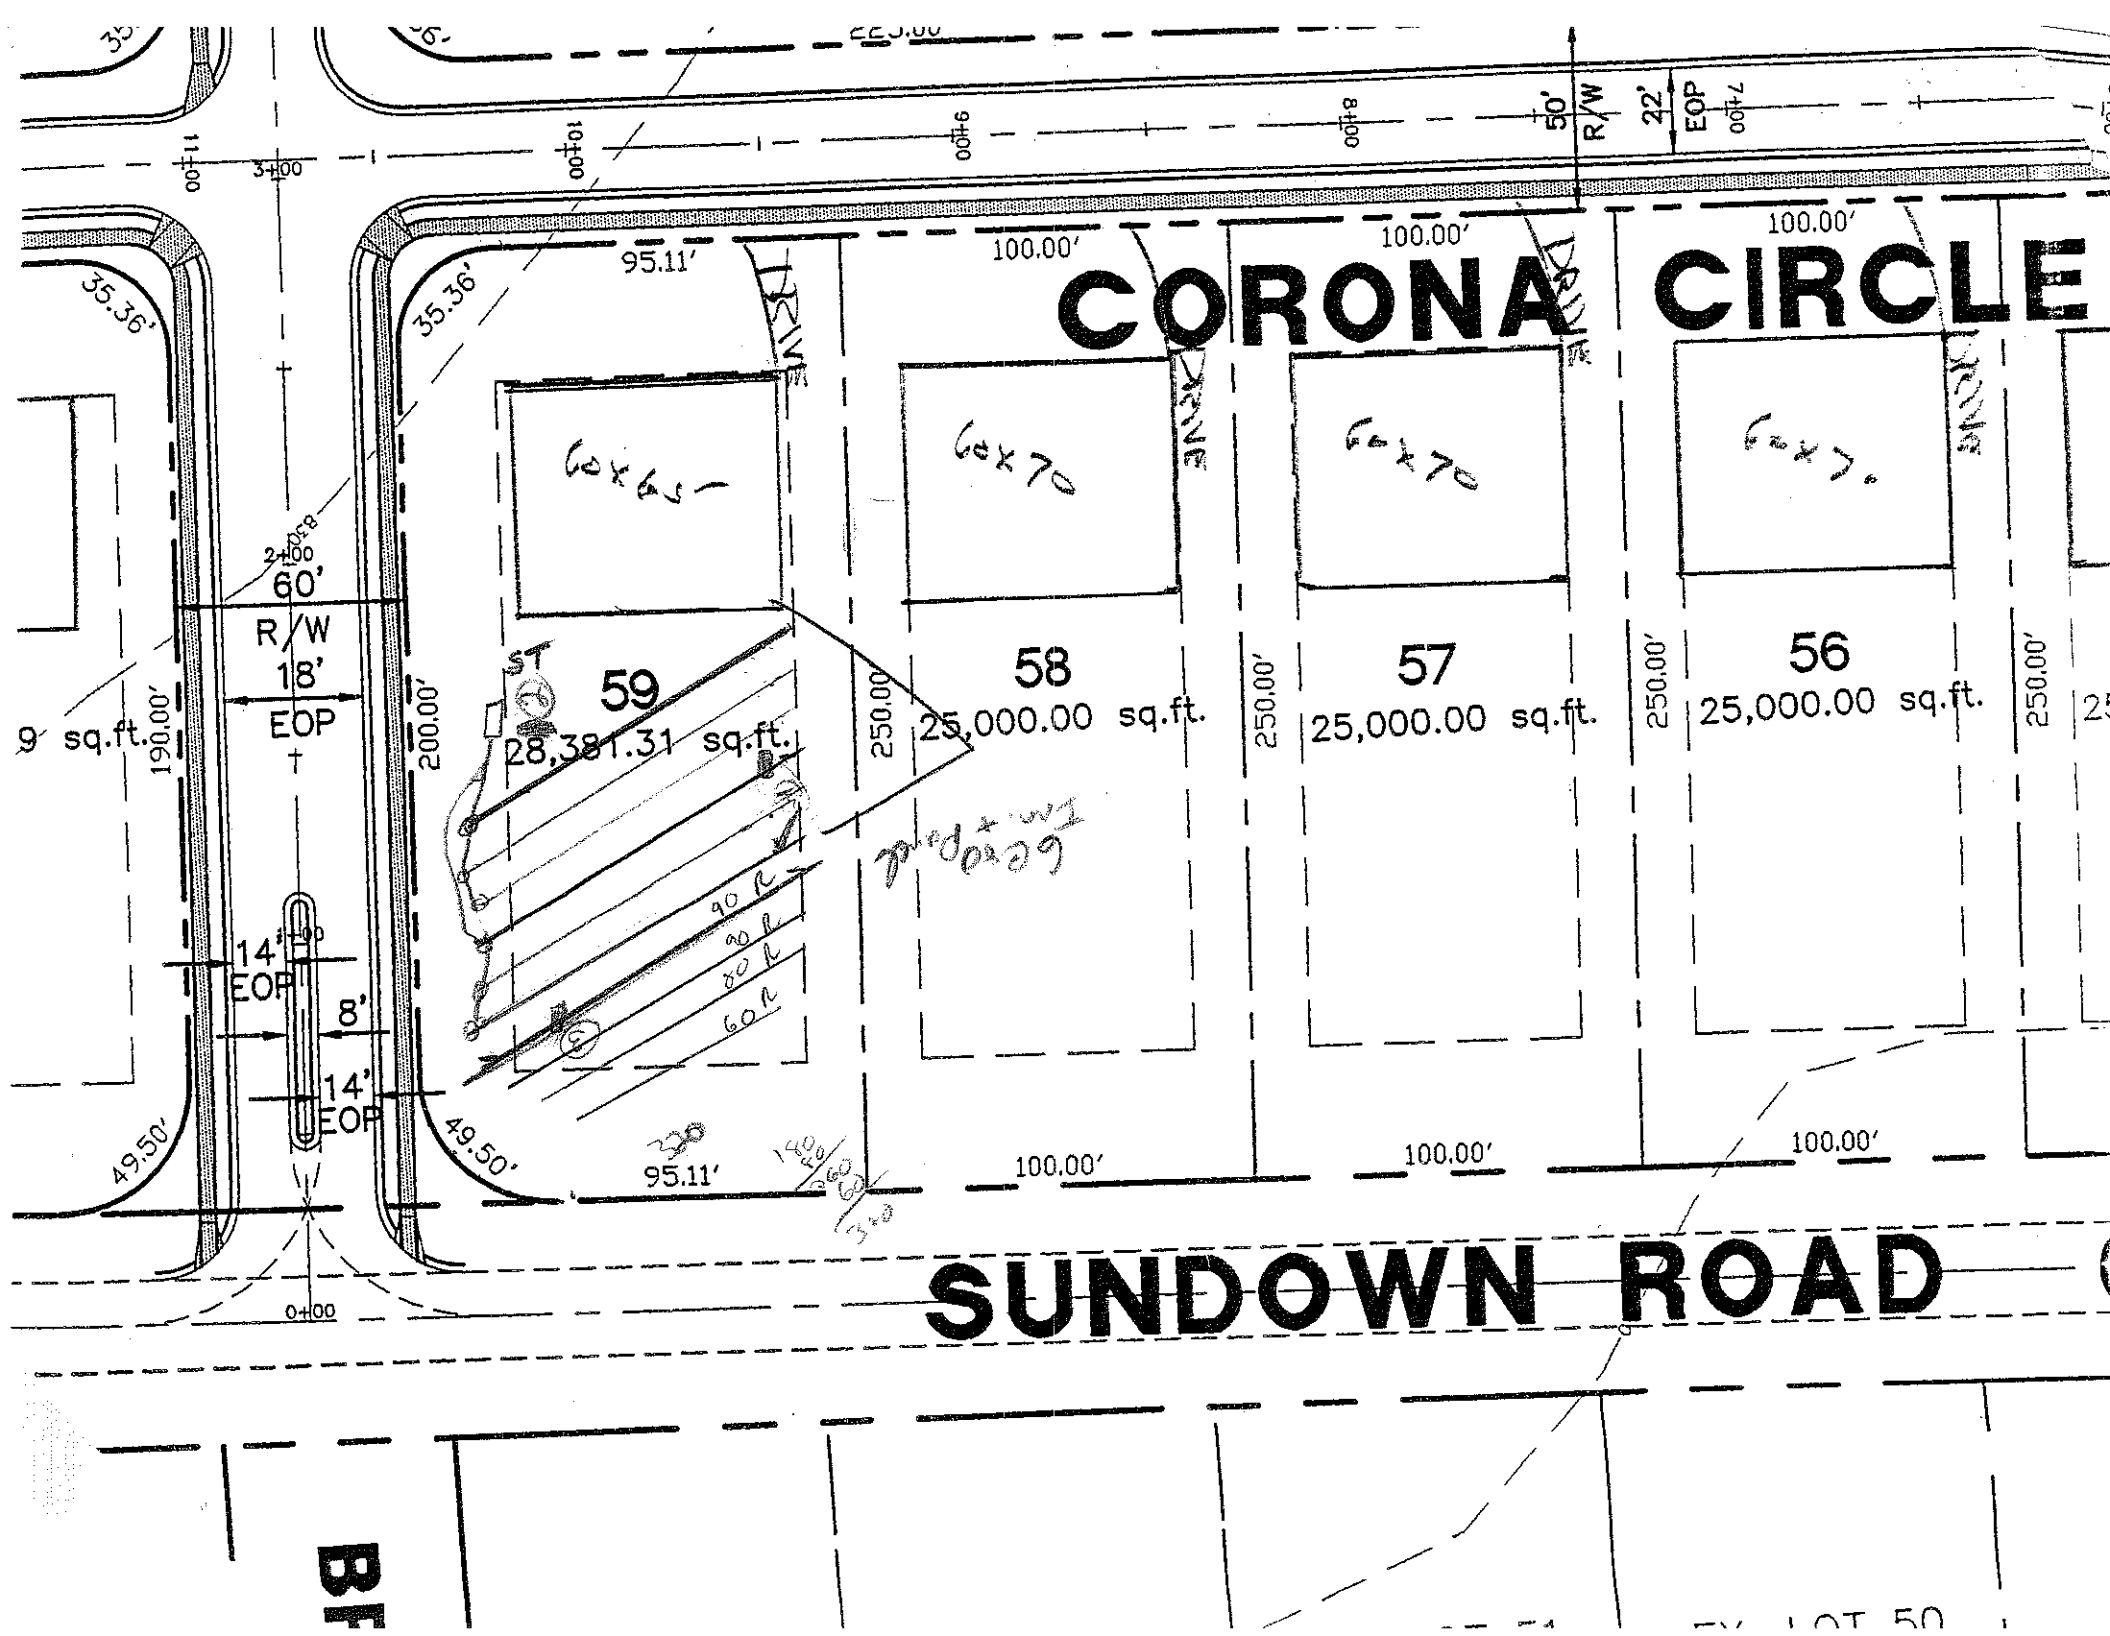
OWNER: _____ APPLICATION DATE _____
ADDRESS: _____ DATE EVALUATED: 5-16-02
PROPOSED FACILITY: _____ PROPOSED DESIGN FLOW (.1949): _____ PROPERTY SIZE: _____
LOCATION OF SITE: lot 59 Sandown Cir PROPERTY RECORDED: _____
WATER SUPPLY: ☐ Private ☐ Public ☐ Well ☐ Spring ☐ Other _____
EVALUATION METHOD: ☐ Auger Boring ☐ Pit ☐ Cut
TYPE OF WASTEWATER: ☐ Sewage ☐ Industrial Process ☐ Mixed

PROFILE #	.1940 LANDSCAPE POSITION/ SLOPE %	HORIZON DEPTH (IN.)	SOIL MORPHOLOGY (.1941) .1941 STRUCTURE/ TEXTURE	SOIL MORPHOLOGY (.1941) .1941 CONSISTENCE/ MINERALOGY	OTHER PROFILE FACTORS .1942 SOIL WETNESS/ COLOR	.1943 SOIL DEPTH	.1956 SAPRO CLASS	.1944 RESTR HORIZ	PROFILE CLASS & LTAR
1		0-19	gr fsw scl	fr sso					.25-.3
		19-53	SBK RC	fr sp	few common manganese coatings and concretions				
2		0-9	gr fsw scl	fr fe					.25-.3
		9-51	subangl bl	fr sp	few fine distinct mang. coatings				
3		0-38	mod dk brn scl	fr sso					<.3
		38-53	mod SBK RBW C	fr sso					
4									

DESCRIPTION	INITIAL SYSTEM	REPAIR SYSTEM
Available Space (.1945)		
System Type(s)		
Site LTAR		

OTHER FACTORS (.1946): _____
SITE CLASSIFICATION (.1948): _____
EVALUATED BY: _____
OTHER(S) PRESENT: _____

COMMENTS: _____


CORONA CIRCLE
SUNDOWN ROAD
59
28,381.31 sq.ft.
58
25,000.00 sq.ft.
57
25,000.00 sq.ft.
56
25,000.00 sq.ft.
60' R/W
18' EOP
14' EOP
8'
14' EOP
95.11'
100.00'
250.00
200.00'
190.00'
49.50'
35.36'
50' R/W
22' EOP
60x65
60x70
60x70
60x70