DEPARTMENT OF ENVIRONMENT AND NATURAL RESOURCES
DIVISION OF ENVIRONMENTAL HEALTH
ON-SITE WASTEWATER SECTION

Sheet ____ *of* ____
PROPERTY ID #: _____
COUNTY: _____

SOIL/SITE EVALUATION
for ON-SITE WASTEWATER SYSTEM

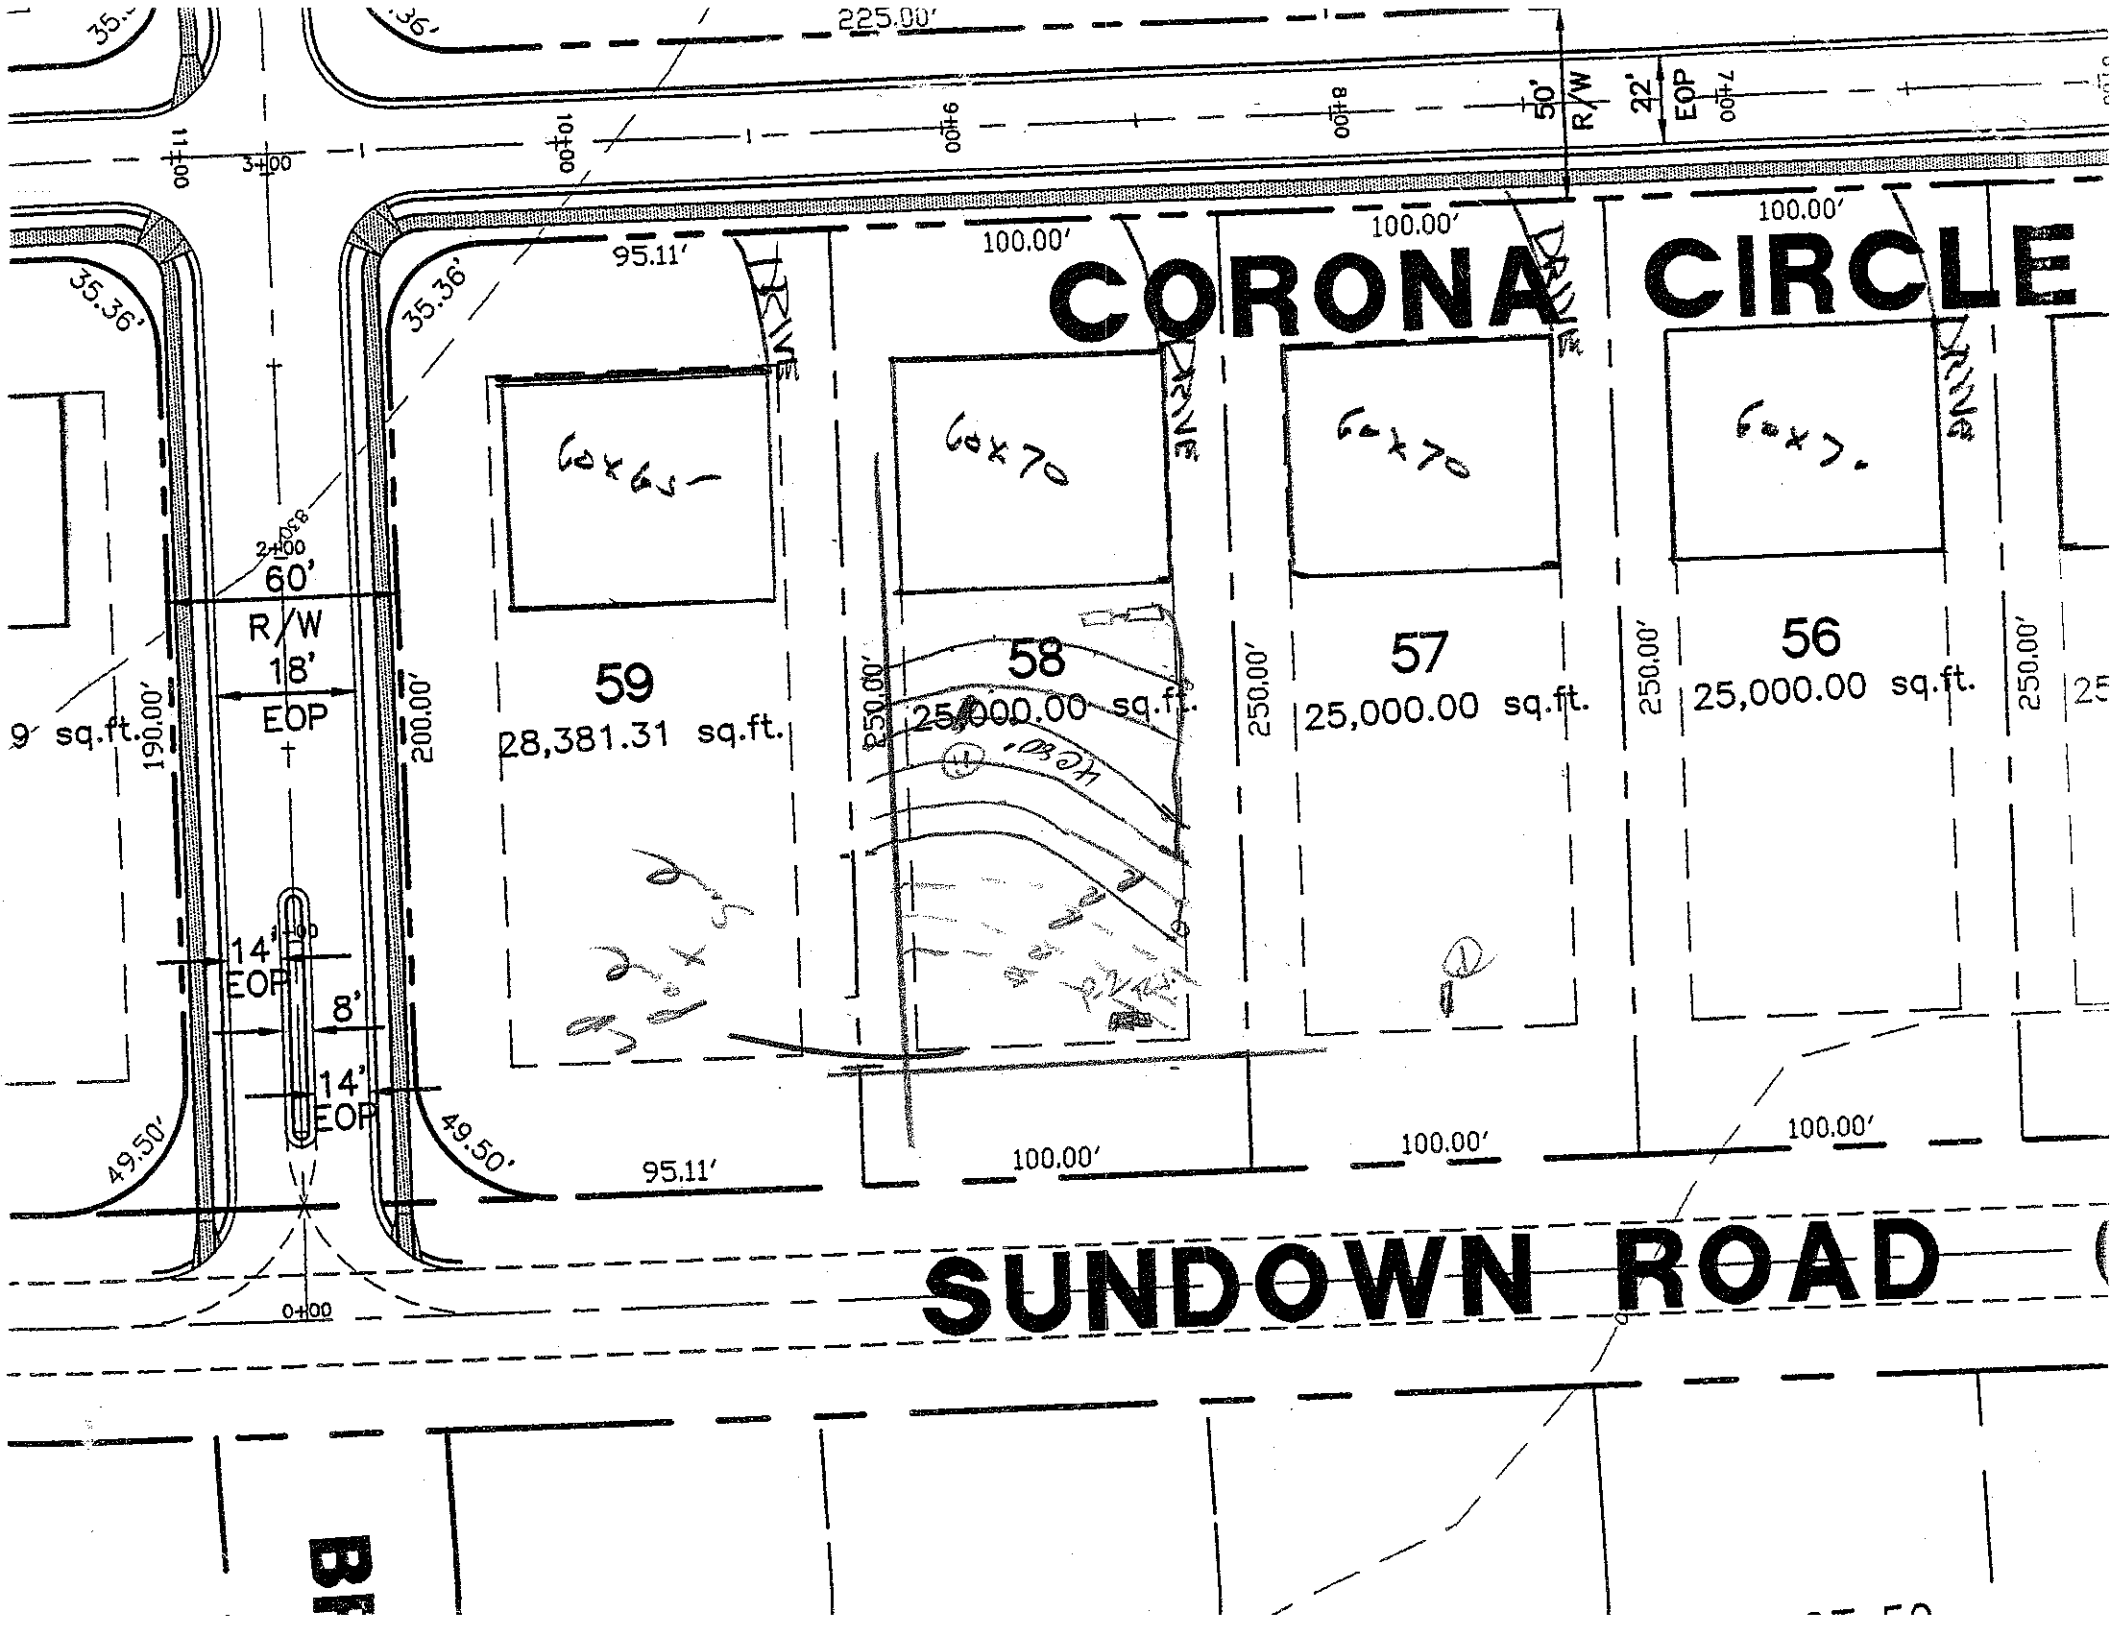
OWNER: _____ APPLICATION DATE _____
ADDRESS: _____ DATE EVALUATED: 5-16-02
PROPOSED FACILITY: _____ PROPOSED DESIGN FLOW (.1949): _____ PROPERTY SIZE: _____
LOCATION OF SITE: Lot 58 Sunburn Cove PROPERTY RECORDED: _____
WATER SUPPLY: ☐ Private ☐ Public ☐ Well ☐ Spring ☐ Other _____
EVALUATION METHOD: ☐ Auger Boring ☐ Pit ☐ Cut
TYPE OF WASTEWATER: ☐ Sewage ☐ Industrial Process ☐ Mixed

PROFILE #	.1940 LANDSCAPE POSITION/ SLOPE %	HORIZON DEPTH (IN.)	SOIL MORPHOLOGY (.1941) .1941 STRUCTURE/ TEXTURE	.1941 CONSISTENCE/ MINERALOGY	OTHER PROFILE FACTORS .1942 SOIL WETNESS/ COLOR	.1943 SOIL DEPTH	.1956 SAPRO CLASS	.1944 RESTR HORIZ	PROFILE CLASS & LTAR
1		0-26	wk sbk brn scl	fr sss p					
		26-37	wk sbk brn cl	fr sss p	common many coatings				.25
		37-53	sab rc	fr sp few	- common yellow mottles				
2	P-2 TCS	0-8	brn scl						
		8-18	wk sbk rc	fr sp					.25
		18-42	mas/SGL yr c/cl	common yellow	fr sss p				may.
3									
4									

DESCRIPTION	INITIAL SYSTEM	REPAIR SYSTEM
Available Space (.1945)		
System Type(s)		
Site LTAR		

OTHER FACTORS (.1946): _____
SITE CLASSIFICATION (.1948): _____
EVALUATED BY: _____
OTHER(S) PRESENT: _____

COMMENTS: _____


CORONA CIRCLE
SUNDOWN ROAD
59
28,381.31 sq.ft.
58
25,000.00 sq.ft.
57
25,000.00 sq.ft.
56
25,000.00 sq.ft.
60x65
60x70
60x70
60x70
95.11'
100.00'
100.00'
100.00'
250.00'
250.00'
250.00'
190.00'
200.00'
49.50'
49.50'
35.36'
35.36'
60' R/W
18' EOP
14' EOP
8'
14' EOP
50' R/W
22' EOP
225.00'
95.11'
100.00'
100.00'
100.00'
0+00
2+00
3+00
9+00
10+00
11+00