DEPARTMENT OF ENVIRONMENT AND NATURAL RESOURCES
DIVISION OF ENVIRONMENTAL HEALTH
ON-SITE WASTEWATER SECTION

Sheet ____ *of* ____
PROPERTY ID #: _____
COUNTY: _____

SOIL/SITE EVALUATION
for ON-SITE WASTEWATER SYSTEM

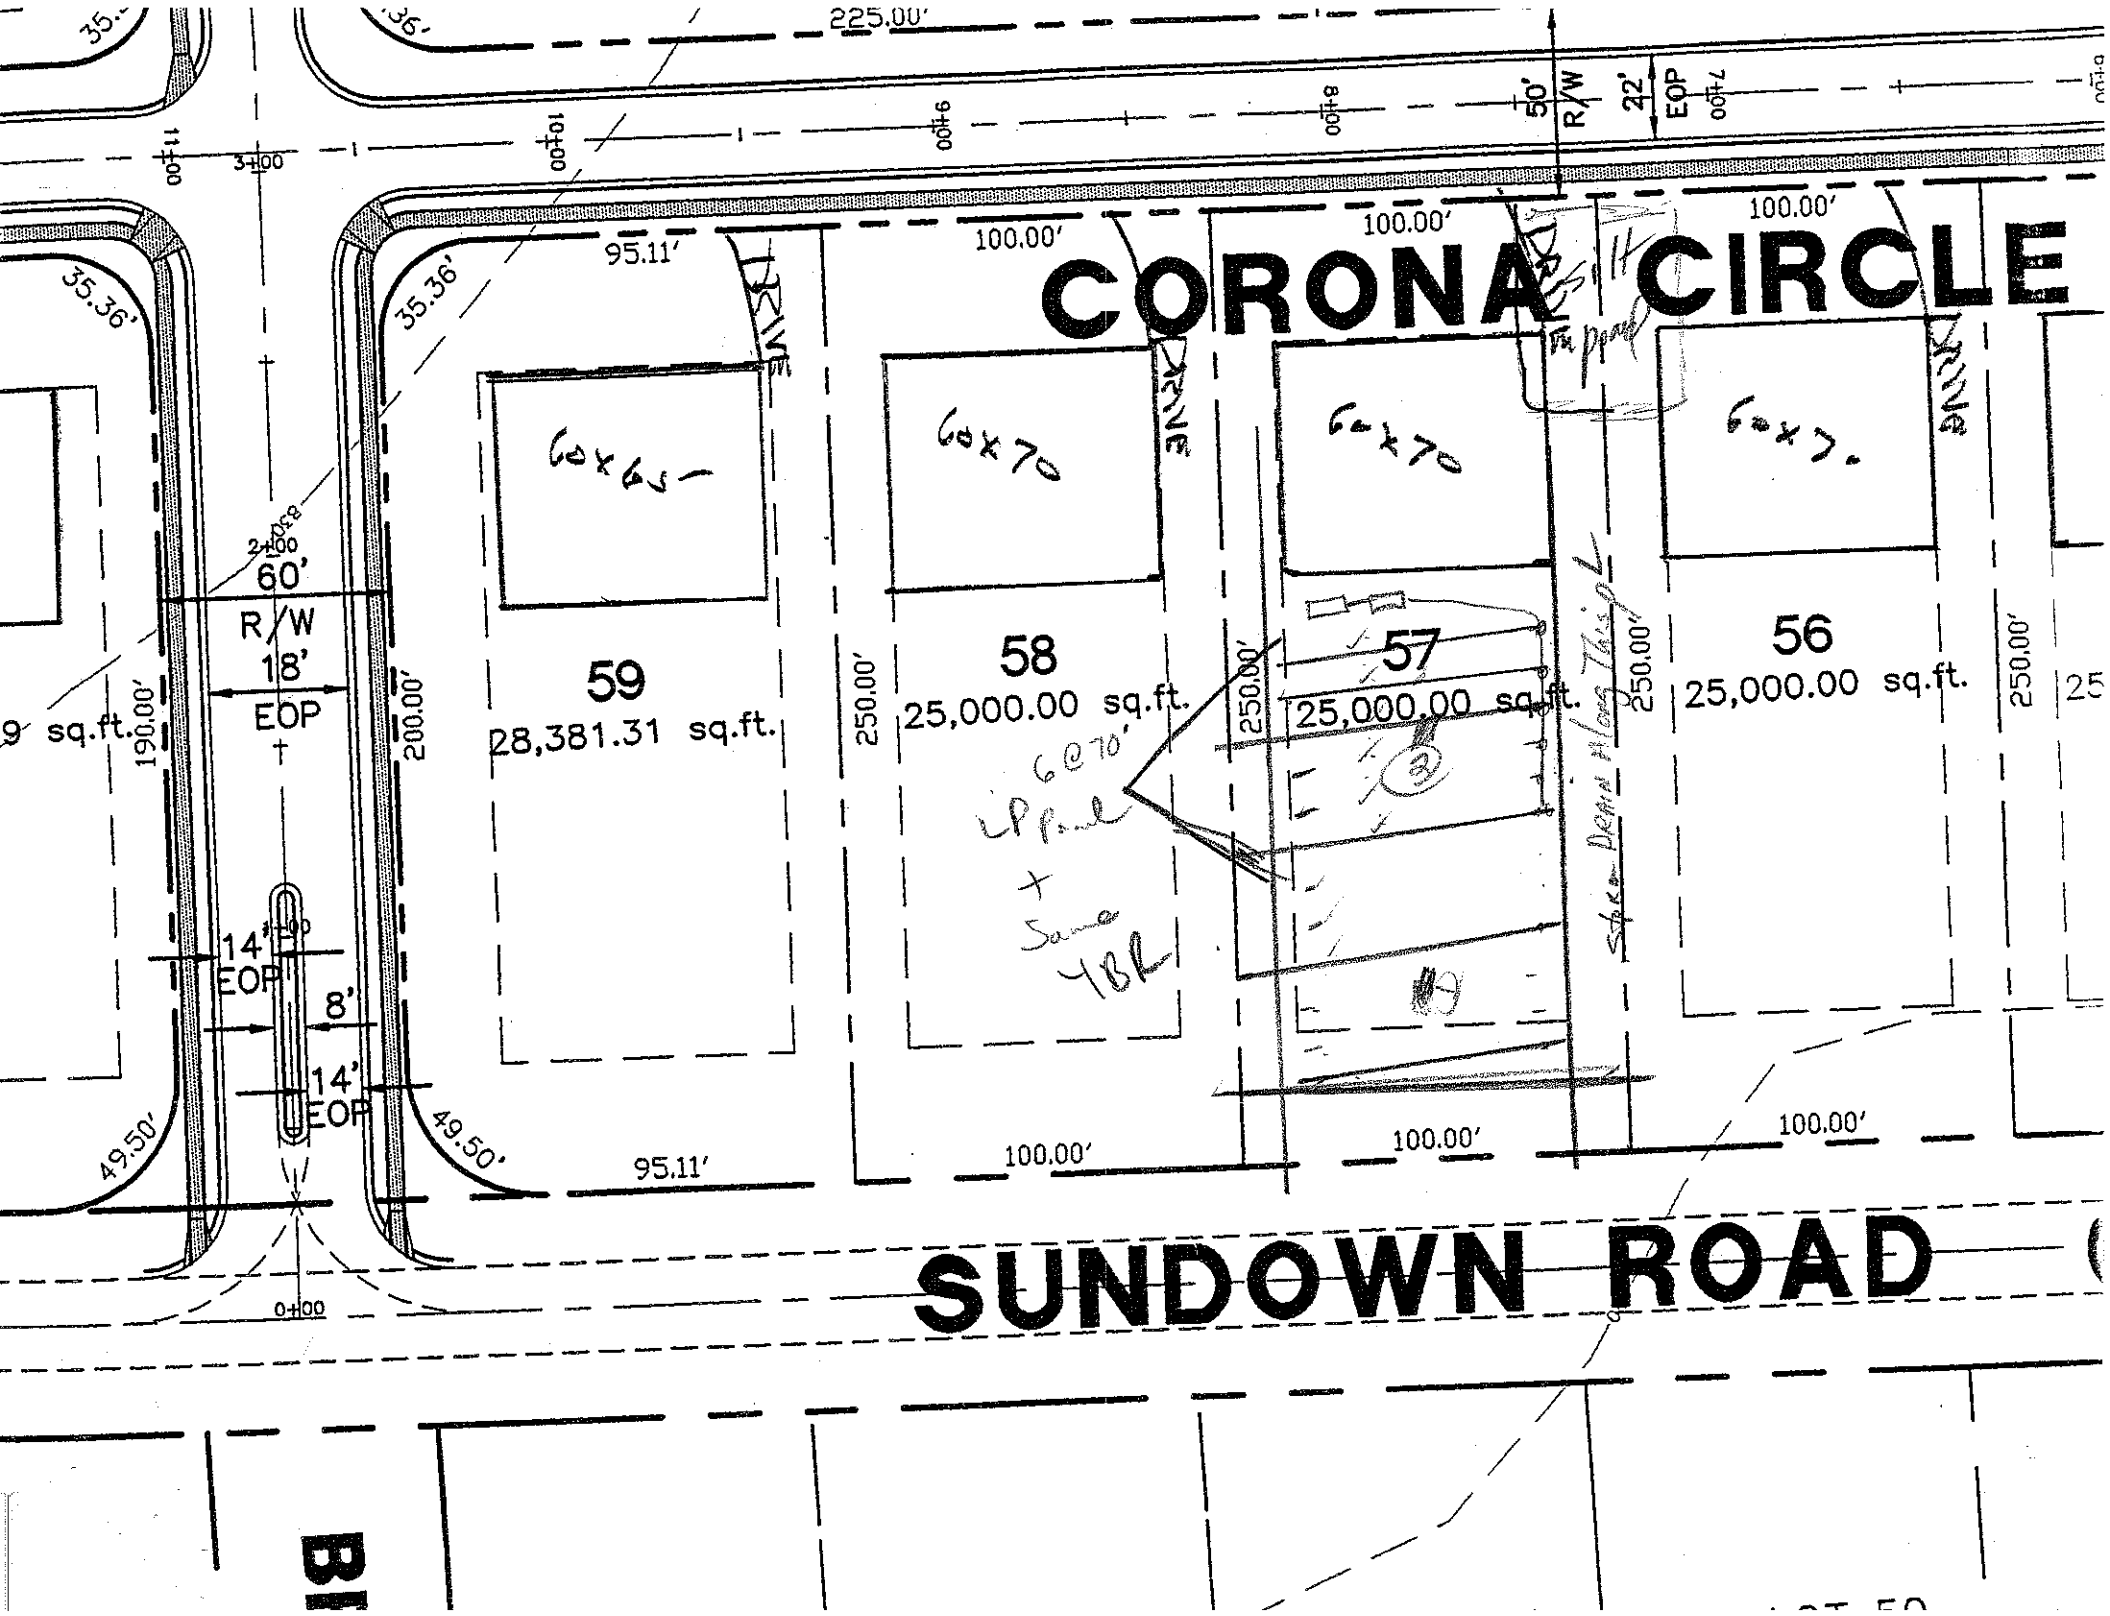
OWNER: _____ APPLICATION DATE _____
ADDRESS: _____ DATE EVALUATED: 5-16-02
PROPOSED FACILITY: _____ PROPOSED DESIGN FLOW (.1949): _____ PROPERTY SIZE: _____
LOCATION OF SITE: Lot 57 Sunburn Cove PROPERTY RECORDED: _____
WATER SUPPLY: ☐ Private ☐ Public ☐ Well ☐ Spring ☐ Other _____
EVALUATION METHOD: ☐ Auger Boring ☐ Pit ☐ Cut
TYPE OF WASTEWATER: ☐ Sewage ☐ Industrial Process ☐ Mixed

PROFILE #	.1940 LAND-SCAPE POSITION/ SLOPE %	HORI-ZON DEPTH (IN.)	SOIL MORPHOLOGY (.1941) .1941 STRUCTURE/ TEXTURE	.1941 CONSISTENCE/ MINERALOGY	OTHER PROFILE FACTORS .1942 SOIL WETNESS/ COLOR	.1943 SOIL DEPTH	.1956 SAPRO CLASS	.1944 RESTR HORIZ	PROFILE CLASS & LTAR
1		0-9	gr lmsdL	fr ss sp					.25
		9-33	sbk/mb RC	fr sp	few-common manganese				
		33-50	sbk/mb RC	fr sp	few ybrn				
2		0-20	gr-wk sab lmsdL	fr ss sp					.12-.25
		20-52	sbk/mb rbrn c	fr sp	common-many manganese cations & concretions few-common ybrn mottles				
3									
4									

DESCRIPTION	INITIAL SYSTEM	REPAIR SYSTEM
Available Space (.1945)		
System Type(s)		
Site LTAR		

OTHER FACTORS (.1946): _____
SITE CLASSIFICATION (.1948): _____
EVALUATED BY: _____
OTHER(S) PRESENT: _____

COMMENTS: _____


CORONA CIRCLE
SUNDOWN ROAD
225.00'
50' R/W
22' EOP
95.11'
100.00'
35.36'
60' R/W
18' EOP
14' EOP
8'
14' EOP
49.50'
200.00'
250.00'
190.00'
59
28,381.31 sq.ft.
58
25,000.00 sq.ft.
57
25,000.00 sq.ft.
56
25,000.00 sq.ft.
60x65
60x70
60x70
60x70
60x70'
LP Pool
+
Same
TBL
Steve Dental Home Trailer
0+00
1+00
2+00
3+00
7+00
8+00
9+00
10+00
11+00