DIVISION OF ENVIRONMENTAL HEALTH
ON-SITE WASTEWATER SECTION

Sheet ___ of ___
PROPERTY ID #: _____
COUNTY: _____

SOIL/SITE EVALUATION
for ON-SITE WASTEWATER SYSTEM

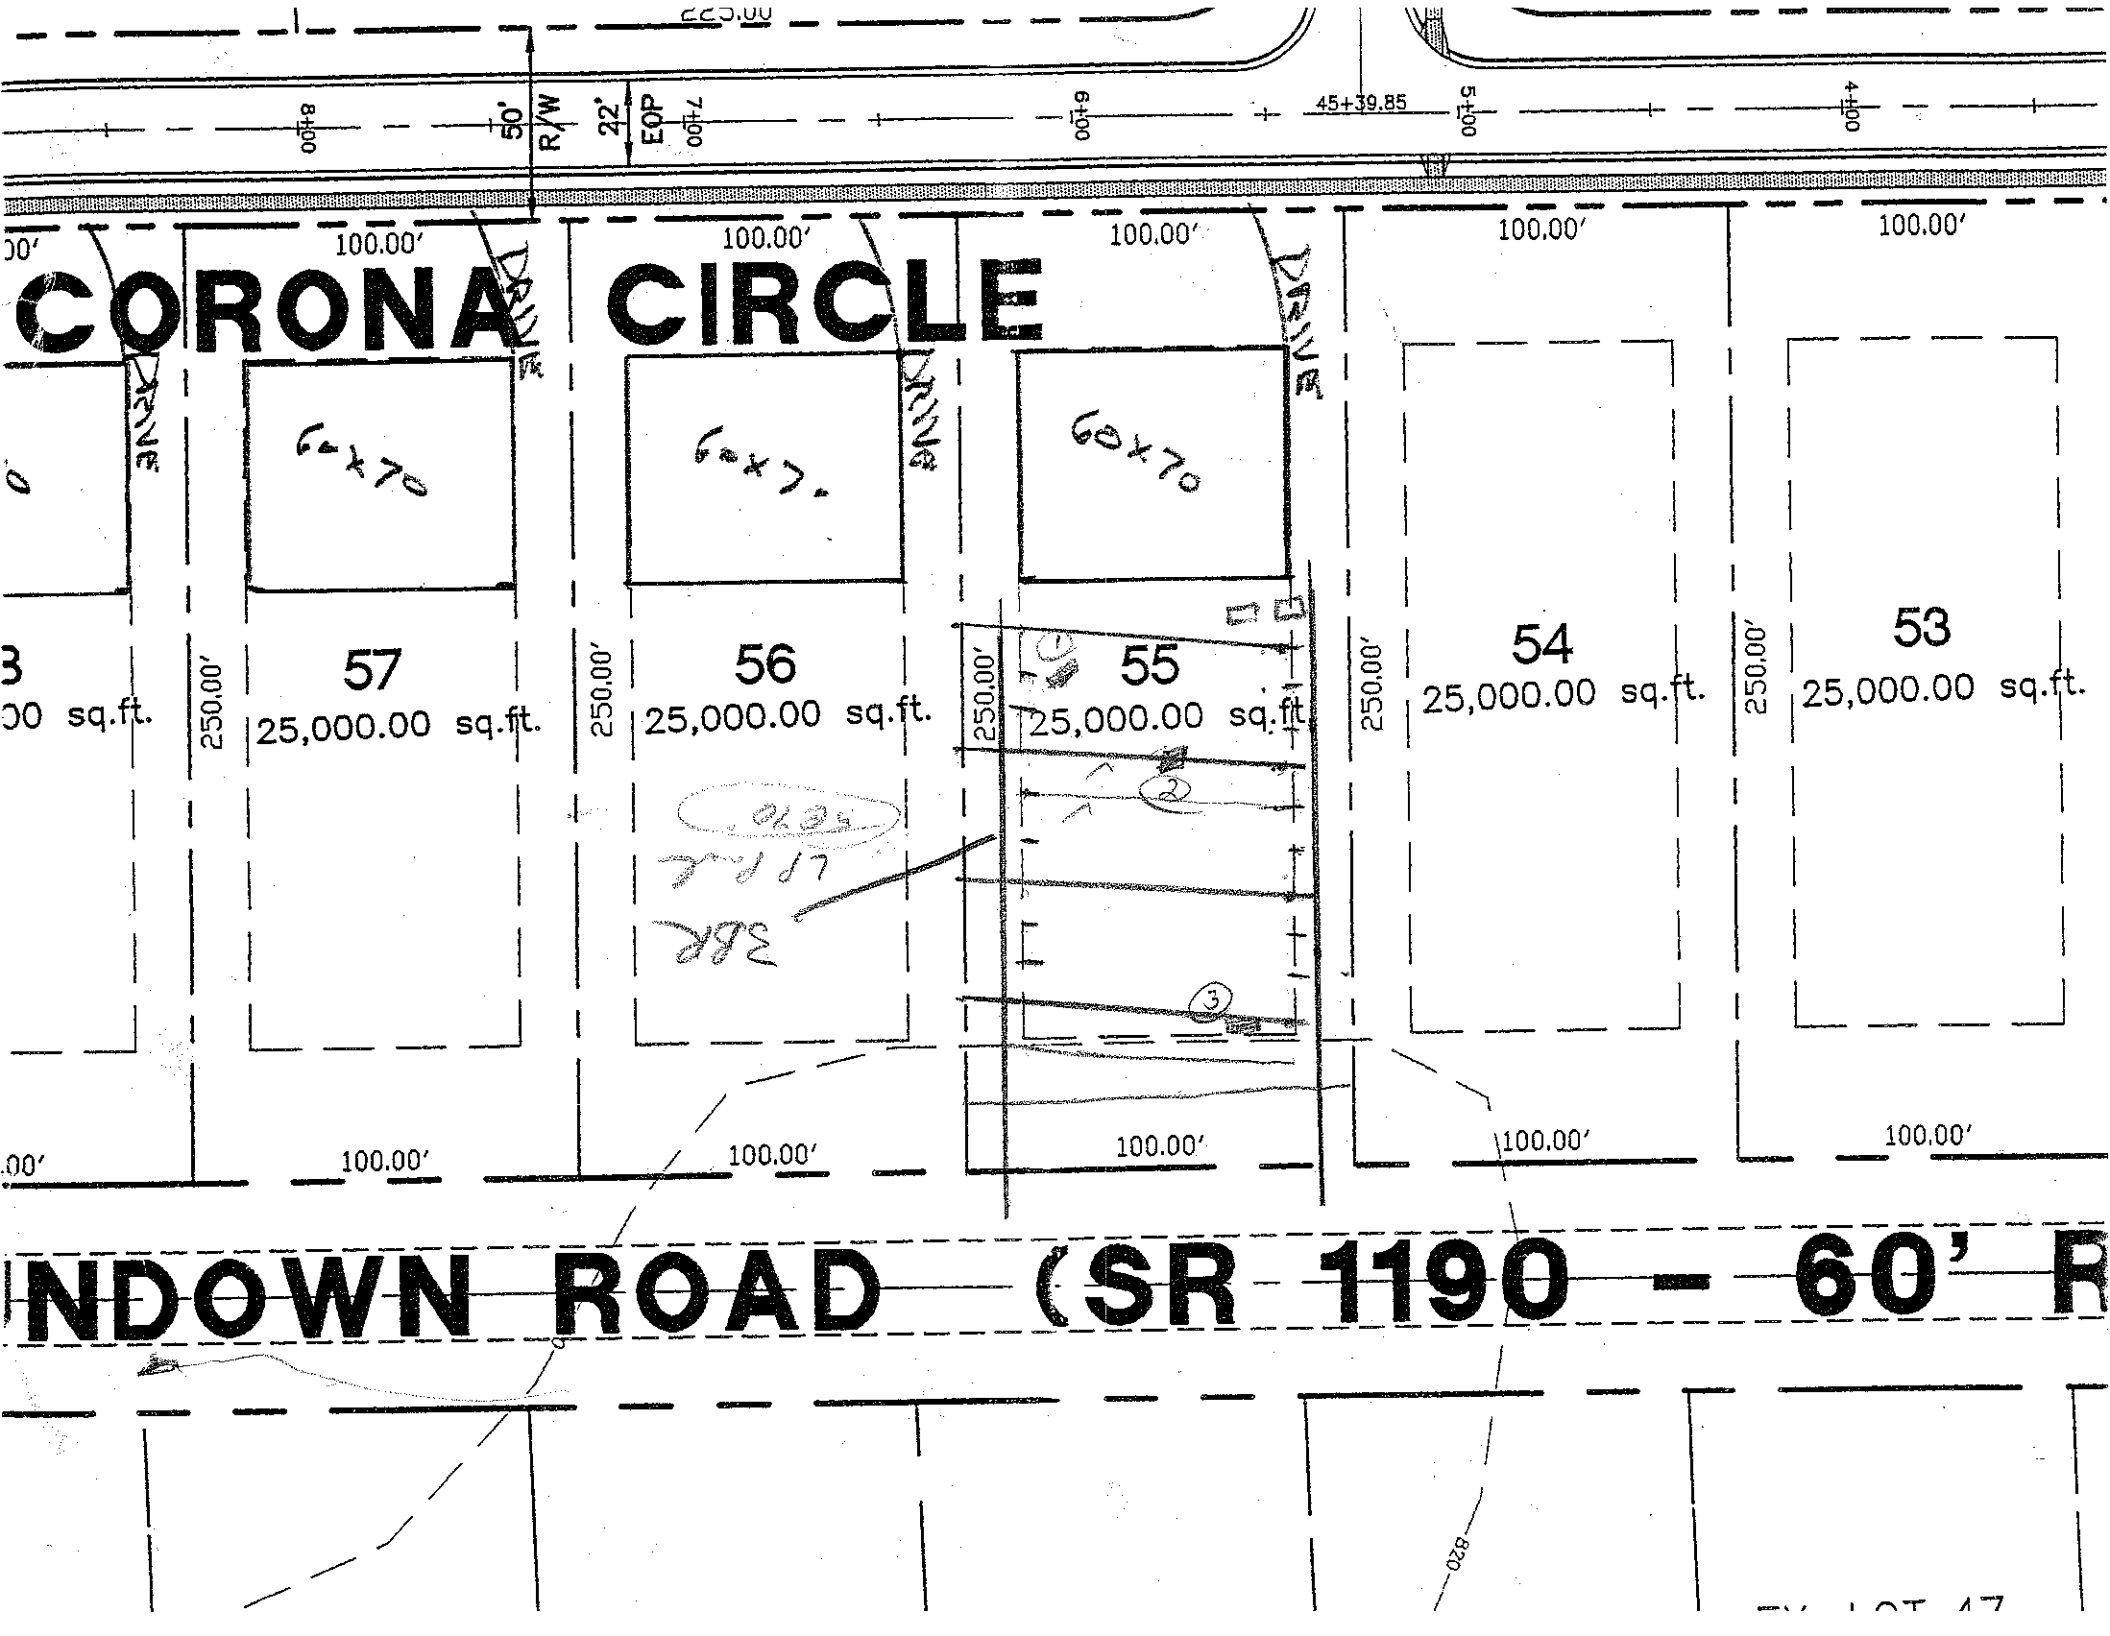
OWNER: _____ APPLICATION DATE _____
ADDRESS: _____ DATE EVALUATED: 5-16-02
PROPOSED FACILITY: _____ PROPOSED DESIGN FLOW (.1949): _____ PROPERTY SIZE: _____
LOCATION OF SITE: Lot 55 Sunbrook Lane PROPERTY RECORDED: _____
WATER SUPPLY: ☐ Private ☐ Public ☐ Well ☐ Spring ☐ Other _____
EVALUATION METHOD: ☐ Auger Boring ☐ Pit ☐ Cut
TYPE OF WASTEWATER: ☐ Sewage ☐ Industrial Process ☐ Mixed

PROFILE #	.1940 LANDSCAPE POSITION/ SLOPE %	HORIZON DEPTH (IN.)	SOIL MORPHOLOGY (.1941) .1941 STRUCTURE/ TEXTURE	SOIL MORPHOLOGY (.1941) .1941 CONSISTENCE/ MINERALOGY	OTHER PROFILE FACTORS .1942 SOIL WETNESS/ COLOR	.1943 SOIL DEPTH	.1956 SAPRO CLASS	.1944 RESTR HORIZ	PROFILE CLASS & LTAR
1		0-10	wk sbk loam	fr sss p	common prom f & other mottles few gravel				.2
		10-44	mod sbk sc/l	fr ss p					
		44-50	sbk yl c	fr ss p					
2		0-10	wk sbk sdl	fr ss p	common manganese cone				.2
		10-32	AB RC	fr sp					
		32-48	sbk rd	fr ss p	few - common manganese				
3	P4 TW	0-20	gr loam sdl	fr ss sp	few manganese concretions				.25-.3
		20-55	sbk rd cl	fi-fr sp					
4									

DESCRIPTION	INITIAL SYSTEM	REPAIR SYSTEM
Available Space (.1945)		
System Type(s)		
Site LTAR		

OTHER FACTORS (.1946): _____
SITE CLASSIFICATION (.1948): _____
EVALUATED BY: _____
OTHER(S) PRESENT: _____

COMMENTS: _____


CORONA CIRCLE
DRIVE
60x70
57
25,000.00 sq.ft.
56
25,000.00 sq.ft.
55
25,000.00 sq.ft.
54
25,000.00 sq.ft.
53
25,000.00 sq.ft.
250.00'
100.00'
NDOWN ROAD (SR 1190 - 60' R
50' R/W
22' EOP
45+39.85