IREDELL COUNTY HEALTH DEPARTMENT
ENVIRONMENTAL HEALTH DIVISION
Application For Improvement Permit

ALL items on this application form must be completed before Health Department can begin work. One application must be completed by the property owner or agent for each (proposed) site.

PERSONAL INFORMATION:

Applicant	Phone #	Mailing Address	City	State	Zip Code
Tony Kralovic	704 663-3273	202 Dish Circle	Mooresville	NC	28115

Current Property Owner	Mailing Address	City	State	Zip Code
Steven & Luann Ciseski	11901 Harris Pointe Dr	Charlotte	NC	28269

PROPERTY INFORMATION:

(Proposed) Subdivision Name	(Proposed) Lot #	(Proposed) Block/Section #	State Road #
Farmstead Estates	55		2943

(Proposed) Water Supply: Public, Private Well	**Preliminary Plat Approval Date** (DEVELOPERS ONLY)	Tax Map #
Well		172K 20A 19

Specific Directions to Property Bradley School, Left on Farmstead to end, on left, in cul-de-sac

TYPE OF FACILITY: (use check (X) or number as appropriate)

House ✓ Mobile Home ____ Commercial ____ No. Bedrooms ~~4~~ 3 No. Baths 3

No. Persons or Employees (commercial only) ____ Basement ____ Basement with Plumbing ____

Crawl Space ✓ Concrete Slab ____ Garbage Disposal ✓ Jaccuzi or spa ____

COVENANT AND SIGNATURE:

I hereby make application to the Iredell County Health Department for a soils/site evaluation of the property described above. This evaluation is to be conducted for the sole purpose of obtaining a septic system Improvement Permit. I hereby authorize Iredell County Health Department representatives to go onto the above property for purposes of conducting this evaluation. I understand that, by state law, any Improvement Permit issued on the above property may be voided if substantial changes are made to the designated sewage system site. The issuance of an Improvement Permit by the Iredell County Health Department does not relieve me from compliance with all other relevant state/local laws or regulations. As owner or authorized agent, I covenant that the contents of this application are true and represent the maximum facilities intended to be placed on this property to my knowledge to date.

I understand that any Improvement Permit issued on the above property is valid for five (5) years from the issuance date and is subject to revocation if the above described site plans or intended use changes.


4/6/96 DATE ____ SIGNATURE OF OWNER/AUTHORIZED AGENT

IREDELL COUNTY HEALTH DEPARTMENT
ENVIRONMENTAL HEALTH DIVISION
Application For Improvement Permit
Site Plan Form

INSTRUCTIONS TO APPLICANT: (Items in Parentheses are to be performed by DEVELOPERS ONLY)

All property corners must be staked and flagged with dimensions matching those shown on an approved final (preliminary) plat (**and** proposed house dimensions must be staked and flagged) before the Iredell County Health Department can begin review work on this proposed site. An application for an Improvement Permit is considered complete **only** when this site plan form is completed, signed, and attached to the application form.


As Close To Scale As Is Possible: 1. Draw in the proposed lot showing **all** proposed lot dimensions and orientation to proposed streets or roads. 2. Draw in the proposed structure showing dimensions and distances to property lines (include decks, walkways, etc.). E. Draw in the proposed driveway location. 4. Draw in all wells, both existing and proposed, including those on adjacent property (if known). 5. Draw in any other structure ie. sheds, outbuildings, pools, etc. which will occupy space on the proposed lot.

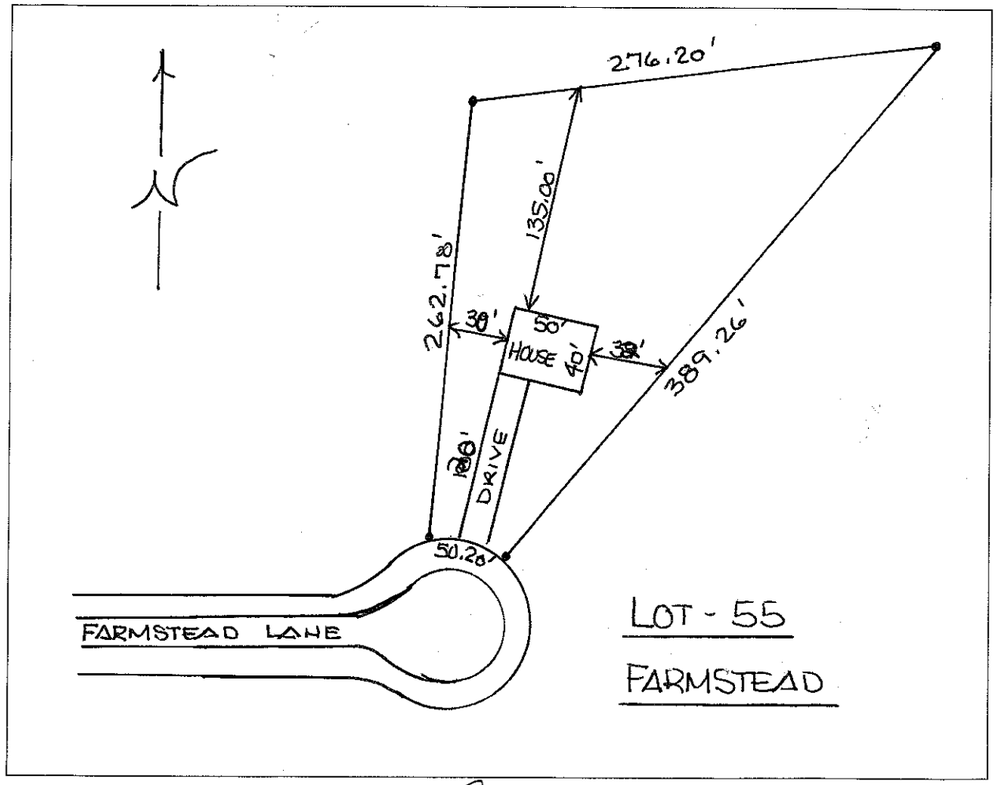

I hereby convenant that the above representation is correct to the best of my knowledge and ability.

4-13-96 Date _____ SIGNATURE OF OWNER/AUTHORIZED AGENT

Ferrell

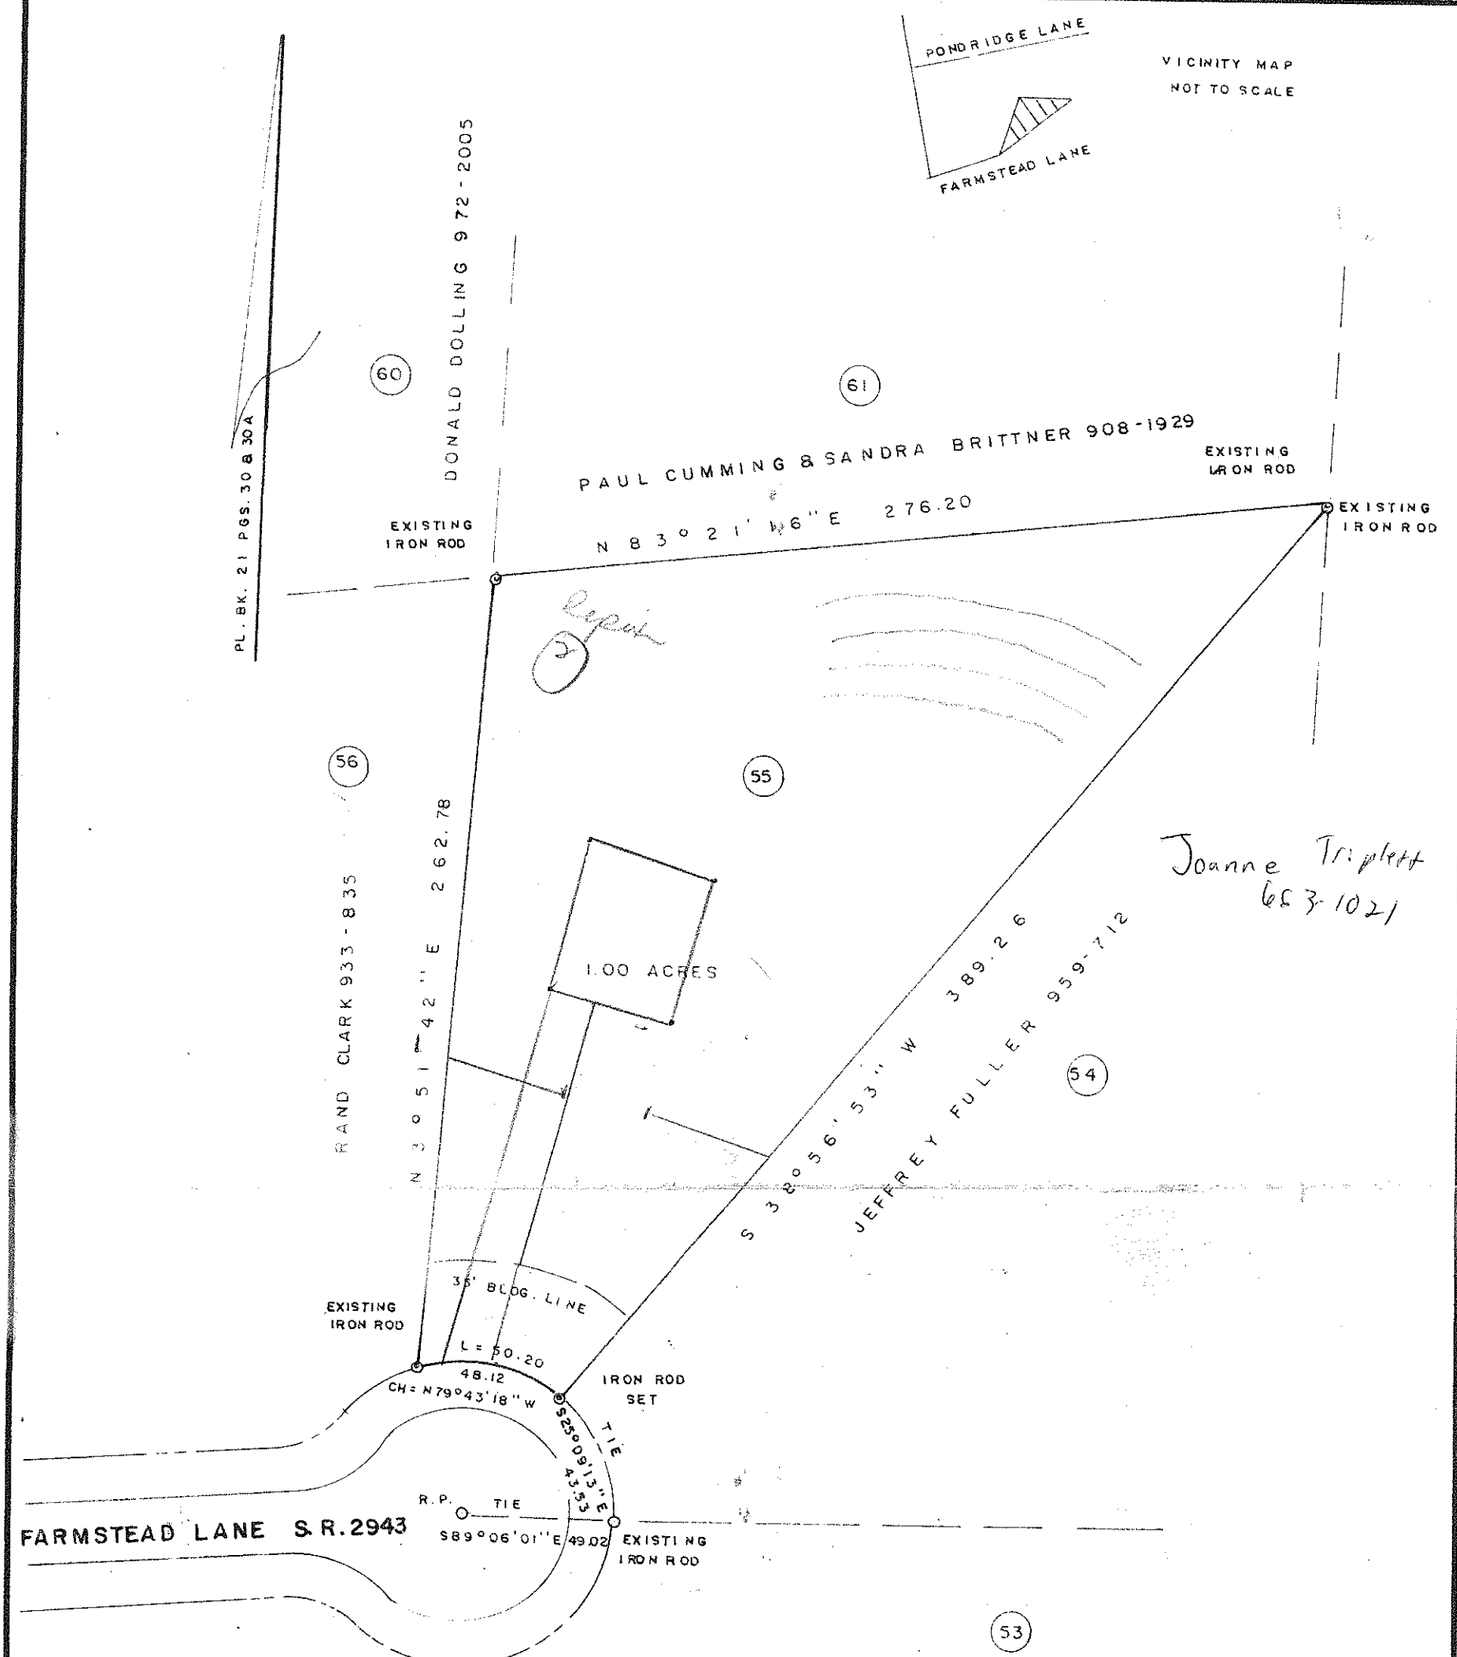

NORTH CAROLINA REGISTERED SEAL L-3446 LAND SURVEYOR ALFRED F. WILLIAMS

NOTE: 10' DRAINAGE & UTILITY EASEMENT ALONG EACH LINE

This survey is subject to any facts that may be disclosed by a full and accurate title search.

I, Alfred F. Williams Registered Land Surveyor certify that this map was drawn from an actual field survey performed under my direction and supervision. The ratio of precision is 1:10,000+ Witness my hand and seal this 10 day of April 1996

R.L.S.

Survey For

ANTHONY J. KRALOVIC & ROBERTA M. KRALOVIC

DATE: 4/10/96	REV:	DRAWN BY: D.D.
SCALE: 1" = 50'	DEED: 890-736 T.M. 2K-22-A19	JOB# 960514

BEING LOT 55 OF FARMSTEAD PHASE II PL. BK. 21 PGS. 30 & 30A

DAVIDSON TWP. IREDELL COUNTY, N. C.

GRIER SURVEYING 220 WATER STREET
STATESVILLE, NORTH CAROLINA 28677
704-873-6353 ALFRED F. WILLIAMS RLS