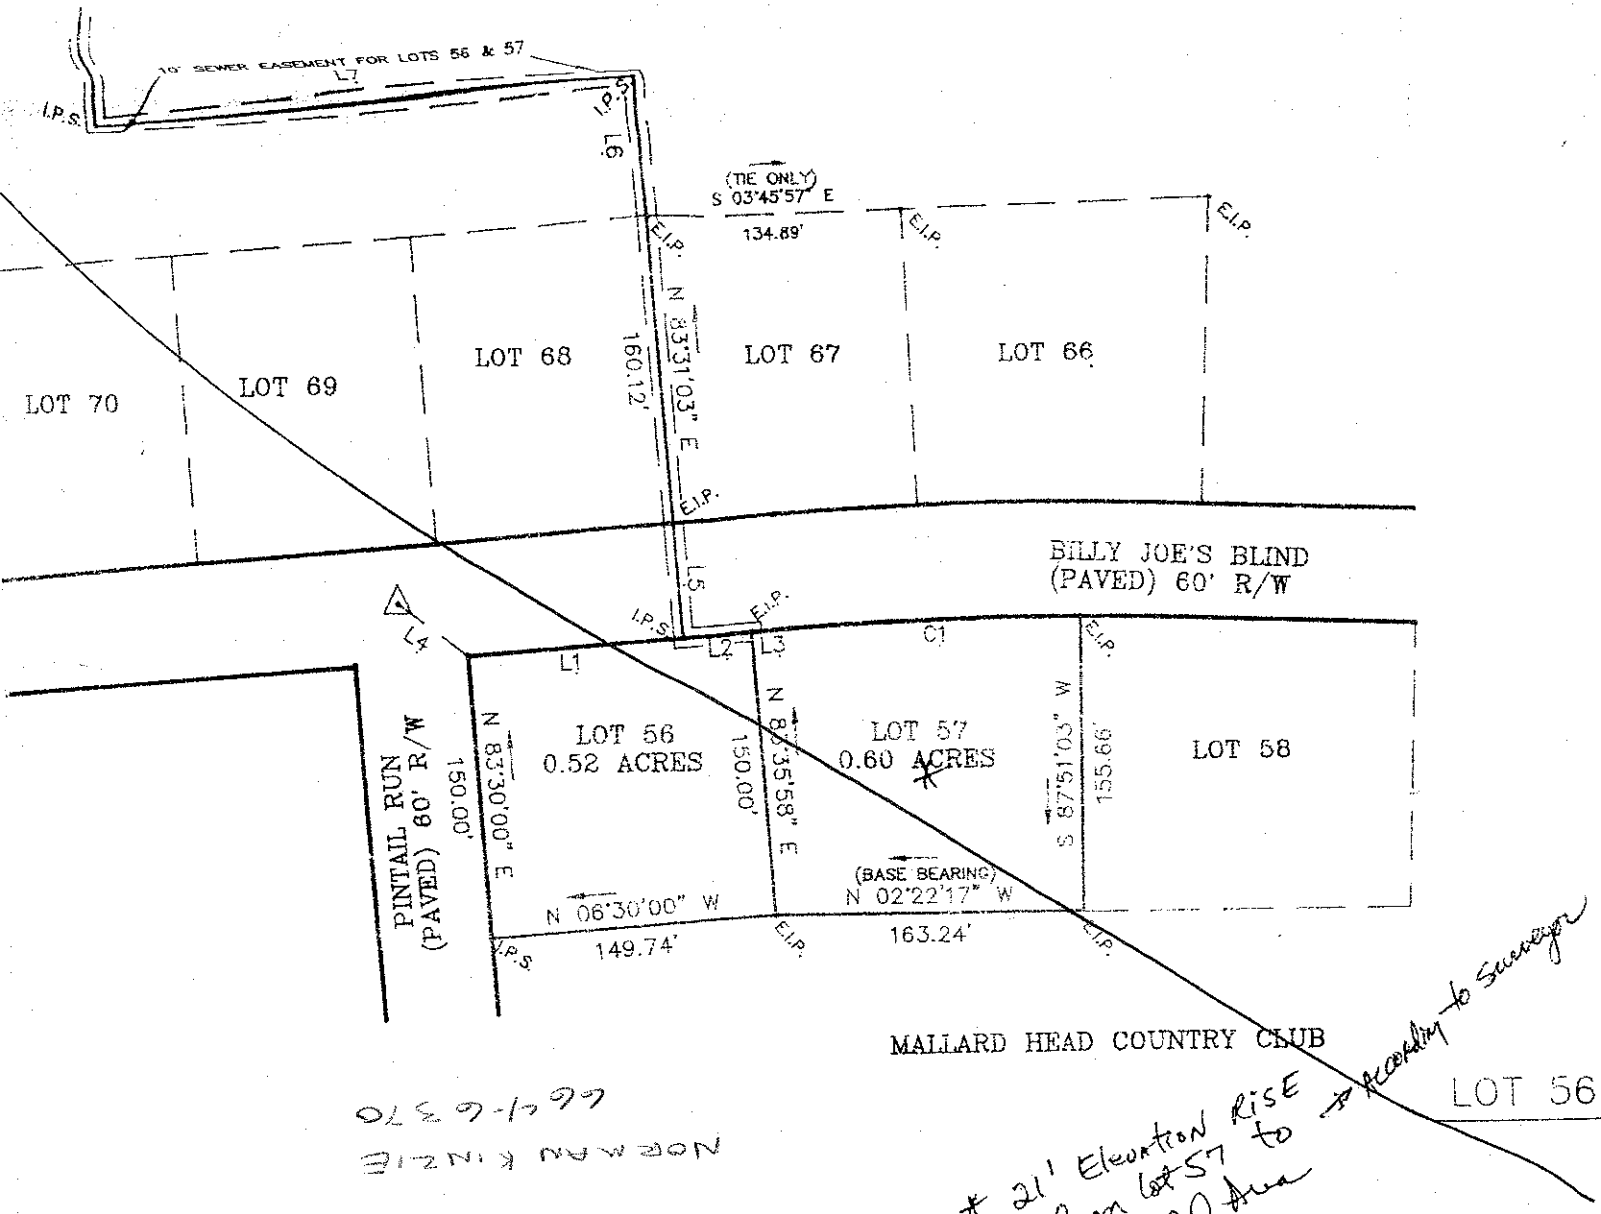


* 21' Elevation Rise from Lot 57 to Drainfield Area

* According to Surveyor

SEWER EASEMEN
FOR
LOT 56 & 57 MALLARD HEAD C

DAVIDSON TWSP., IRE
SCALE: 1"=100' DAT

GRAPHIC


100 0 50 100

(IN FE
1 inch =

4-15-93 A.L.

~60" TRENCH BOTTOM ON UPPER LATERAL AT TERMINAL END
SOIL AT 60" IS CLAY - CLAY LOAM, MODWK MED SBK,
MSFI LIAR 0.3.

30" TRENCH BOTTOM
AT HEAD OF LINES

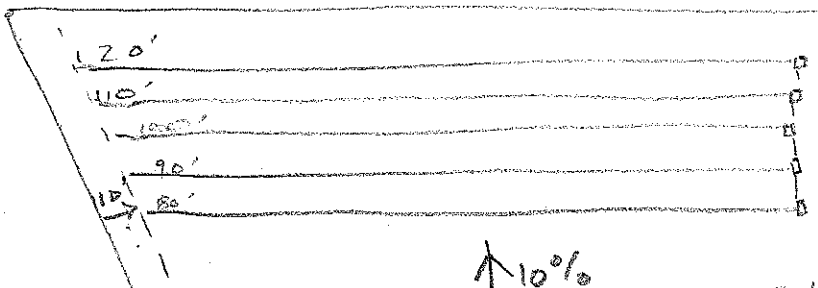

TRENCH BOTTOM OF LOWEST LATERAL AT TERMINAL END ~48". SOIL-SAP MIX IS CLAY-LOAMY, SANDY SAPROLITE. MOD-WK MED SBK, MFR. TRENCH BOTTOM OF LOWEST LATERAL AT HEAD OF SAME MATERIAL. SOIL CHANGE OCCURS DOWN THE SLOPE.

THIS IS ALL THAT WAS IN. INSTRUCTED MR FRYE TO COVER SYSTEM AFTER COMPLETING GRAVEL + PIPE INSTALLATION.