ON-SITE WASTEWATER SECTION

PROPERTY ID #: _____
COUNTY: _____

SOIL/SITE EVALUATION
for ON-SITE WASTEWATER SYSTEM

OWNER: _____ APPLICATION DATE _____
ADDRESS: _____ DATE EVALUATED: _____
PROPOSED FACILITY: _____ PROPOSED DESIGN FLOW (.1949): _____ PROPERTY SIZE: _____
LOCATION OF SITE: lot 25 Sundown PROPERTY RECORDED: _____
WATER SUPPLY: ☐ Private ☐ Public ☐ Well ☐ Spring ☐ Other _____
EVALUATION METHOD: ☐ Auger Boring ☐ Pit ☐ Cut
TYPE OF WASTEWATER: ☐ Sewage ☐ Industrial Process ☐ Mixed

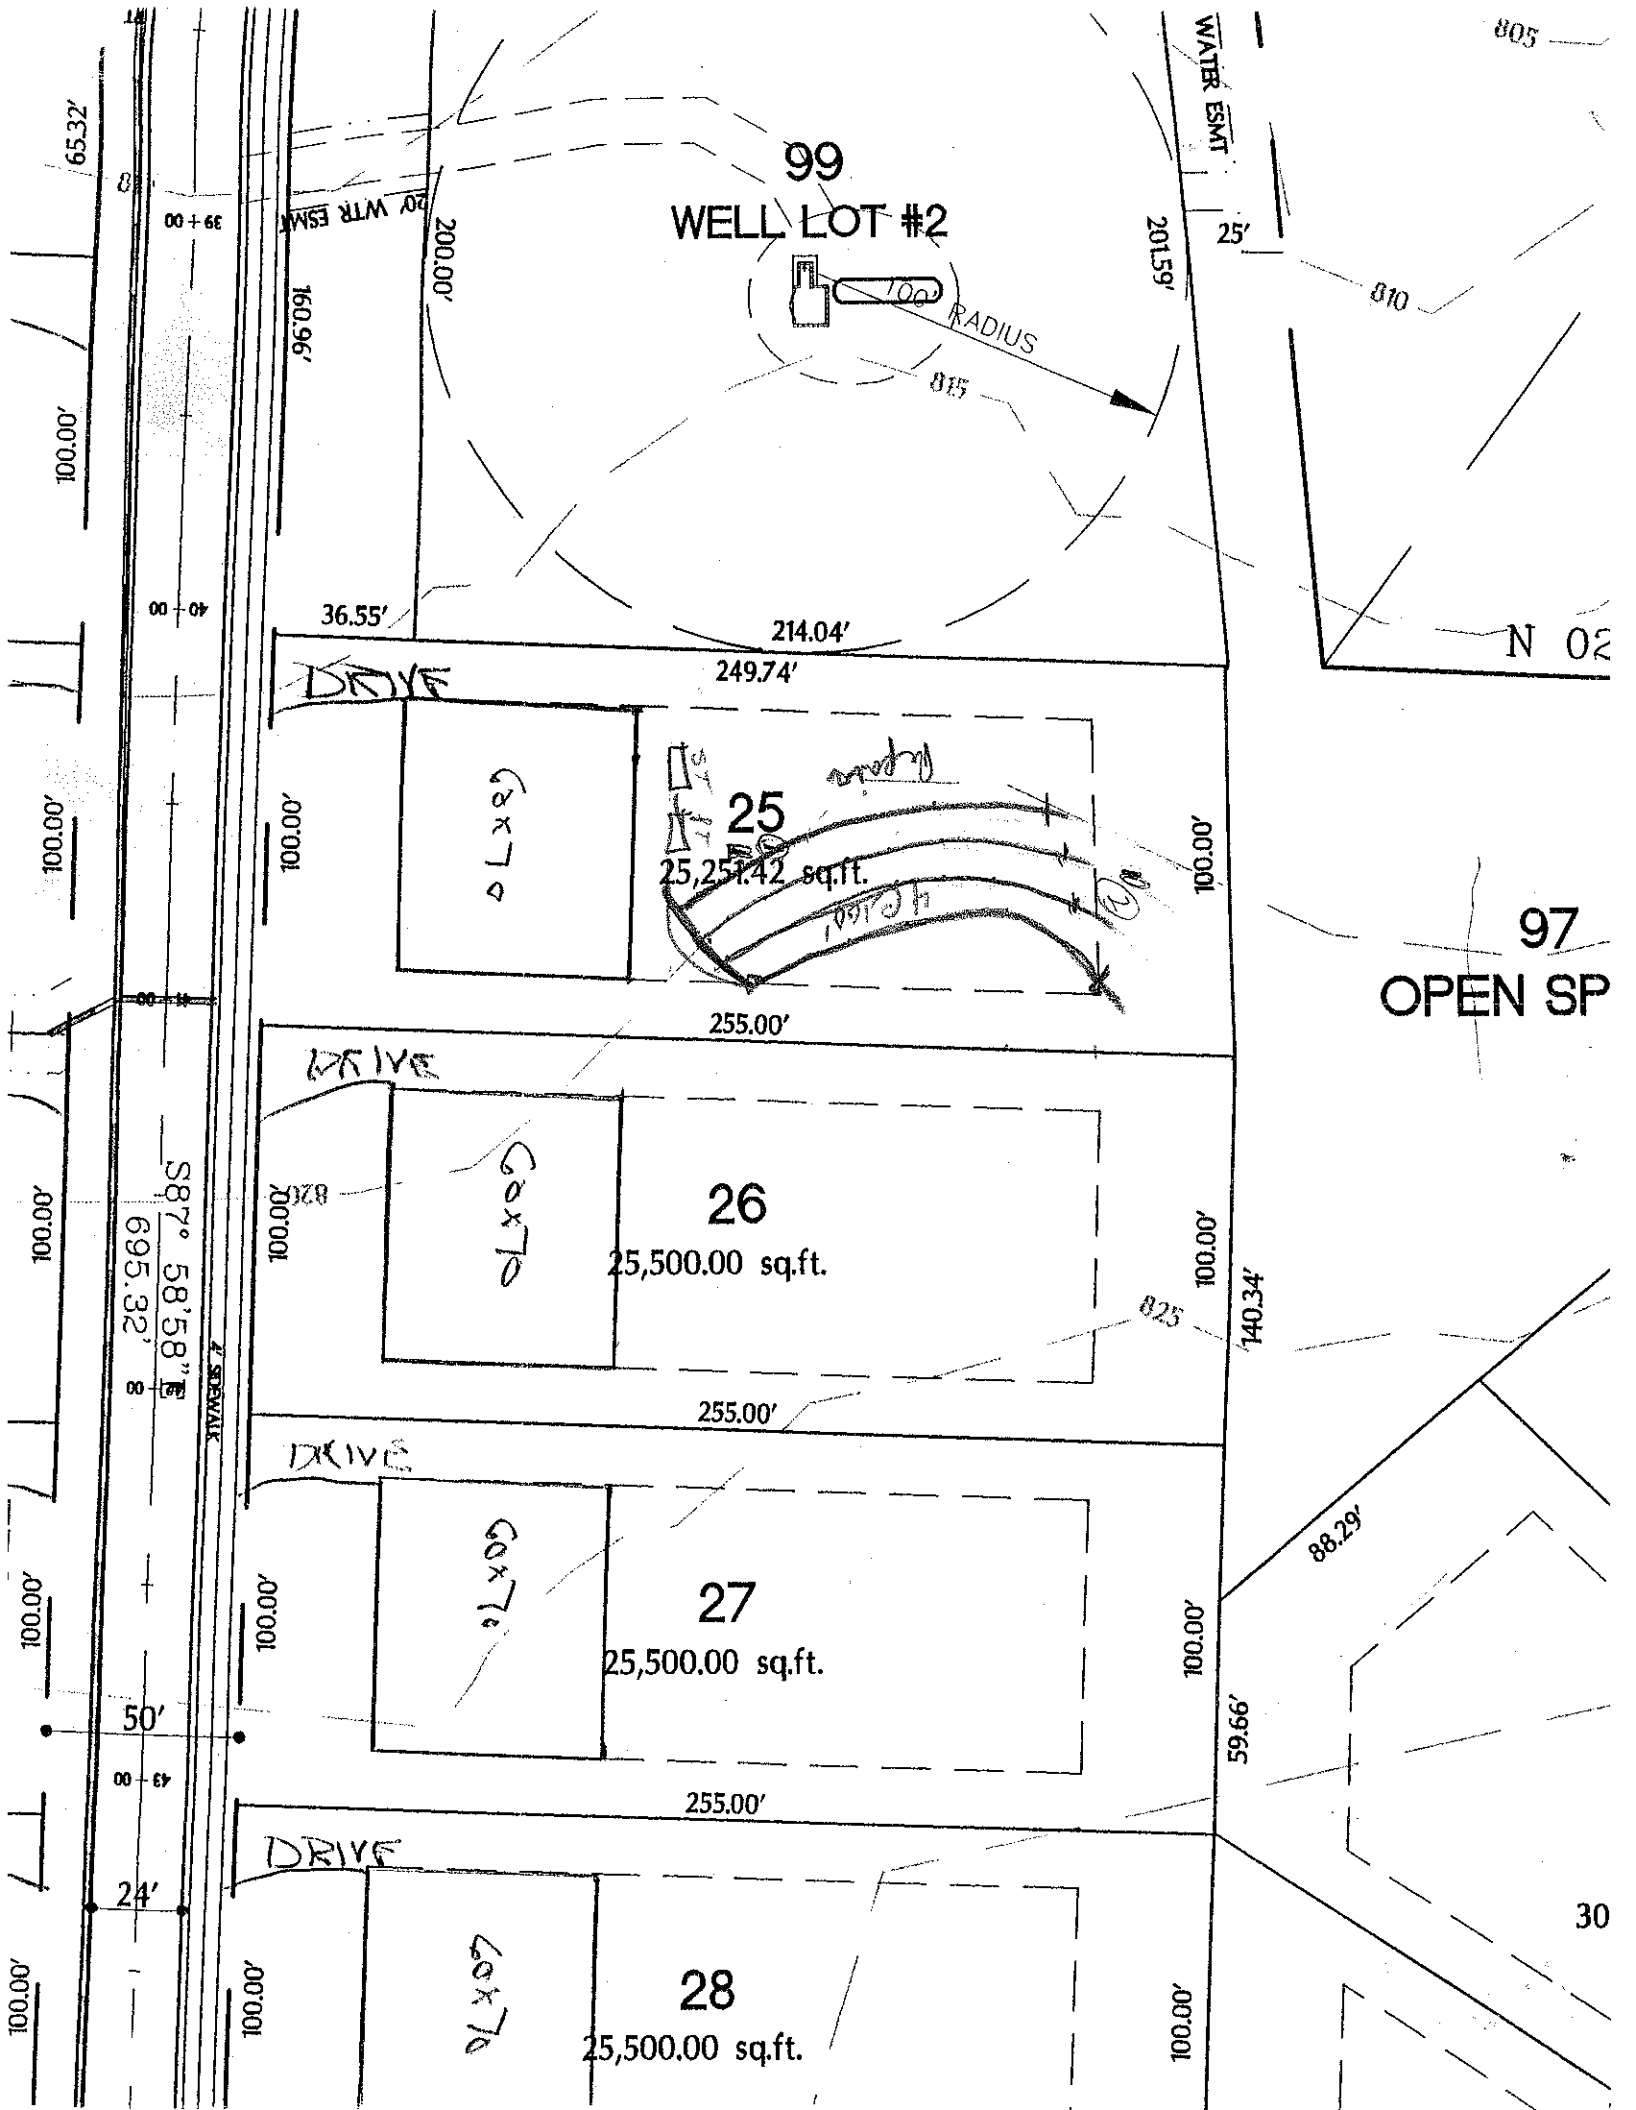
PROFILE #	.1940 LAND-SCAPE POSITION/ SLOPE %	HORI-ZON DEPTH (IN.)	SOIL MORPHOLOGY (.1941) .1941 STRUCTURE/ TEXTURE	.1941 CONSISTENCE/ MINERALOGY	OTHER PROFILE FACTORS .1942 SOIL WETNESS/ COLOR	.1943 SOIL DEPTH	.1956 SAPRO CLASS	.1944 RESTR HORIZ	PROFILE CLASS & LTAR
1		0-10	BSL wsbk	fr sss P					PS .3
		10-34	YRC wsbk	fr ss, P					
		34-50	RXSL SAP @	fr ss P – wavy boundary					
			soil to 46" + 70 mcs/sq in	L SAP					
2		0-18	RC sbk	fr ss P					PS .3
		18-93	RYCL mfsbk	fr ss P –	Boundary L to SL	SAP			
3									
4									

DESCRIPTION	INITIAL SYSTEM	REPAIR SYSTEM
Available Space (.1945)		
System Type(s)		
Site LTAR		

OTHER FACTORS (.1946): _____
SITE CLASSIFICATION (.1948): _____

EVALUATED BY: _____
OTHER(S) PRESENT: _____

COMMENTS: _____


99
WELL LOT #2
100' RADIUS
WATER ESMT
25'
201.59'
200.00'
160.96'
20' WTR ESMT
65.32'
100.00'
805
810
815
36.55'
214.04'
249.74'
DRIVE
25
25,251.42 sq.ft.
100.00'
255.00'
26
25,500.00 sq.ft.
140.34'
825
27
25,500.00 sq.ft.
88.29'
59.66'
50'
24'
28
25,500.00 sq.ft.
S87° 58'58"E
695.32'
4' SIDEWALK
97
OPEN SP
30
N 02