PROPERTY ID #: _____
COUNTY: _____

SOIL/SITE EVALUATION
for ON-SITE WASTEWATER SYSTEM

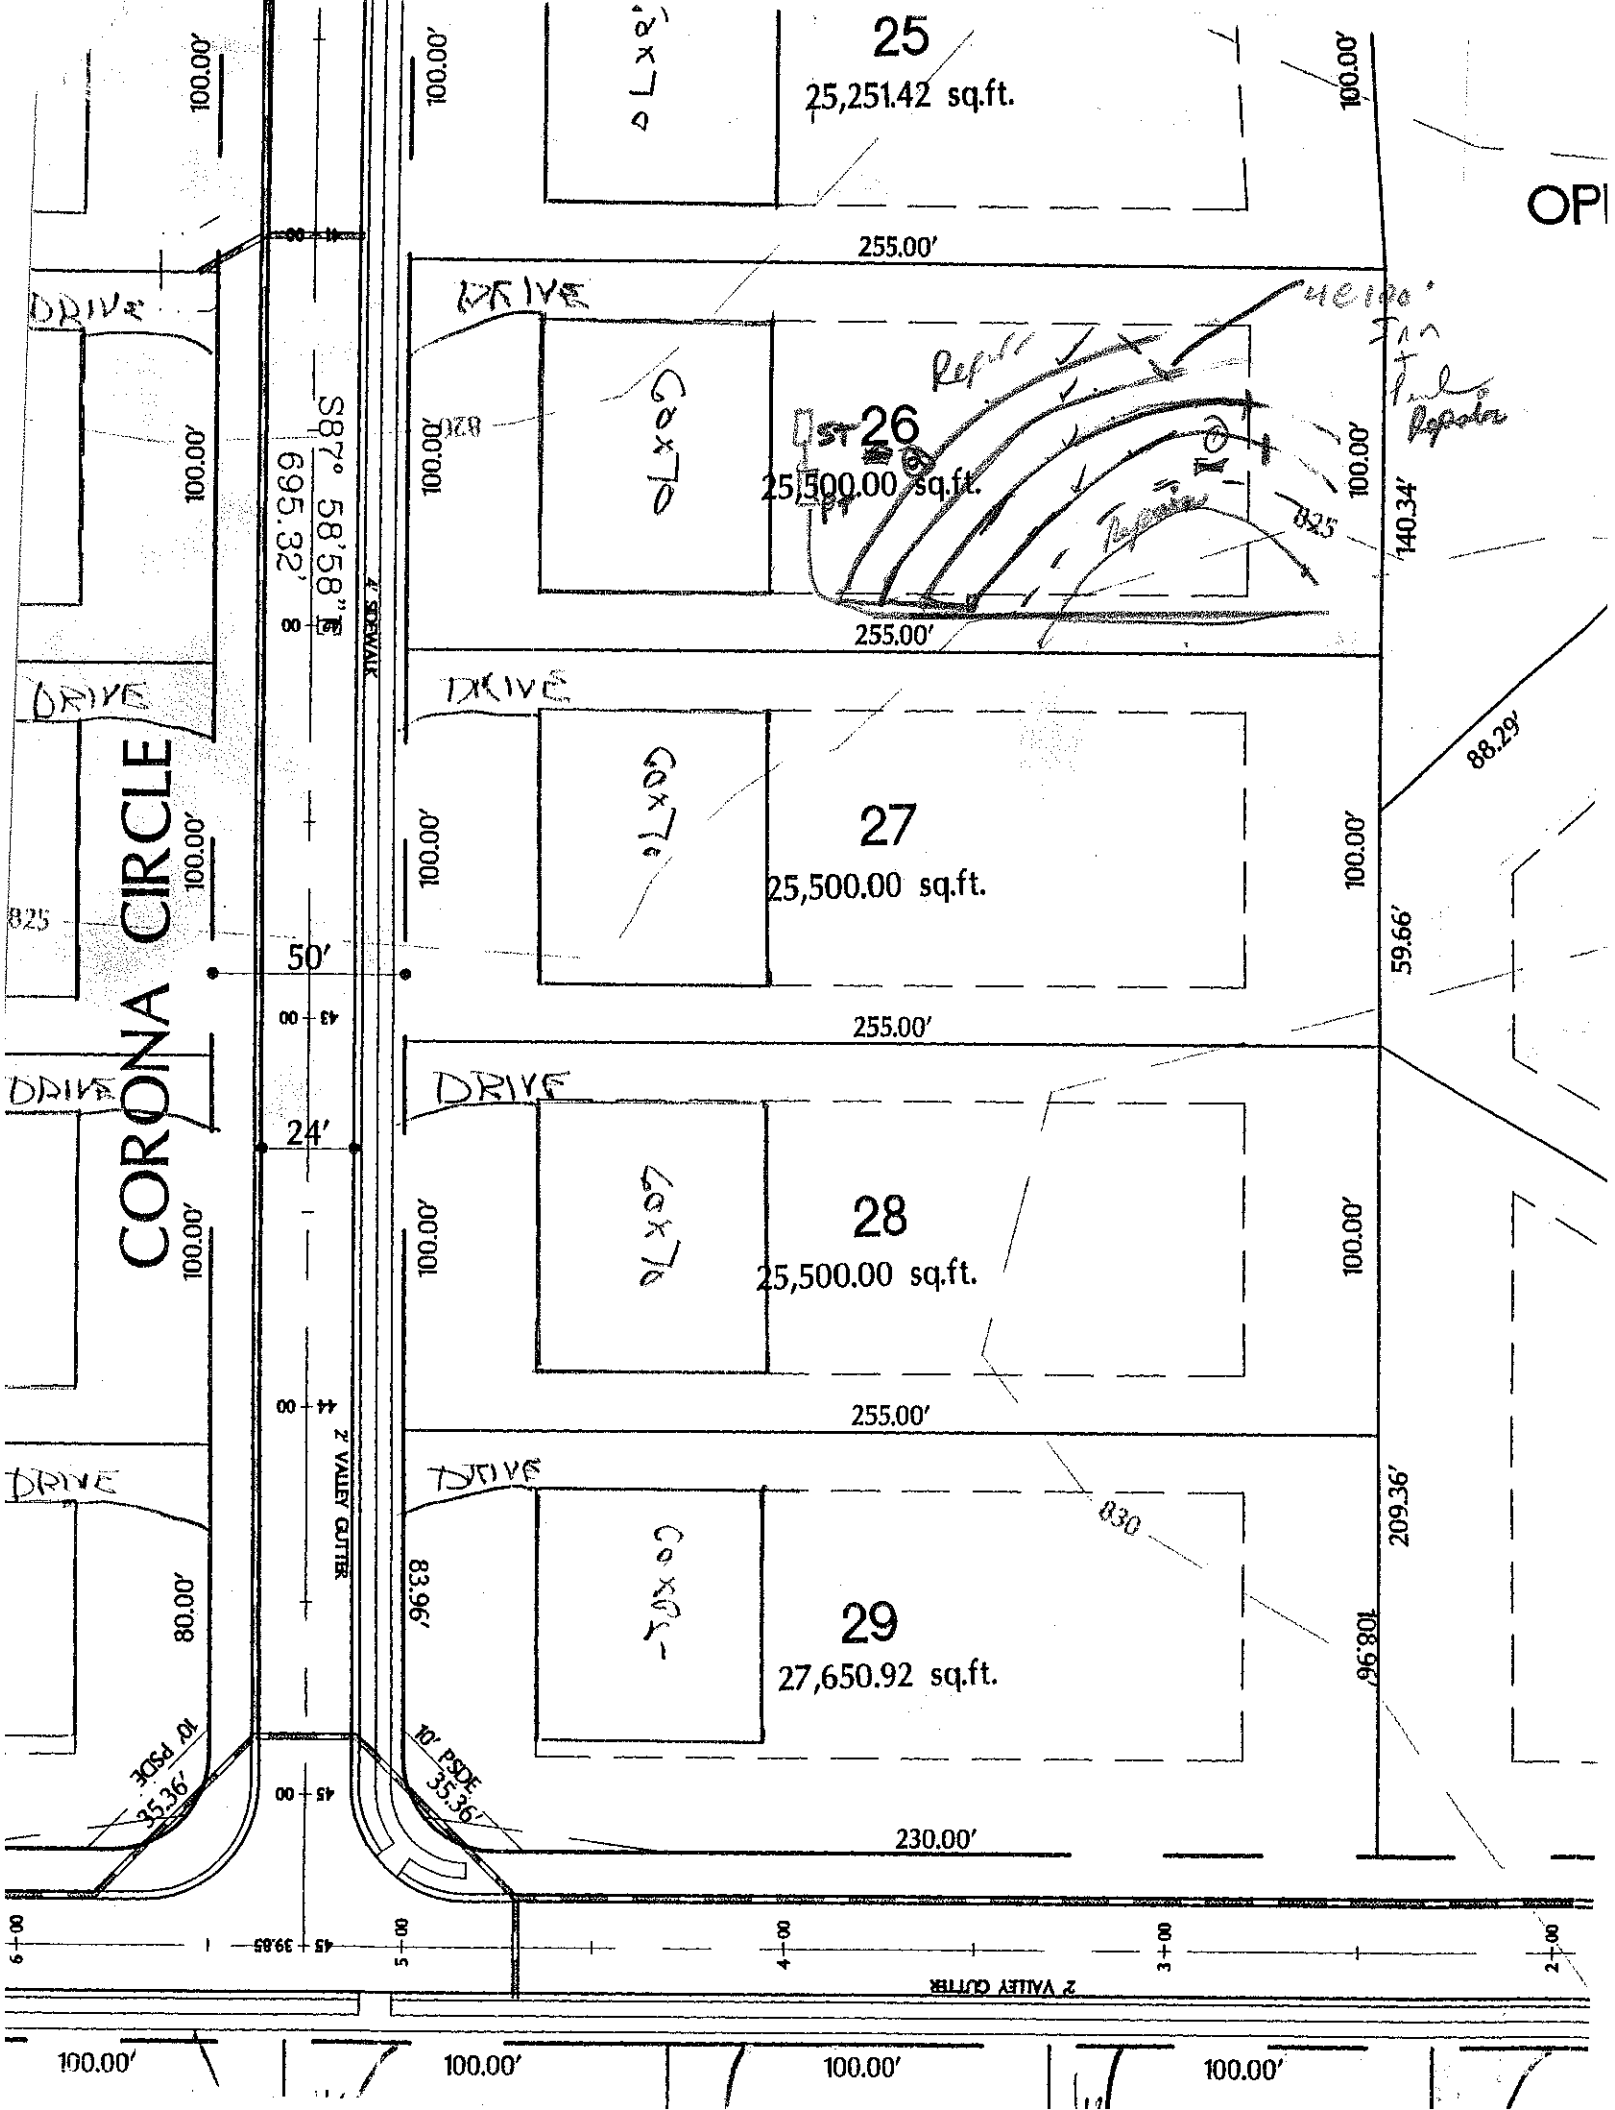
OWNER: _____ APPLICATION DATE _____
ADDRESS: _____
PROPOSED FACILITY: _____ PROPOSED DESIGN FLOW (.1949): _____ DATE EVALUATED: _____
LOCATION OF SITE: Lot 26 Sundown _____ PROPERTY SIZE: _____
WATER SUPPLY: ☐ Private ☐ Public ☐ Well ☐ Spring ☐ Other _____ PROPERTY RECORDED: _____
EVALUATION METHOD: ☐ Auger Boring ☐ Pit ☐ Cut
TYPE OF WASTEWATER: ☐ Sewage ☐ Industrial Process ☐ Mixed

PROFILE #	.1940 LANDSCAPE POSITION/ SLOPE %	HORIZON DEPTH (IN.)	SOIL MORPHOLOGY (.1941) .1941 STRUCTURE/ TEXTURE	SOIL MORPHOLOGY (.1941) .1941 CONSISTENCE/ MINERALOGY	OTHER PROFILE FACTORS .1942 SOIL WETNESS/ COLOR	.1943 SOIL DEPTH	.1956 SAPRO CLASS	.1944 RESTR HORIZ	PROFILE CLASS & LTAR
1		0-6	BSL CR	fri SSSP					PS .3
		6-34	RC MFSBK	fri SP					
		34-42	42C/cl MFSBK	fi SSSP	- few/common SAP				
		42-54	SLSAPM	fri SSSP					
2		0-25	RYC MM	fi SP	+ Inc of w Rock				PS .3
		25-53	CL MFSBK	fri SSSP	Inc of SAP				
3									
4									

DESCRIPTION	INITIAL SYSTEM	REPAIR SYSTEM
Available Space (.1945)		
System Type(s)		
Site LTAR		

OTHER FACTORS (.1946): _____
SITE CLASSIFICATION (.1948): _____
EVALUATED BY: _____
OTHER(S) PRESENT: _____

COMMENTS: _____


25
25,251.42 sq.ft.
26
25,500.00 sq.ft.
27
25,500.00 sq.ft.
28
25,500.00 sq.ft.
29
27,650.92 sq.ft.
CORONA CIRCLE
DRIVE
255.00'
100.00'
140.34'
88.29'
59.66'
209.36'
108.96'
230.00'
80.00'
50'
24'
S87° 58'58"E
695.32'
4" SIDEWALK
2' VALLEY GUTTER
10' PSDE
35.36'
825
830