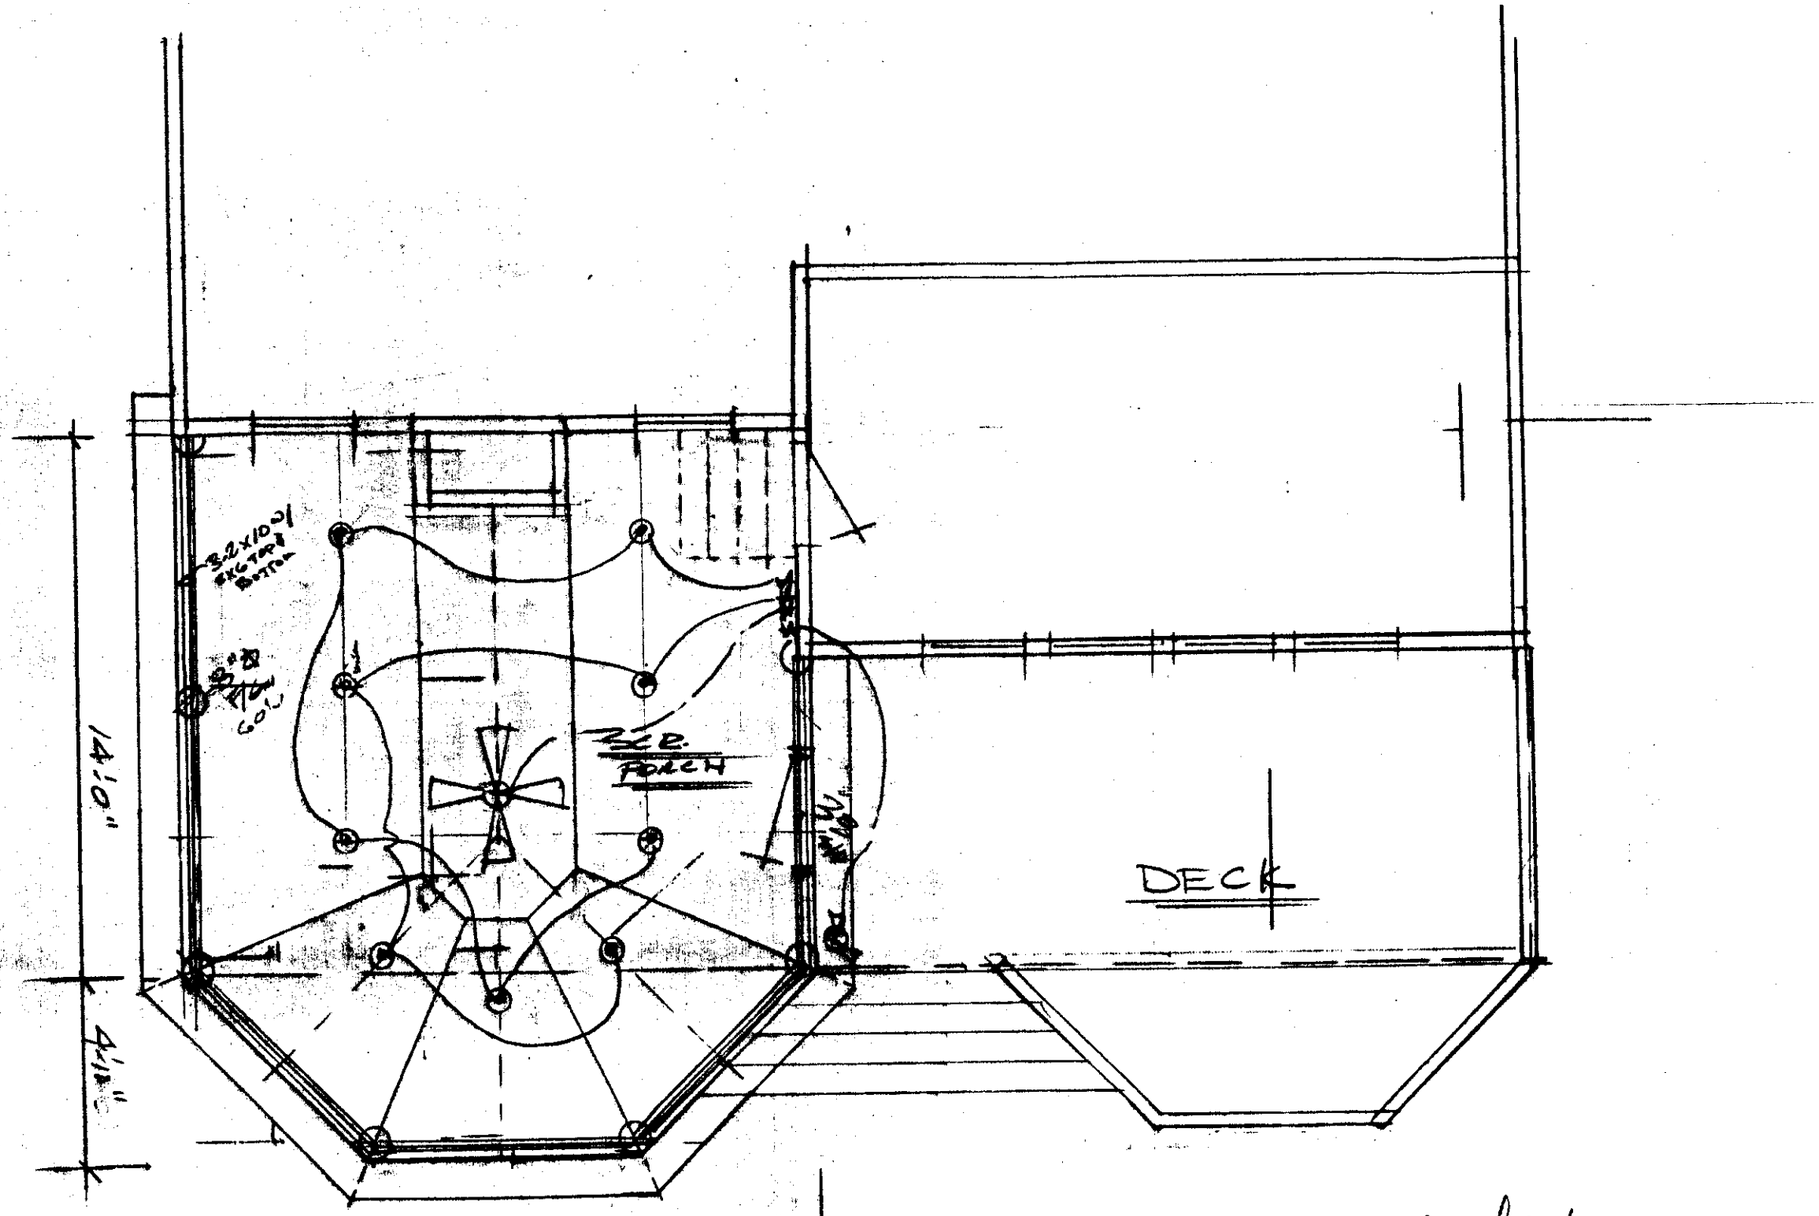


FLOOR PLAN

MICHAEL
6/3/10

LEO KIRKMAN