)N-SITE WASTEWATER SECTION

PROPERTY ID #: _____
COUNTY: _____

SOIL/SITE EVALUATION
for ON-SITE WASTEWATER SYSTEM

)WNER: _____ APPLICATION DATE _____
\DDRESS: _____ DATE EVALUATED: _____
'ROPOSED FACILITY: _____ PROPOSED DESIGN FLOW (.1949): _____ PROPERTY SIZE: _____
.OCATION OF SITE: lot 27 Sundown PROPERTY RECORDED: _____
WATER SUPPLY: ☐ Private ☐ Public ☐ Well ☐ Spring ☐ Other _____
EVALUATION METHOD: ☐ Auger Boring ☐ Pit ☐ Cut
TYPE OF WASTEWATER: ☐ Sewage ☐ Industrial Process ☐ Mixed

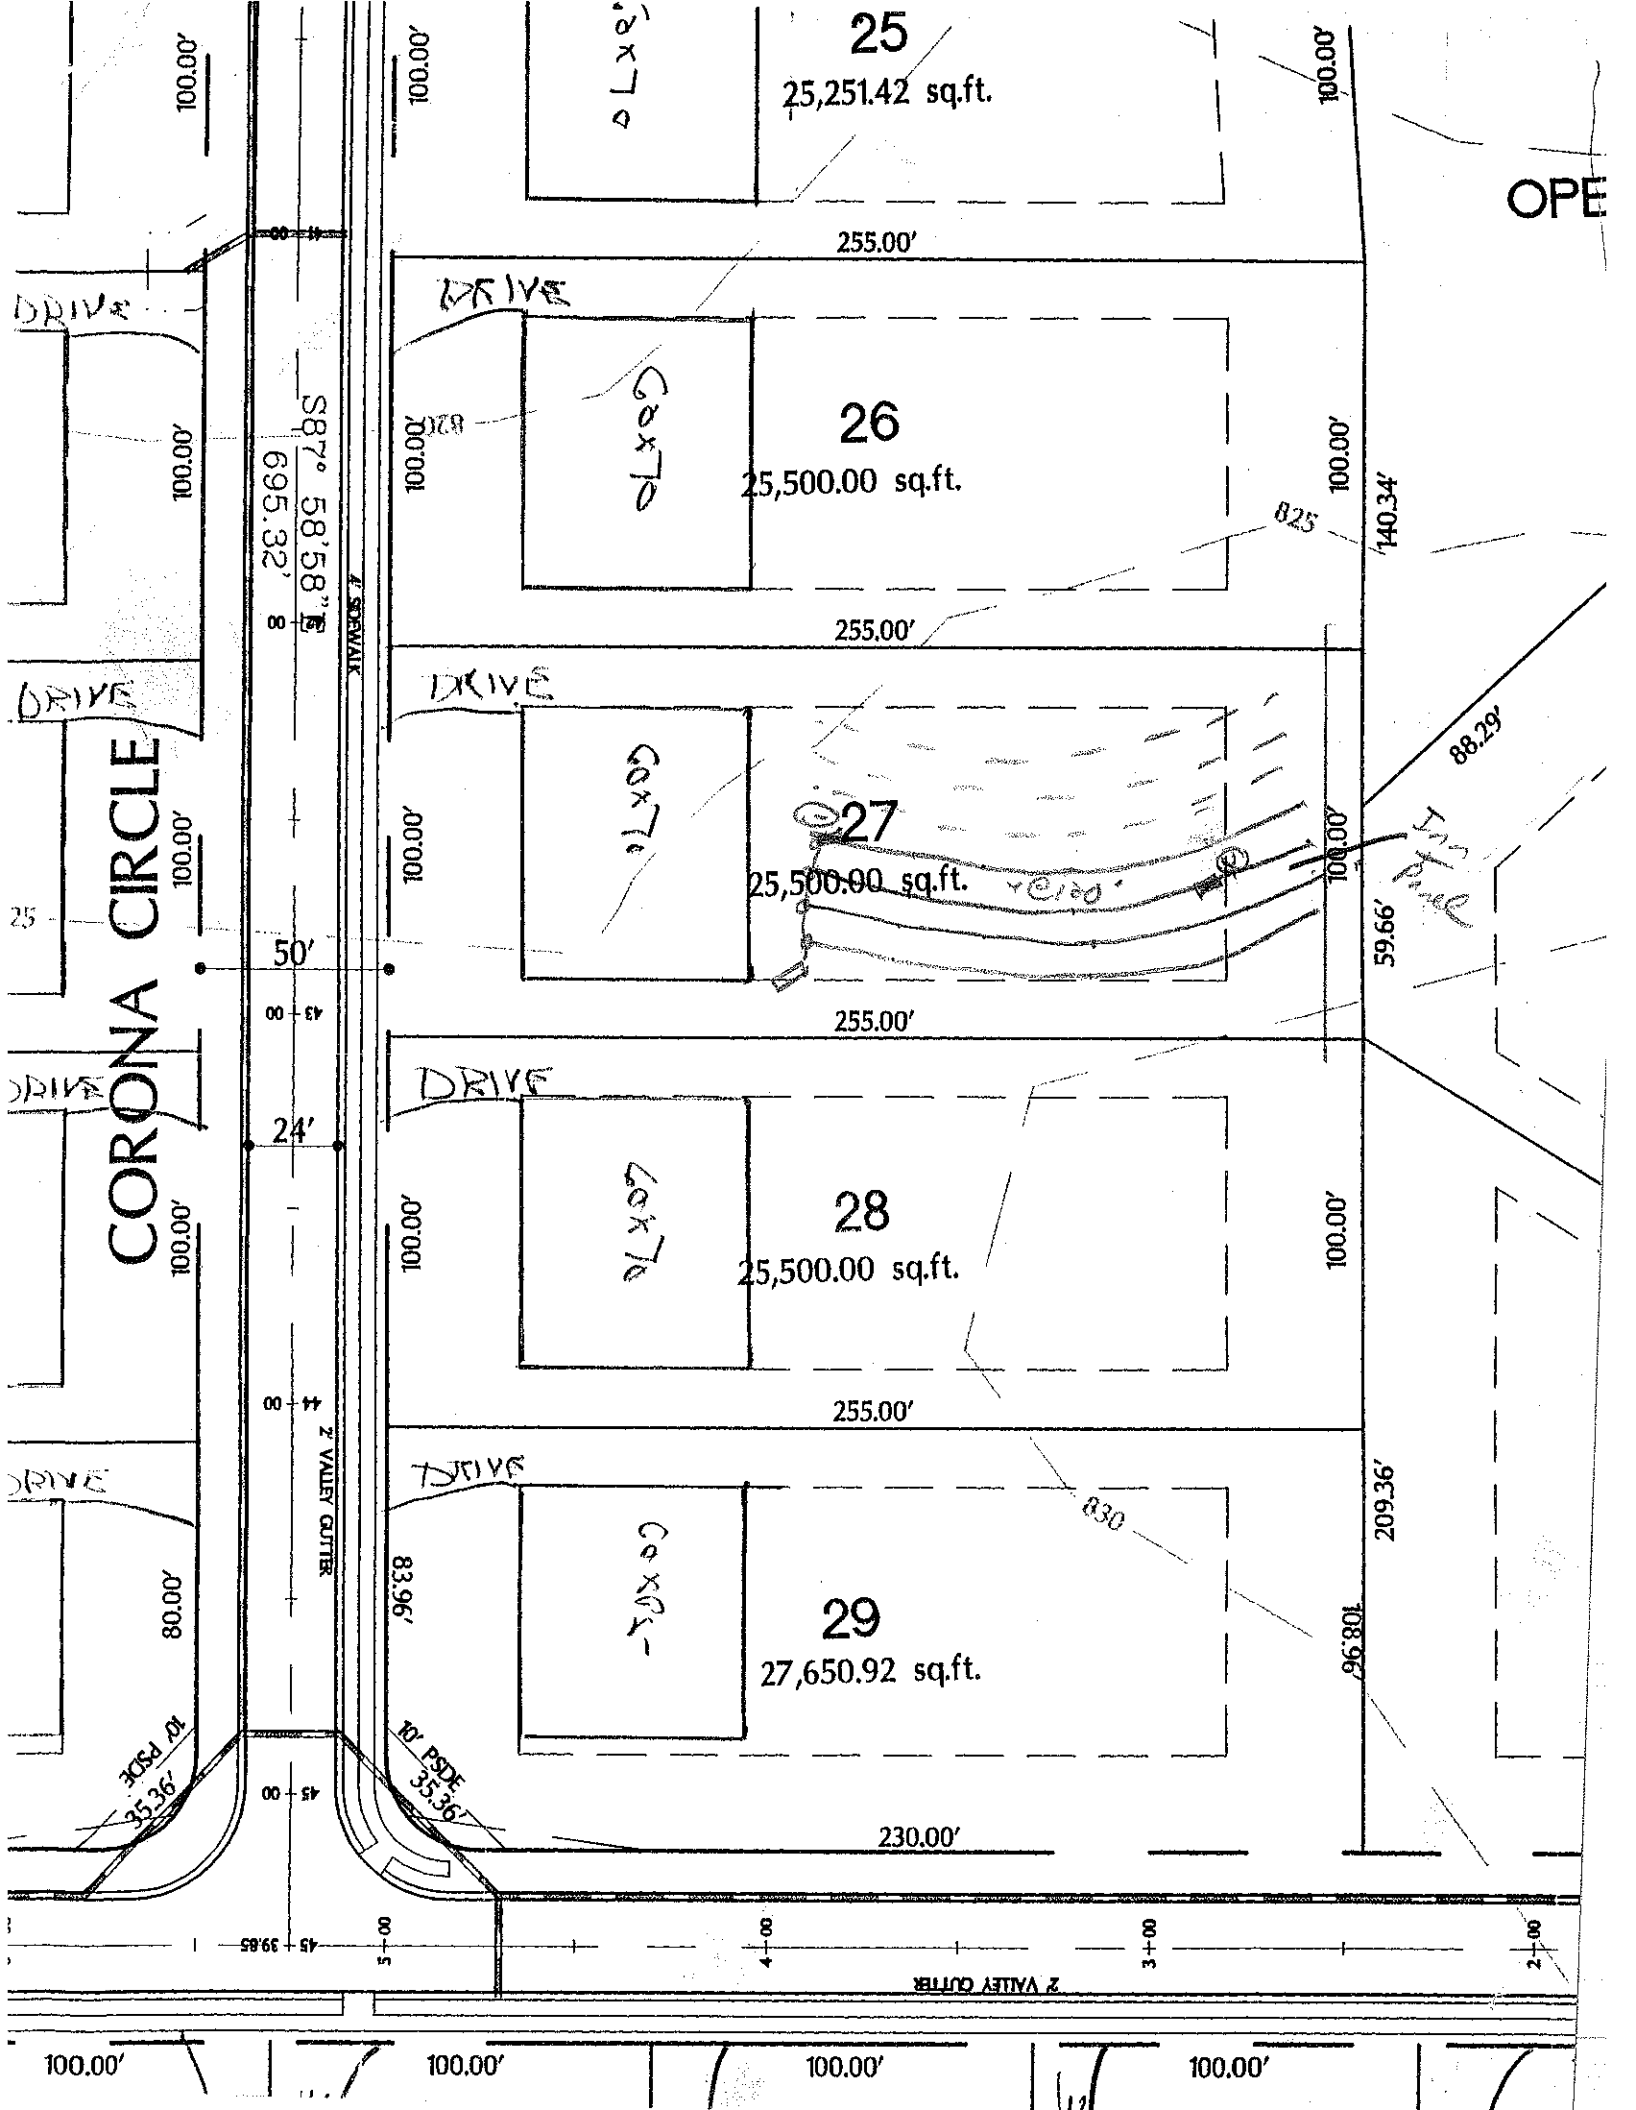
PROFILE #	.1940 LAND-SCAPE POSITION/ SLOPE %	HORI-ZON DEPTH (IN.)	SOIL MORPHOLOGY (.1941) .1941 STRUCTURE/ TEXTURE	SOIL MORPHOLOGY (.1941) .1941 CONSISTENCE/ MINERALOGY	OTHER PROFILE FACTORS .1942 SOIL WETNESS/ COLOR	OTHER PROFILE FACTORS .1943 SOIL DEPTH	OTHER PROFILE FACTORS .1956 SAPRO CLASS	OTHER PROFILE FACTORS .1944 RESTR HORIZ	PROFILE CLASS & LTAR
1		0-12	RSSiL	wsmfsbr fri sssp					PS 1.5
		12-34	YRC	wsbk fri sp					
		34-58	R4iL	mwsbk fri sssp	+ common SAP				
2		0-8	ASiL	GR fri sssp					PS 1.25
		8-57	RL	PNK/RDBR fri sp -	common SAP Sl-S many & YES				
3									
4									

DESCRIPTION	INITIAL SYSTEM	REPAIR SYSTEM
Available Space (.1945)		
System Type(s)		
Site LTAR		

OTHER FACTORS (.1946): _____
SITE CLASSIFICATION (.1948): _____

EVALUATED BY: _____
OTHER(S) PRESENT: _____

COMMENTS: _____


25
25,251.42 sq.ft.
26
25,500.00 sq.ft.
27
25,500.00 sq.ft.
28
25,500.00 sq.ft.
29
27,650.92 sq.ft.
CORONA CIRCLE
DRIVE
S87° 58'58"E
695.32'
4' SIDEWALK
2' VALLEY GUTTER
10' PSDE
35.36'
255.00'
230.00'
100.00'
140.34'
88.29'
59.66'
209.36'
108.96'
83.96'
80.00'
50'
24'
825
830