ON-SITE WASTEWATER SECTION

PROPERTY ID #: _____
COUNTY: _____

SOIL/SITE EVALUATION
for ON-SITE WASTEWATER SYSTEM

OWNER: _____ APPLICATION DATE _____
ADDRESS: _____
PROPOSED FACILITY: _____ PROPOSED DESIGN FLOW (.1949): _____ DATE EVALUATED: _____
LOCATION OF SITE: lot 28 Sundown PROPERTY SIZE: _____
WATER SUPPLY: ☐ Private ☐ Public ☐ Well ☐ Spring ☐ Other _____ PROPERTY RECORDED: _____
EVALUATION METHOD: ☐ Auger Boring ☐ Pit ☐ Cut
TYPE OF WASTEWATER: ☐ Sewage ☐ Industrial Process ☐ Mixed

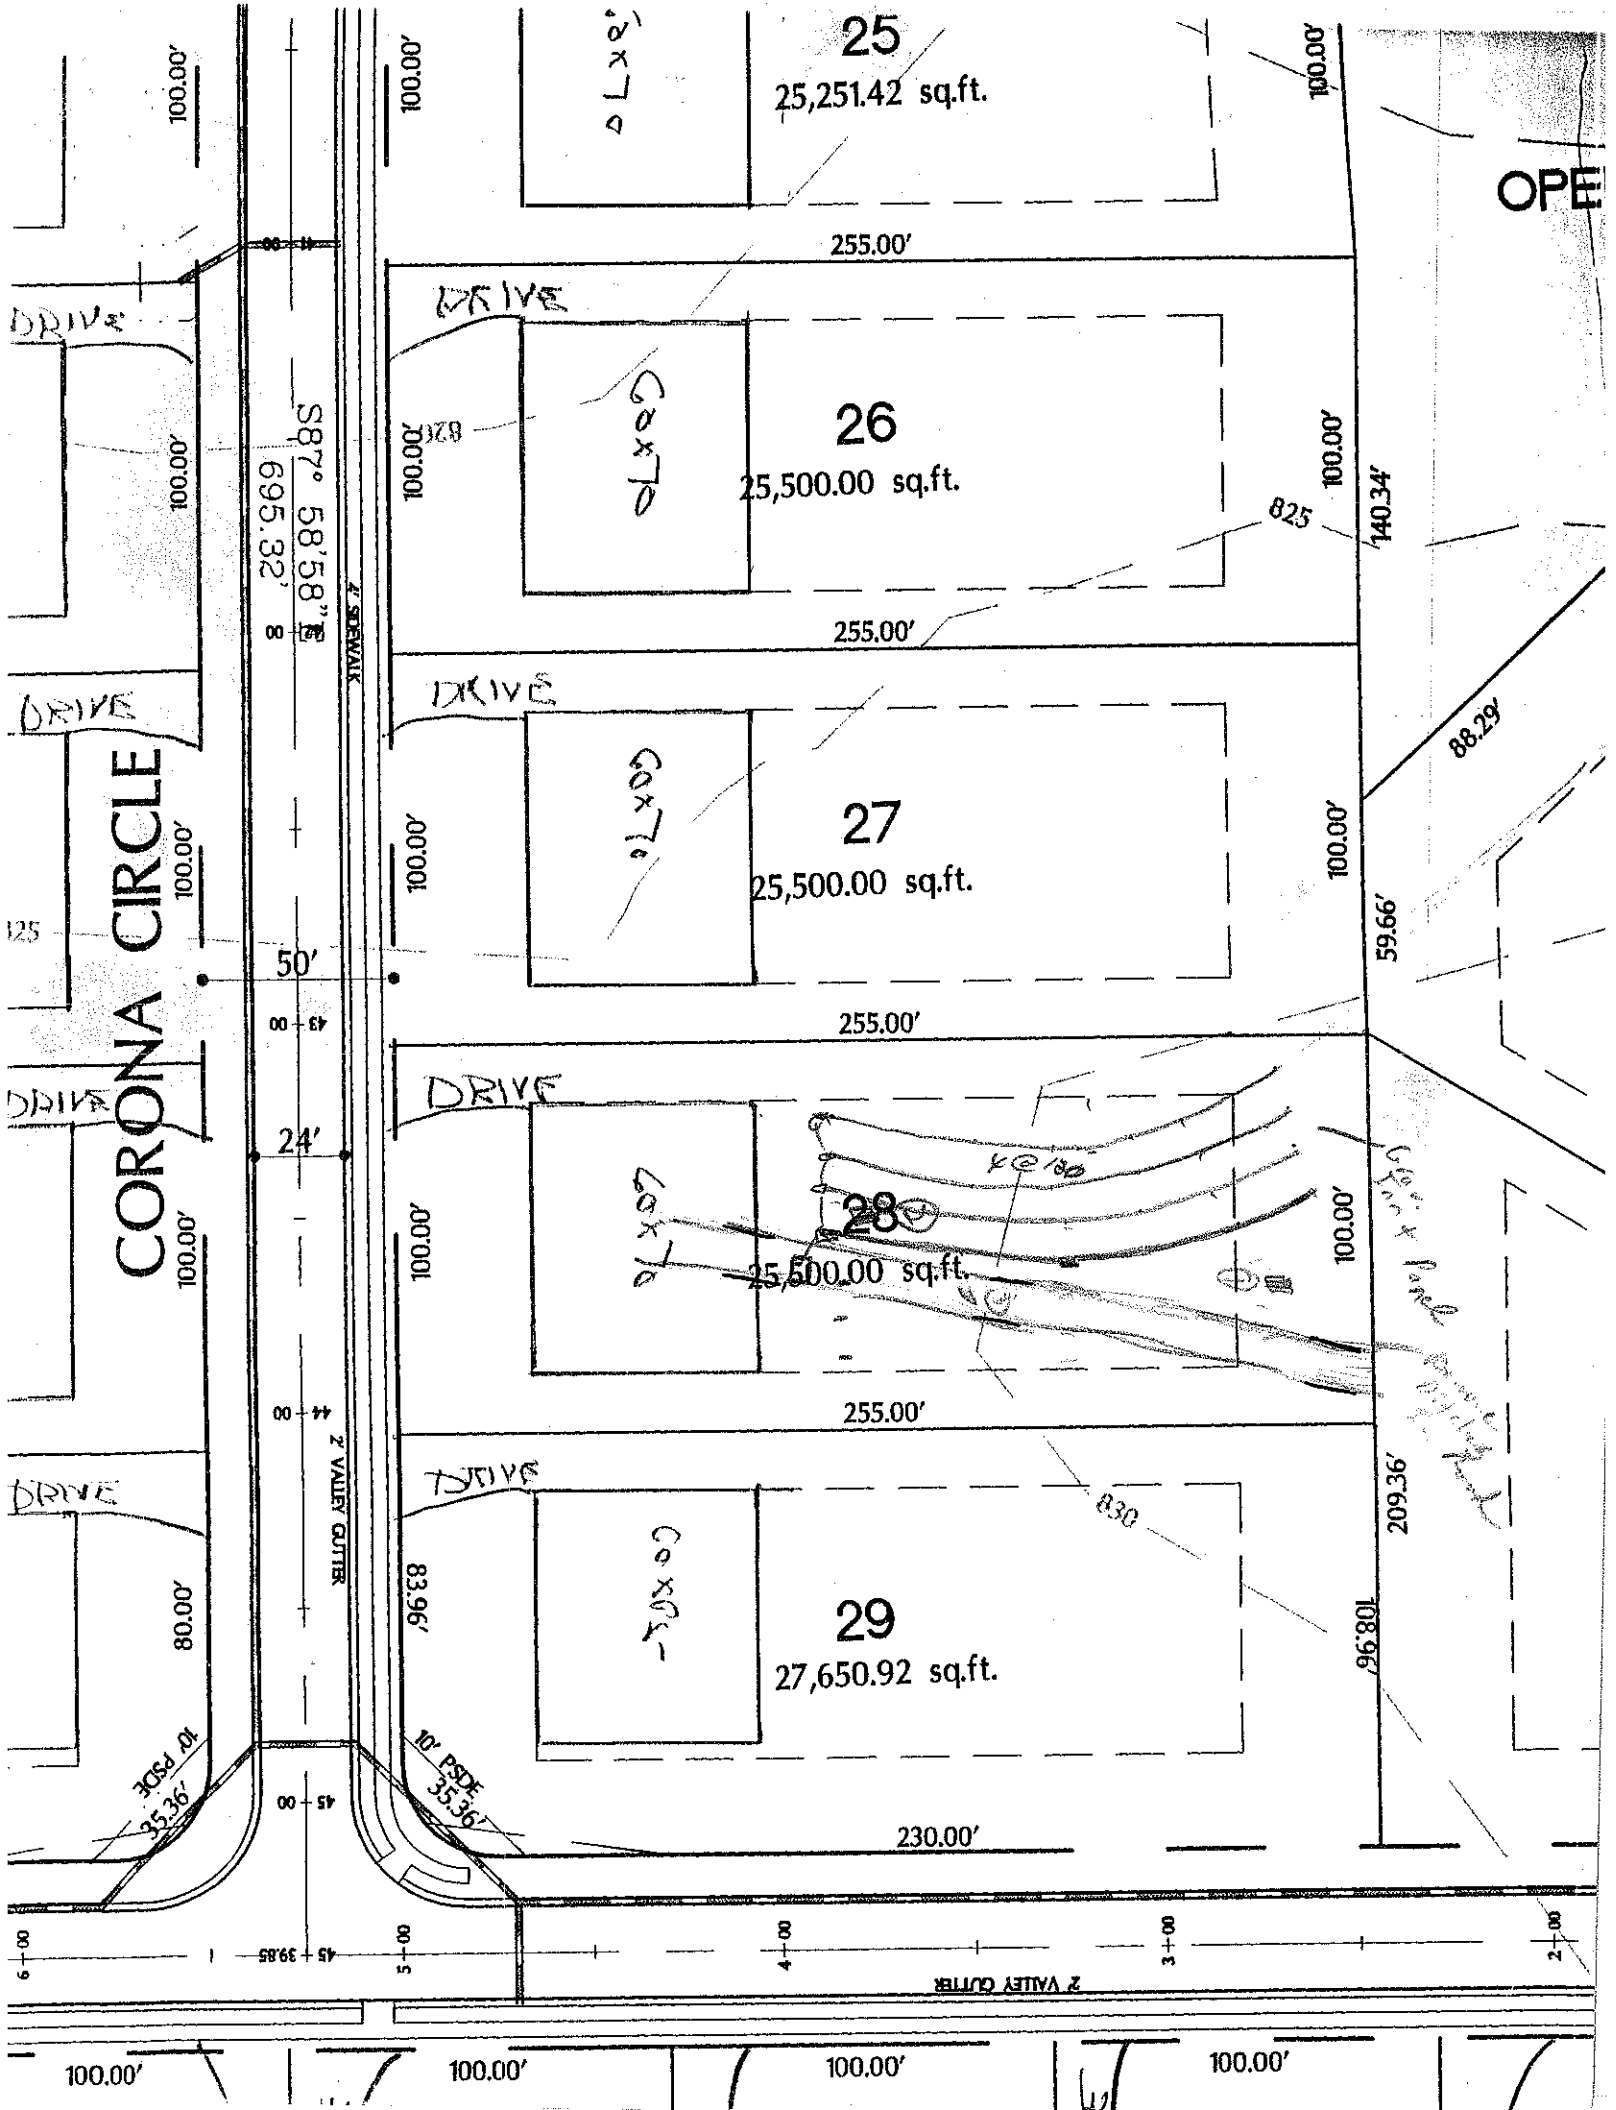
PROFILE #	.1940 LAND-SCAPE POSITION/ SLOPE %	HORI-ZON DEPTH (IN.)	SOIL MORPHOLOGY (.1941) .1941 STRUCTURE/ TEXTURE	SOIL MORPHOLOGY (.1941) .1941 CONSISTENCE/ MINERALOGY	OTHER PROFILE FACTORS .1942 SOIL WETNESS/ COLOR	.1943 SOIL DEPTH	.1956 SAPRO CLASS	.1944 RESTR HORIZ	PROFILE CLASS & LTAR
1		0-10	BSiL WSBK	fr; SSSP	common fine mang conc				PS .25
		10-25	RC WFSBK	fi; SP					
		25-51	YRC MWSBK	fi; SS SP					
2		0-12	BSiL WSBK	fi; SSSP	common	One of mang.			PS .25
		12-52	RBC MWSBK	fi; SSSP					
3		0-10"	Compacted SA/Gravel						PS .25
		10-14	RBSiL WSBK	fi; SSSP					
		14-50	YRC MWSBK	fi; SP	for YB				
4									

DESCRIPTION	INITIAL SYSTEM	REPAIR SYSTEM
Available Space (.1945)		
System Type(s)		
Site LTAR		

OTHER FACTORS (.1946): _____
SITE CLASSIFICATION (.1948): _____

EVALUATED BY: _____
OTHER(S) PRESENT: _____

COMMENTS: _____


25
25,251.42 sq.ft.
26
25,500.00 sq.ft.
27
25,500.00 sq.ft.
28
25,500.00 sq.ft.
29
27,650.92 sq.ft.
CORONA CIRCLE
DRIVE
255.00'
100.00'
140.34'
88.29'
59.66'
209.36'
108.96'
83.96'
80.00'
230.00'
S87° 58'58"W
695.32'
50'
24'
2' SIDEWALK
2' VALLEY GUTTER
10' PSDE
35.36'
39.85'
825
830