2004

IREDELL COUNTY HEALTH DEPARTMENT

IMPROVEMENT PERMIT AND CERTIFICATE OF COMPLETION / OPERATIONS PERMIT

OWNER OR CONTRACTOR: Pat Broyles   DATE: Feb 12, '93   PERMIT NO. ______

PHONE: Business ______ Home ______

LOCATION: 1109 TURN ON PONDEROSA TL ON 1st Loop 1st house on left (1604 Ponderosa Circle)

S.R. No. ______

SUBDIVISION NAME: Bonanza   LOT NO. 39   SECTION OR BLOCK NO. ______

House ☑ Mobile Home ☐ Business ☐ Other: Repair

No. Bedrooms: 3 No. Bathrooms: 2

Garbage Disposal Unit: Yes ☐ No ☑

Auto. Dishwasher: Yes ☑ No ☐

Auto. Wash. Machine: Yes ☑ No ☐

Lot Area: Existing

Soil Characteristics: clay


Application Rate: ~.3 gal/ft²/day

Topography: ~4% - 8%

Depth to Water Table: > 4'

Rock or other impervious formations: NONE KNOWN

______ Basement with Plumbing ______ Basement without Plumbing ✓ No Basement ✓ Crawl Space

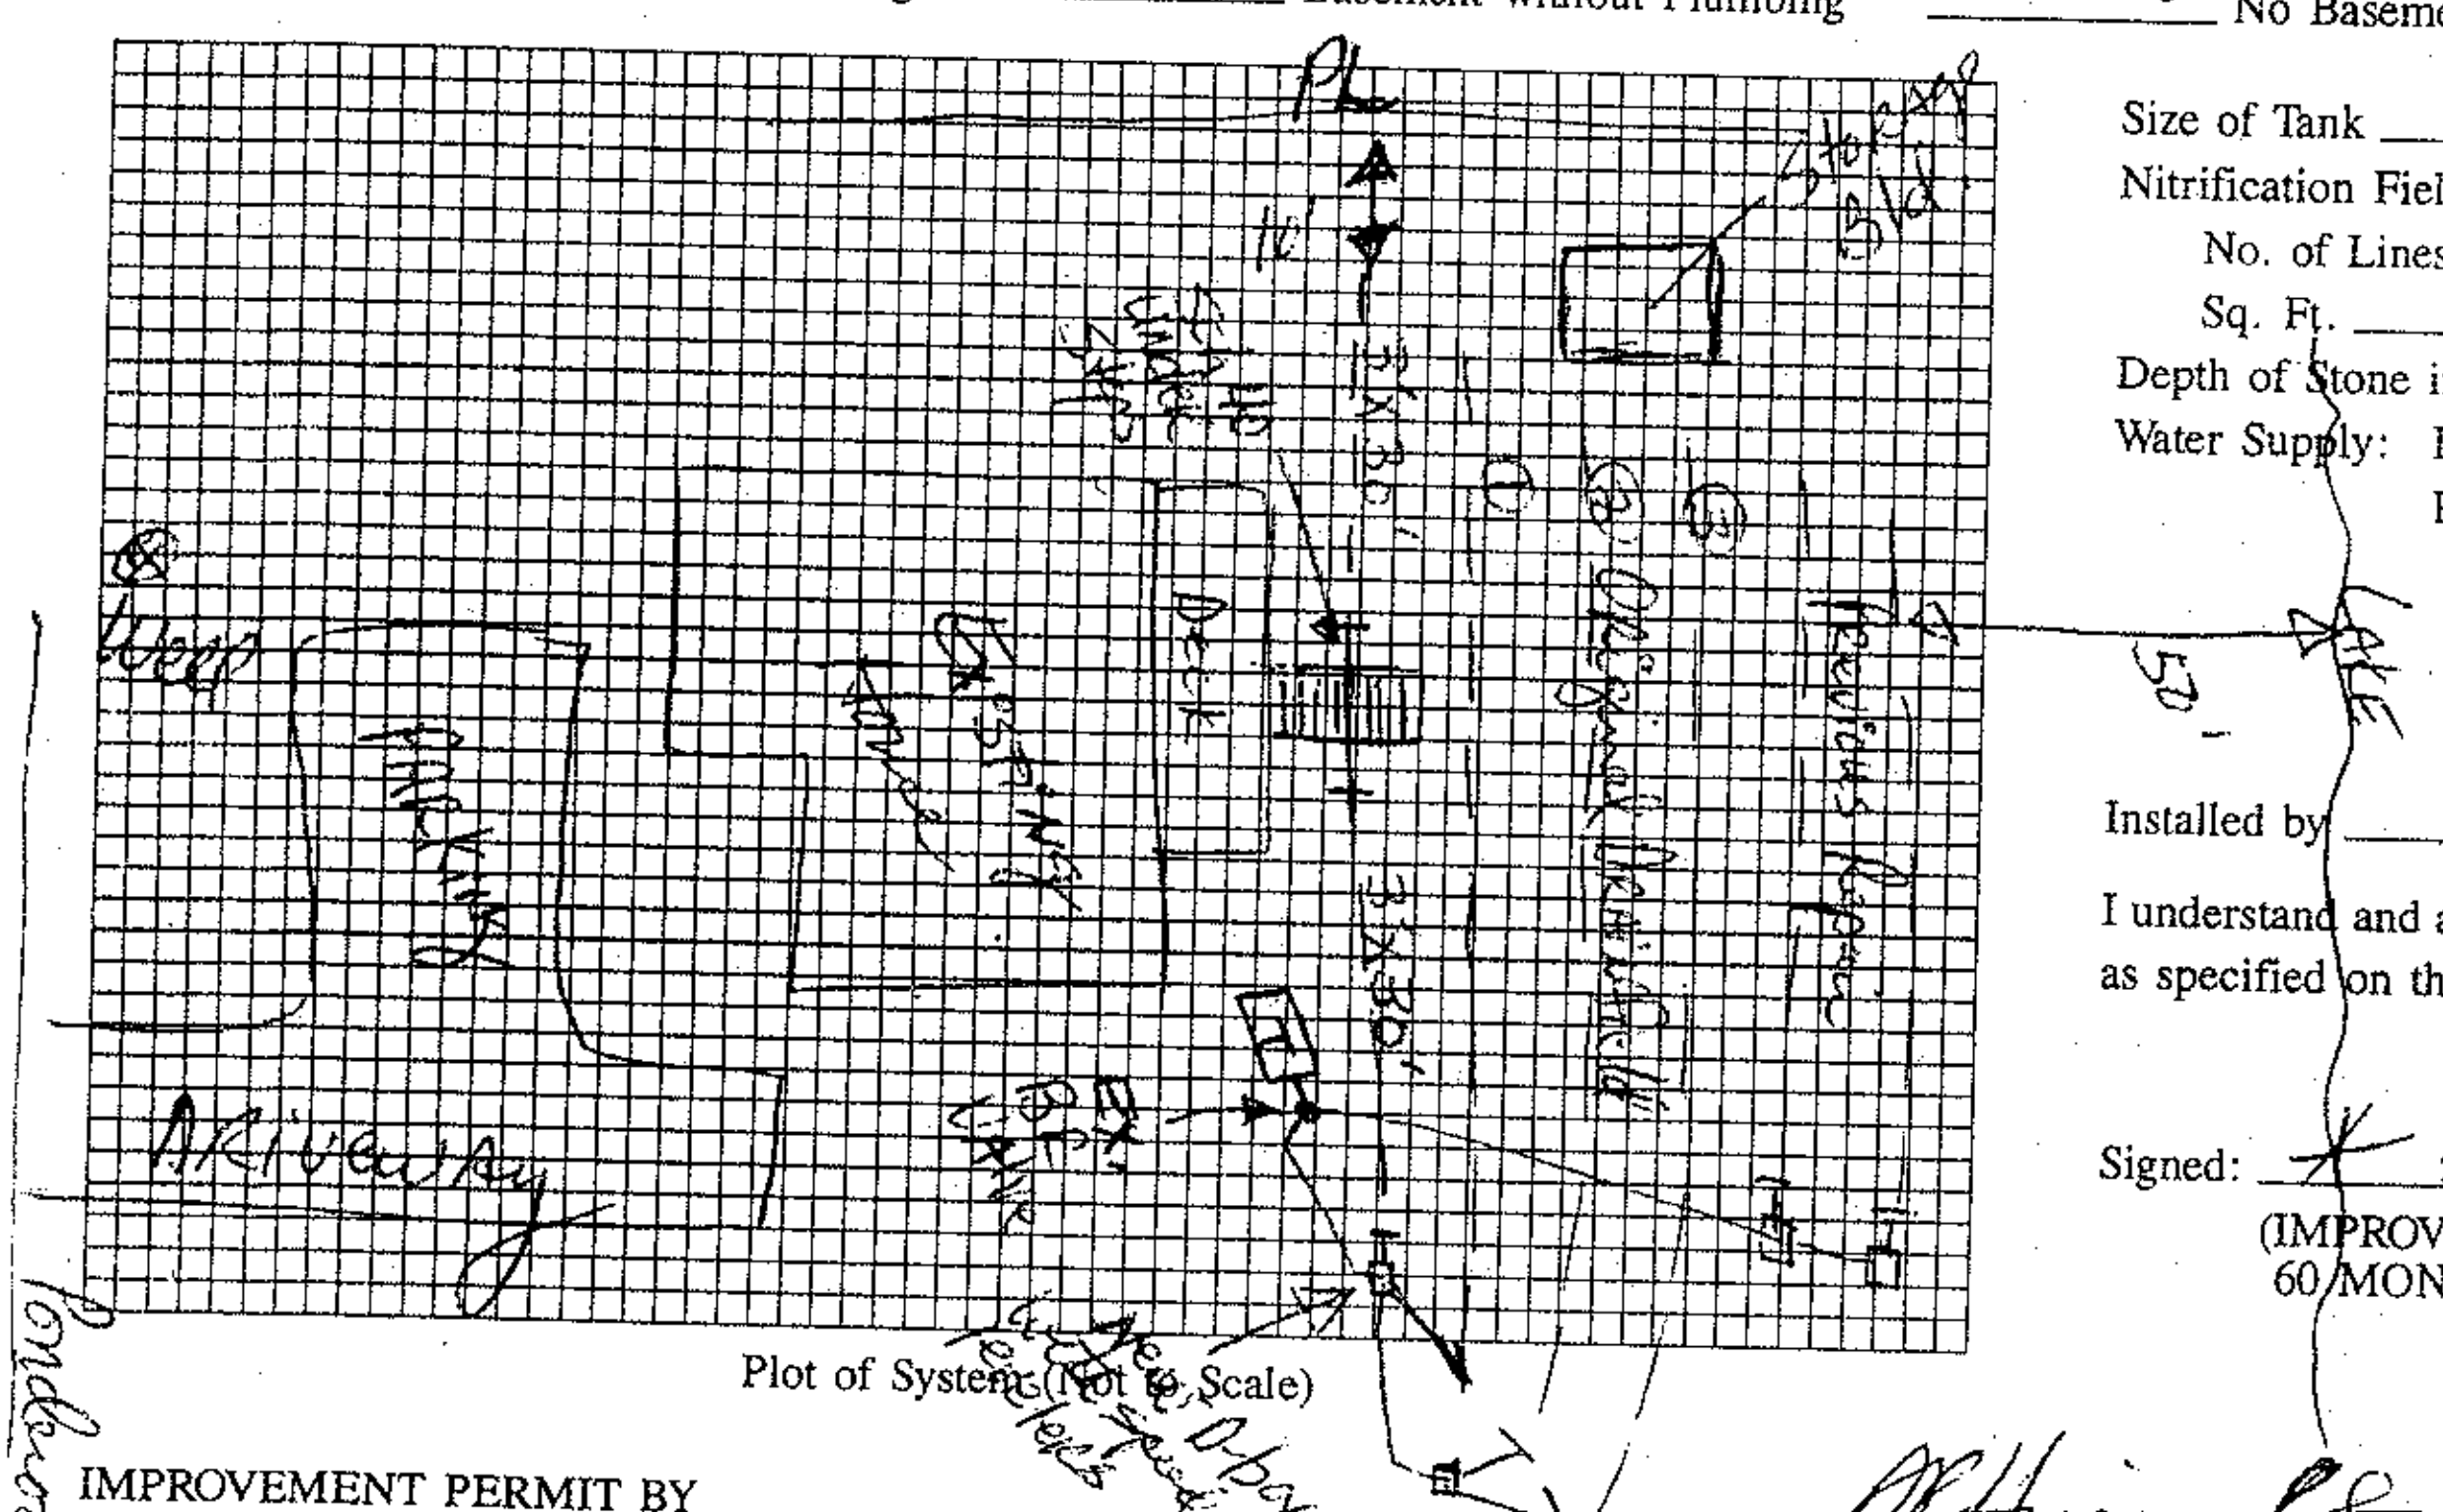

Plot of System (Not to Scale)

Size of Tank: Existing Gals.

Nitrification Field:

No. of Lines: 1

Sq. Ft.: 180 Linear Ft.: ~60'

Depth of Stone in Lines: 24"

Water Supply: Individual ☑ Public ☐

Installed by ______

I understand and agree to install a septic tank system as specified on this Improvement Permit.

Signed: Floyd Moser

(IMPROVEMENT PERMIT IS VALID FOR 60 MONTHS FROM DATE OF ISSUE.)

IMPROVEMENT PERMIT BY: DL Hinson, RS

COMMENTS: Disconnect upper original line ① from original D-box and feed it out of New D-box that will also feed new repair line. Gutter drains and surface drainage to be changed as specified in letter of Feb-3, '93

CERTIFICATE OF COMPLETION BY: DL Hinson, RS   DATE: 2/25/93

EXISTING SYSTEM CHECKED BY ______   DATE ______

CONSTRUCTION MUST COMPLY WITH ALL OTHER APPLICABLE STATE AND LOCAL REGULATIONS

Permit is VOID if any unauthorized changes are made in installation of system, and/or if any unapproved changes are made to the site, and/or if any false information is supplied toward securing Improvement Permit.

Health Dept. Copy: White Inspection Dept. Copy: Yellow Sanitarian's Copy: Pink Owner's Copy: Gold

2/19/93 DRAINfield & New D-box installed DLH

2/25/93 Gutter Drains installed DLH