2:004

4646-32-1835

IREDELL COUNTY HEALTH DEPARTMENT

IMPROVEMENT PERMIT AND CERTIFICATE OF COMPLETION / OPERATIONS PERMIT

OWNER OR CONTRACTOR Pat Broyles

PHONE: Business ______ Home ______ DATE Feb 12, '93 PERMIT NO. ______

LOCATION 1109 TURN ON PONDEROSA TL ON 1st Loop 1st house on left (1604 Ponderosa Circle)

SUBDIVISION NAME Bonanza S.R. No. ______

LOT NO. 39 SECTION OR BLOCK NO. ______

House ☑ Mobile Home ☐ Business ☐ Other Repair

No. Bedrooms 3 No. Bathrooms 2

Garbage Disposal Unit Yes ☐ No ☑

Auto. Dishwasher Yes ☑ No ☐

Auto. Wash. Machine Yes ☑ No ☐

Lot Area Existing

Soil Characteristics clay


Application Rate ~.3 gal/ft²/day

Topography ~4% - 8%

Depth to Water Table ~4'

Rock or other impervious formations NONE KNOWN

______ Basement with Plumbing ______ Basement without Plumbing ✓ No Basement ✓ Crawl Space

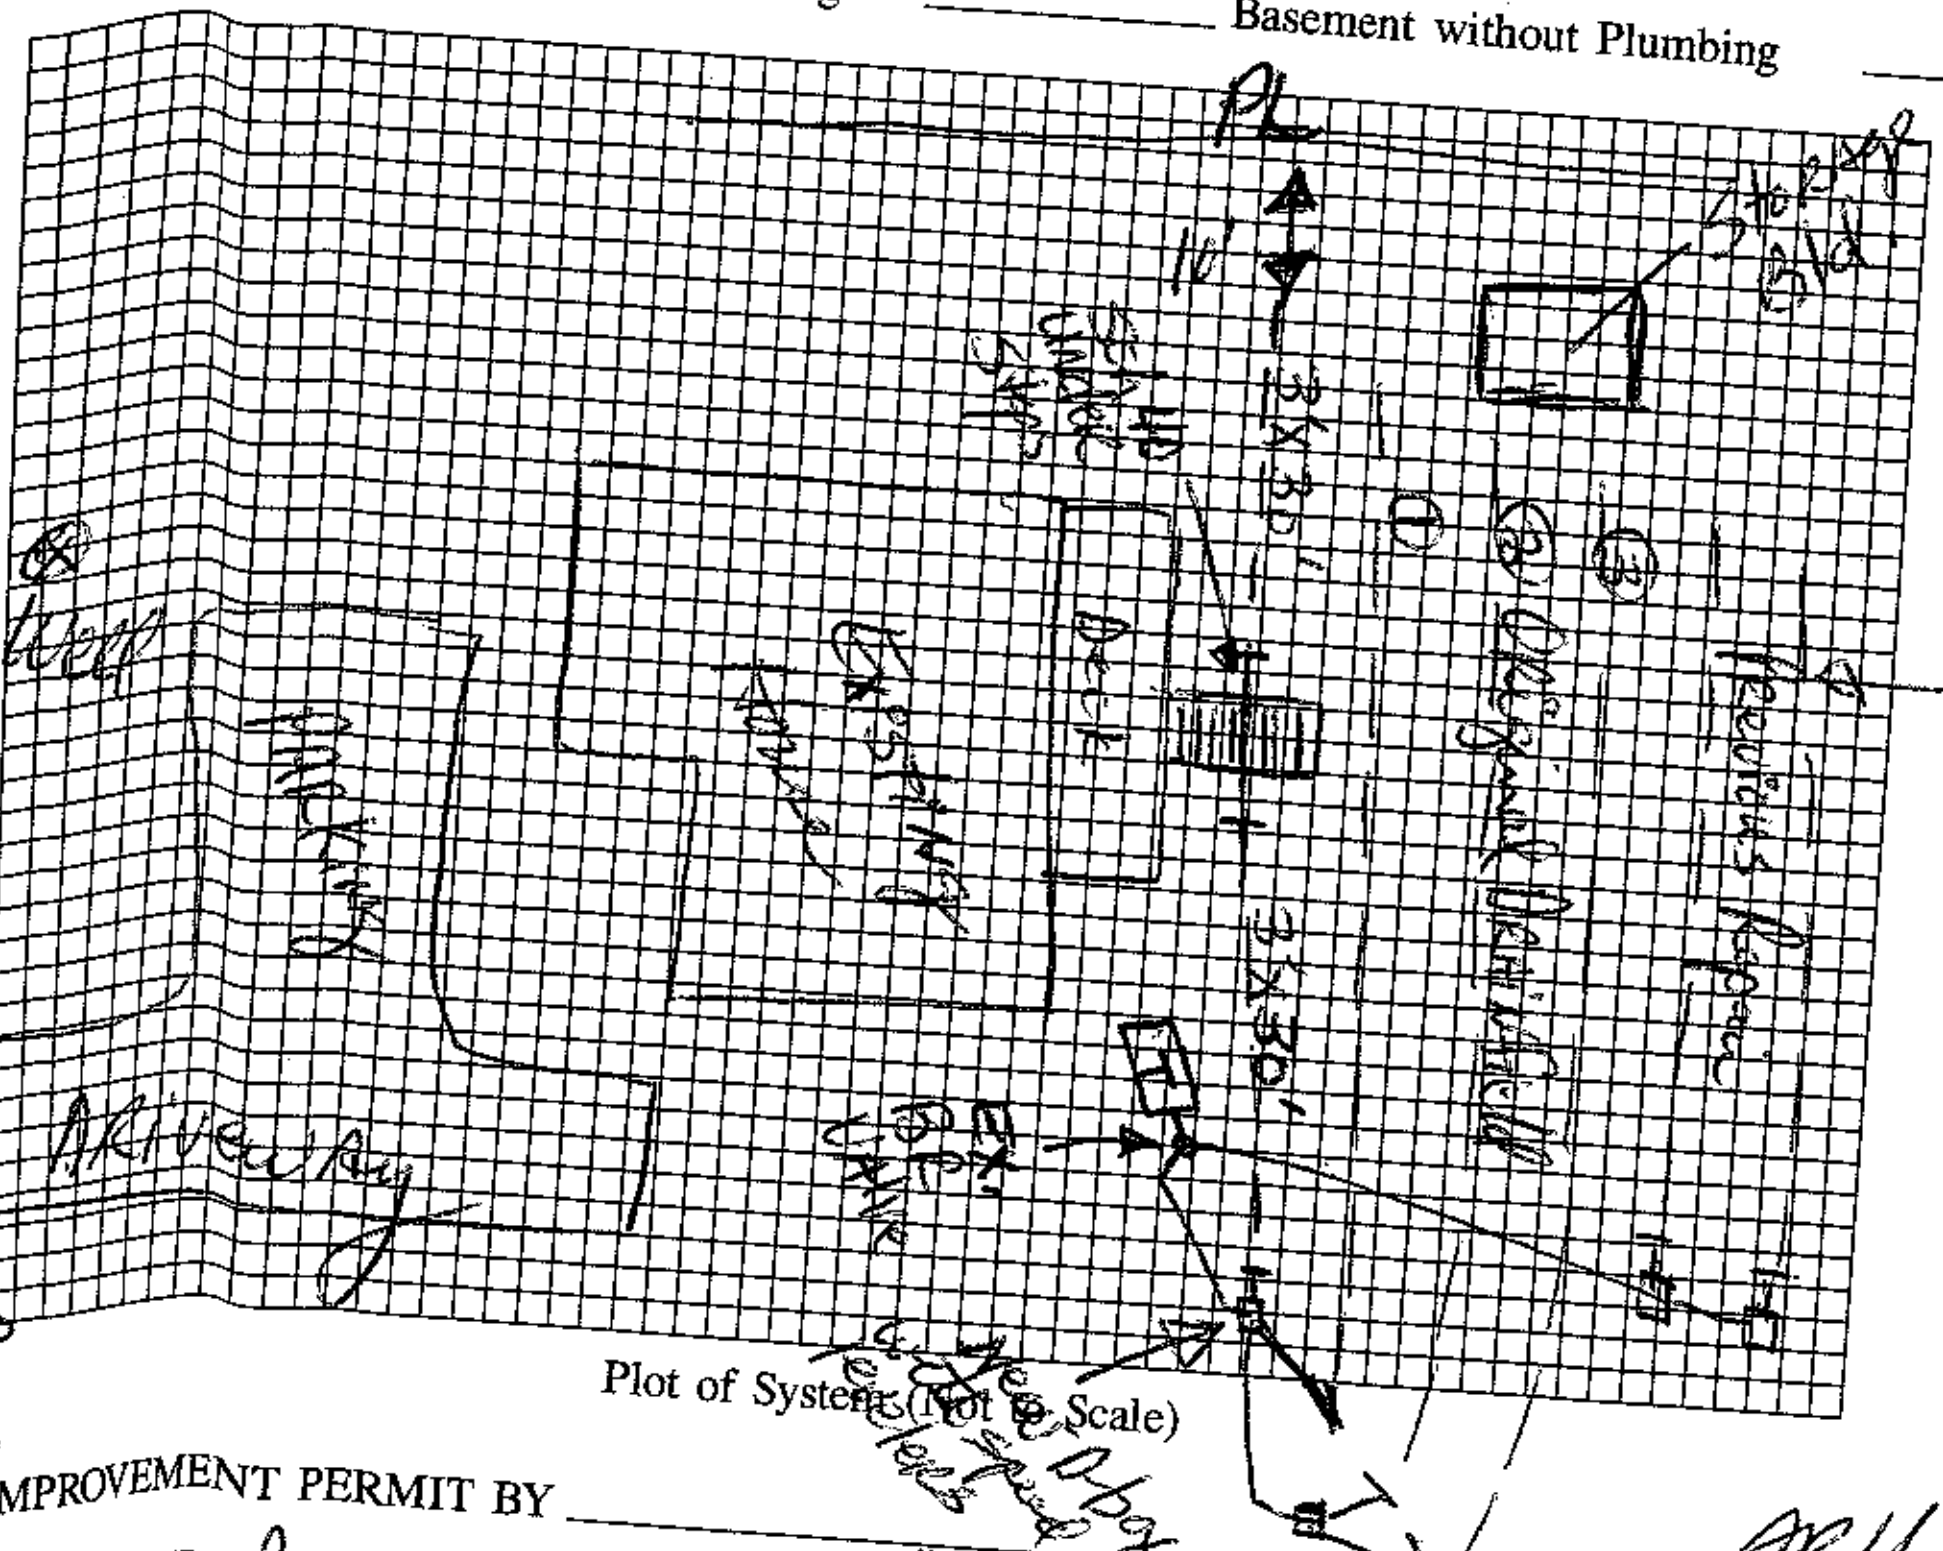

Plot of System (Not to Scale)

Size of Tank Existing Gals.

Nitrification Field:

No. of Lines 1

Sq. Ft. 180 Linear Ft. ~60'

Depth of Stone in Lines 24"

Water Supply: Individual ☑ Public ☐

Installed by ______

I understand and agree to install a septic tank system as specified on this Improvement Permit.

Signed: X Floyd Moose

(IMPROVEMENT PERMIT IS VALID FOR 60 MONTHS FROM DATE OF ISSUE.)

IMPROVEMENT PERMIT BY DRHinson, RS

COMMENTS Disconnect upper original line ① from original D-box and feed it out of New D-box that will also feed new repair line. Gutter drains and surface drainage to be changed as specified in letter of Feb 3, '93

CERTIFICATE OF COMPLETION BY DRHinson, RS DATE 2/25/93

EXISTING SYSTEM CHECKED BY ______ DATE ______

CONSTRUCTION MUST COMPLY WITH ALL OTHER APPLICABLE STATE AND LOCAL REGULATIONS

Permit is VOID if any unauthorized changes are made in installation of system, and/or if any unapproved changes are made to the site, and/or if any information is supplied toward securing Improvement Permit.

Health Dept. Copy: White Inspection Dept. Copy: Yellow Sanitarian's Copy: Pink Owner's Copy: Gold

2/19/93 DRAINField & New D-box installed DRH

2/25/93 Gutter ...