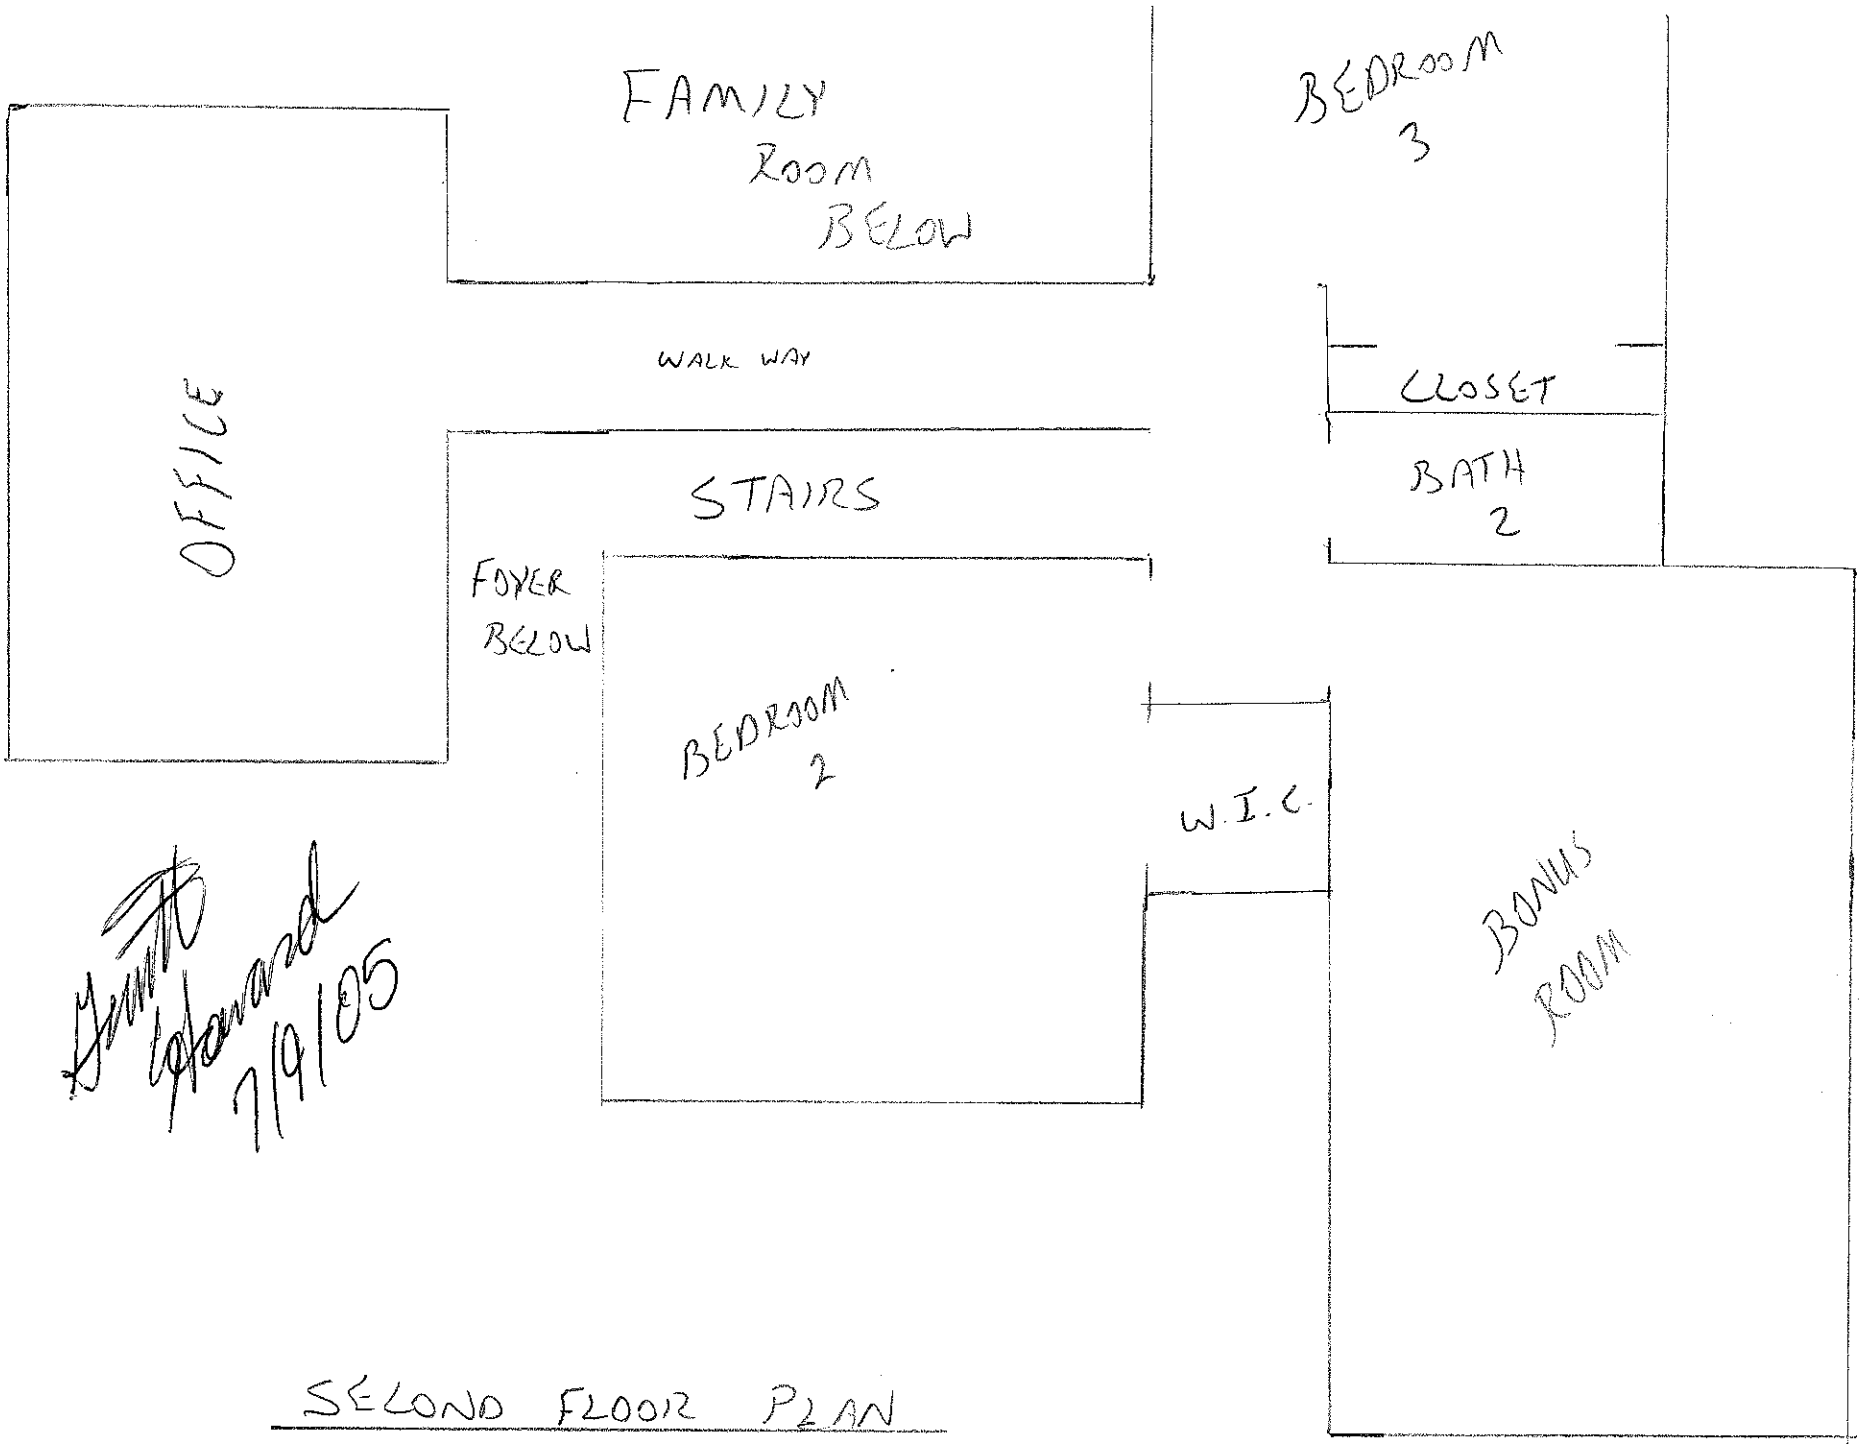


Grant Howard
7/9/05

SECOND FLOOR PLAN