
MANIFOLD & LATERAL DETAIL

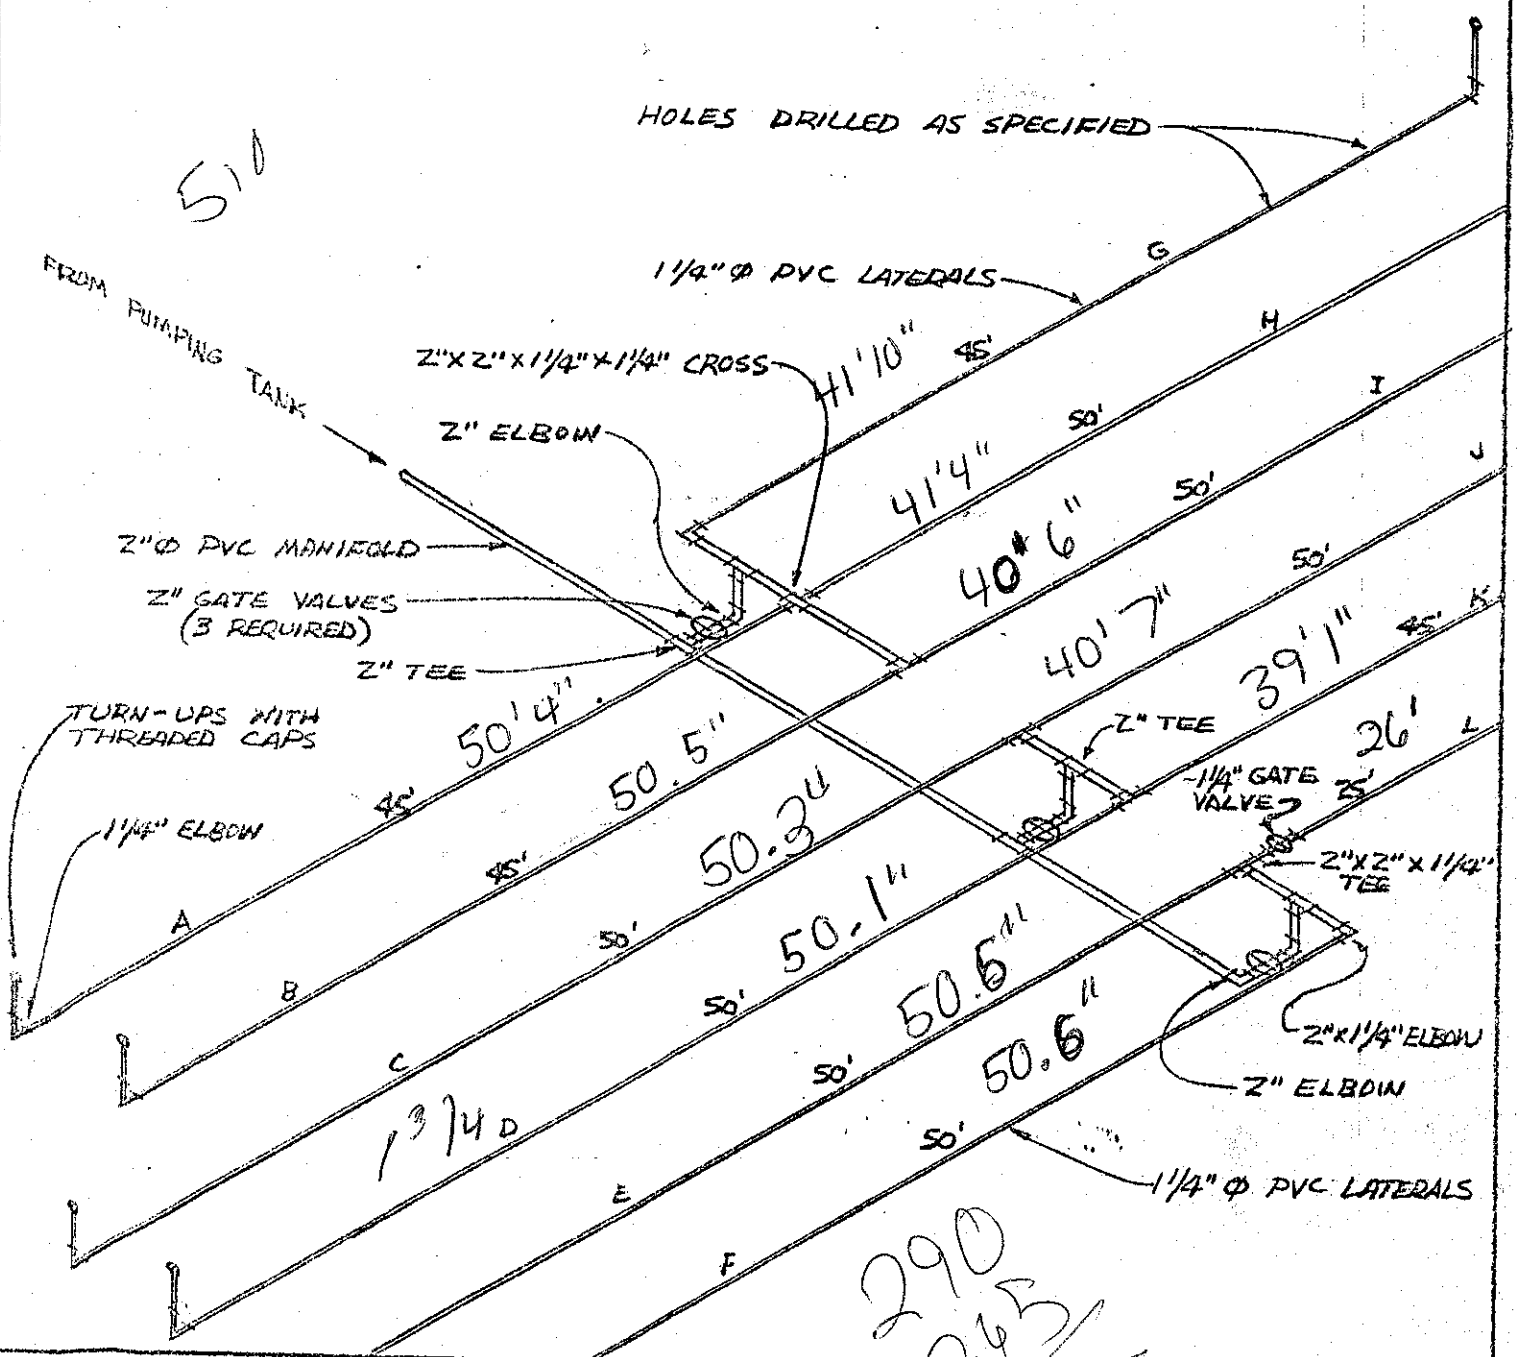

SCHEMATIC OF LOW PRESSURE WASTEWATER DISTRIBUTION SYSTEM

PREPARED BY DAVID A. ROBERTS, P. E. OF LANDIS, N. C.

No Scale

JUN 08 1984

6-13-84

NORTH CAROLINA PROFESSIONAL SEAL 6271 ENGINEER DAVID ARTHUR ROBERTS

David A. Roberts