4646364822

IREDELL COUNTY HEALTH DEPARTMENT

(SEPTIC TANK) IMPROVEMENTS PERMIT AND CERTIFICATE OF COMPLETION
(Ground Absorption Sewage Disposal System -- G. S. Chapter 130-Article 13C)

OWNER OR CONTRACTOR C. W. Brewer, Jr. DATE 5-3-85 PERMIT NO. 187

PHONE: Business ______ Home ______

LOCATION 109 TR 1190 TR 1290 TR Woodland Place Allendale R ______ S. R. No. ______

SUBDIVISION NAME Idlewood Harbor LOT NO. 98 SECTION OR BLOCK NO. ______

House (X) Mobile Home ( ) Business ( ) Other ______

No. Bedrooms 3 No. Bathrooms 2

Garbage Disposal Unit Yes ( ) No (X)

Auto. Dishwasher Yes (X) No ( )

Auto. Wash. Machine Yes (X) No ( )

Site Suitable Yes (X) No ( )

Lot Area 20,000 Ft²

Character & Porosity of Soil Clay


Percolation Rate 0.5 gpd/ft²/day

Topography 2-8%

Depth to Water Table 4' +

Rock or other impervious formations NONE obs.

______ Basement with Plumbing ______ Basement without Plumbing X No Basement

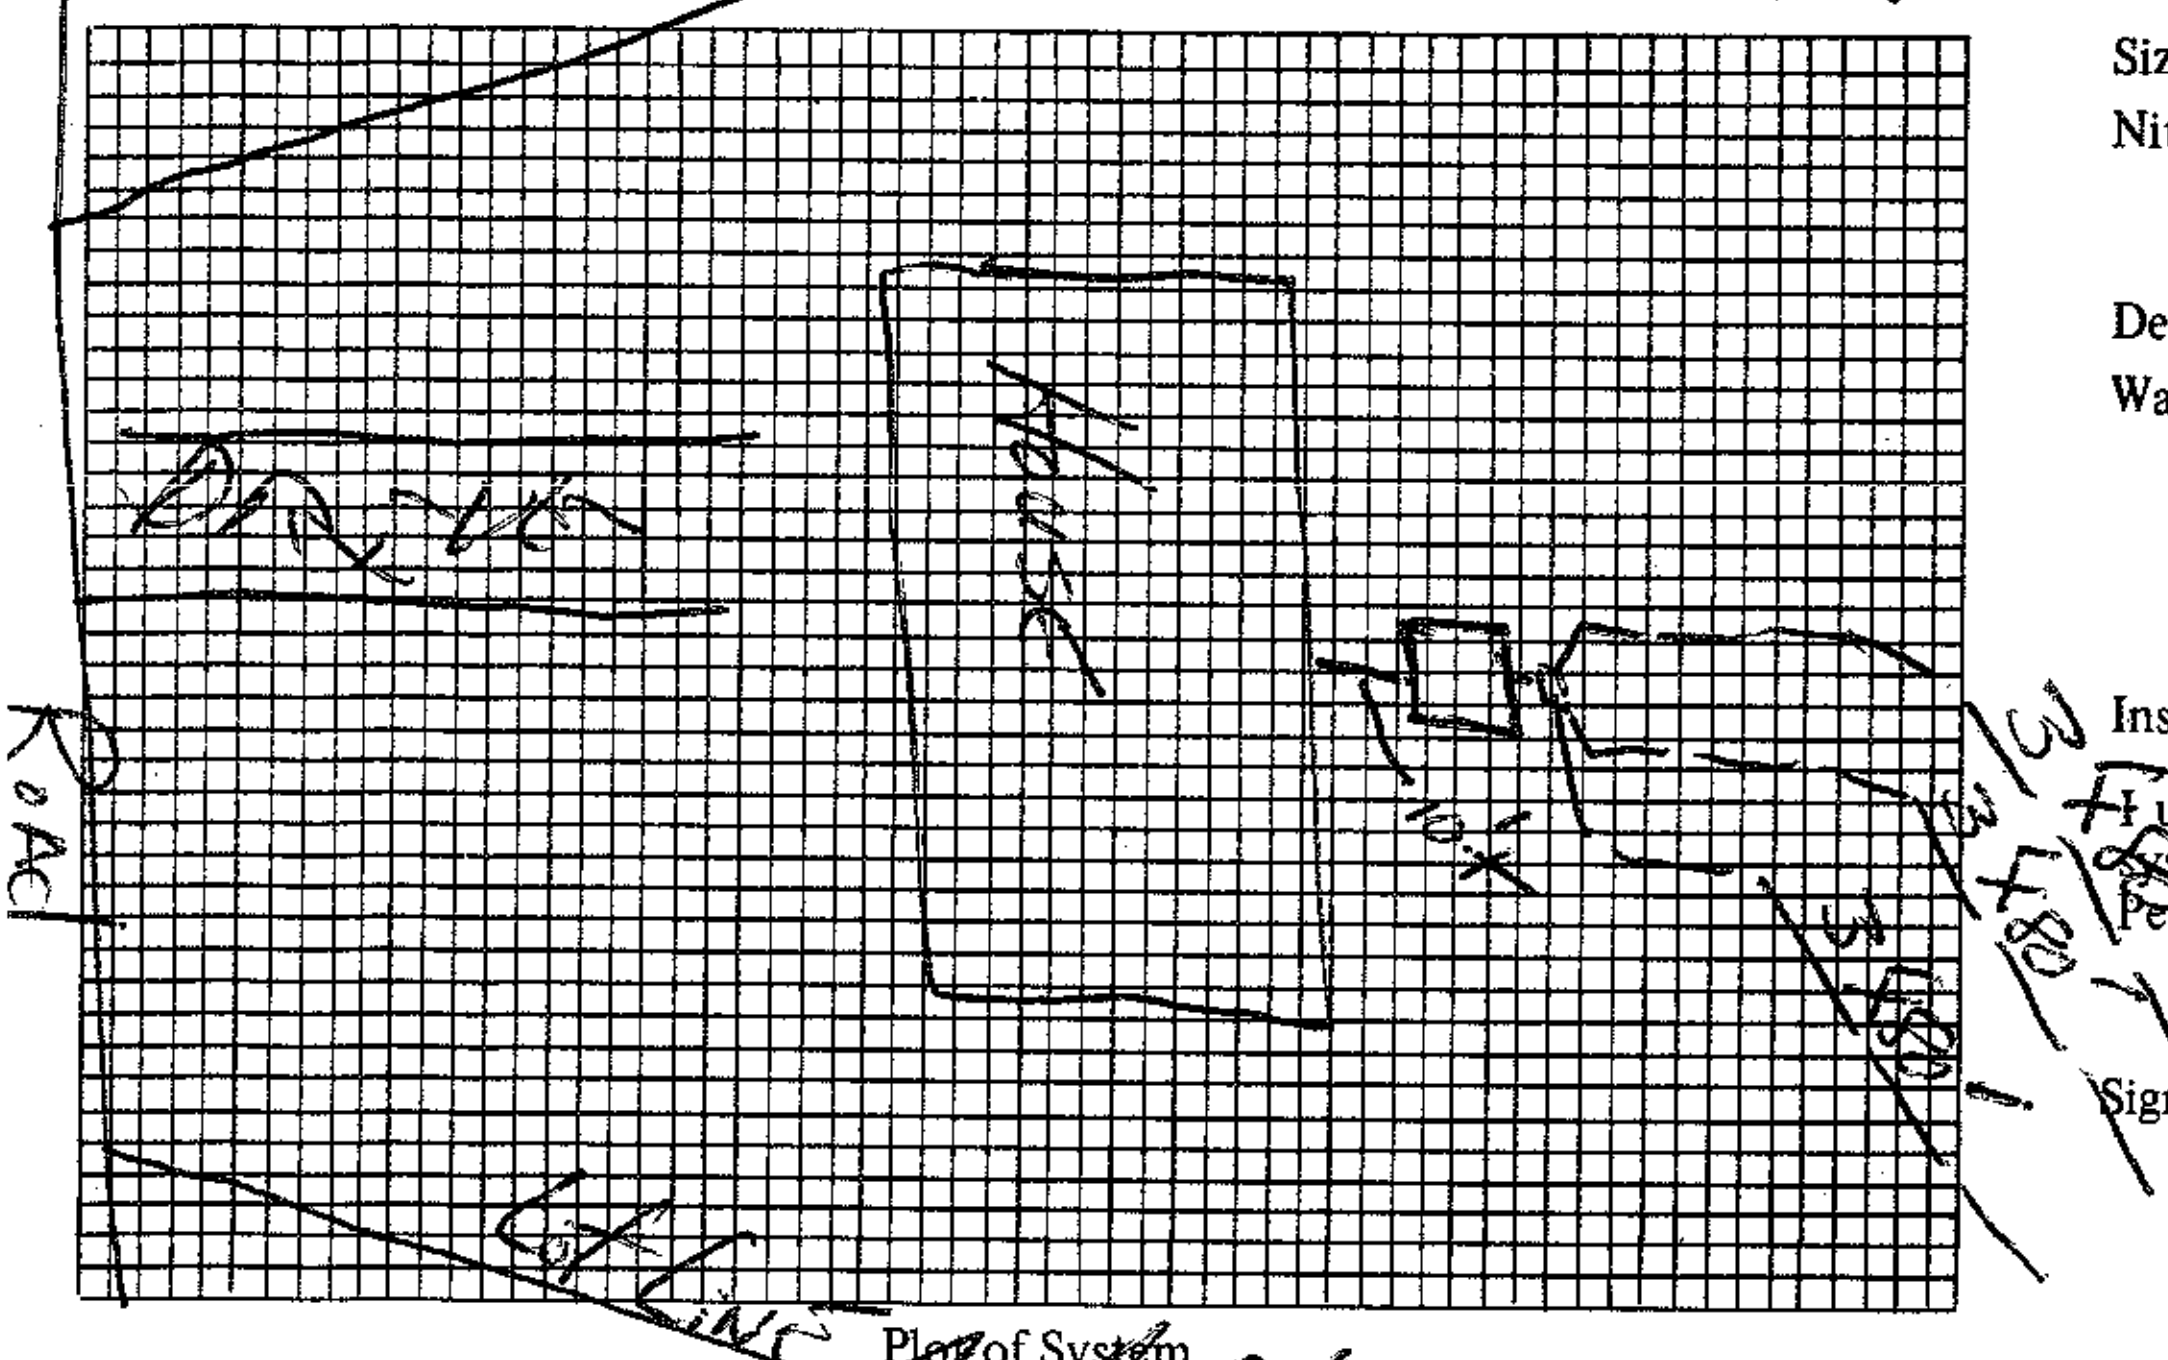

Plot of System

Size of Tank 1000 Gals.

Nitrification Field: 3

No. of Lines ______

Sq. Ft. 720 Linear Ft. 240

Depth of Stone in Lines 12"

Water Supply: Individual (X)

Public ( )

Installed by Wayne Orbison

I understand and agree to install septic tank system as specified on this Improvements Permit.

Signed: ______

IMPROVEMENTS PERMIT BY Fred Clemmer

COMMENTS: ______

CERTIFICATE OF COMPLETION BY Fred Clemmer DATE 5-3-85

EXISTING SYSTEM CHECKED BY: ______ DATE ______

CONSTRUCTION MUST COMPLY WITH ALL OTHER APPLICABLE STATE AND LOCAL REGULATIONS.

Permit is VOID if any unauthorized changes are made in installation of system and/or if any false information is supplied in making Improvements Permit.

Health Dept. Copy: White Inspection Dept. Copy: Yellow Sanitarian's Copy: Pink Owner's Copy: Gold