# IREDELL COUNTY HEATLH DEPARTMENT

## PAGE 2: *SITE PLAN WORKSHEET*

**SEE THE SAMPLE SITE PLAN BELOW. INCOMPLETE SITE PLANS WILL BE RETURNED TO YOU FOR COMPLETION AND MAY RESULT IN A DELAY IN THE ISSUANCE OF YOUR SEPTIC SYSTEM PERMIT!!!**

**Place an (X) beside each item as you complete the site plan:**

- X — Property Line measurements are clearly identified…
- X — All proposed structures are indicated…
  *SHOW: proposed house or business footprint, wells, water lines, patios, pools and decks, and any other item that will occupy space on the site*
- X — Front and side setbacks from property line…
- X — Preferred driveway location and configuration, preferred well location…
- X — Area you prefer your septic system to be placed…
- ___ — North arrow, or other sufficient indicator of direction…


**Circle N/A on the following if appropriate:**

- X — Location of septic systems and wells within 100' of your property… **N/A**
- X — Location of easements and rights of ways on your property… **N/A**
- X — Location of any designated wetlands on the property… **N/A**

**Signature:** _____

Property owner or owner's legal representative signature (SIGNATURE REQUIRED) _____ DATE

## USE THIS SPACE TO DRAW YOUR SITE PLAN

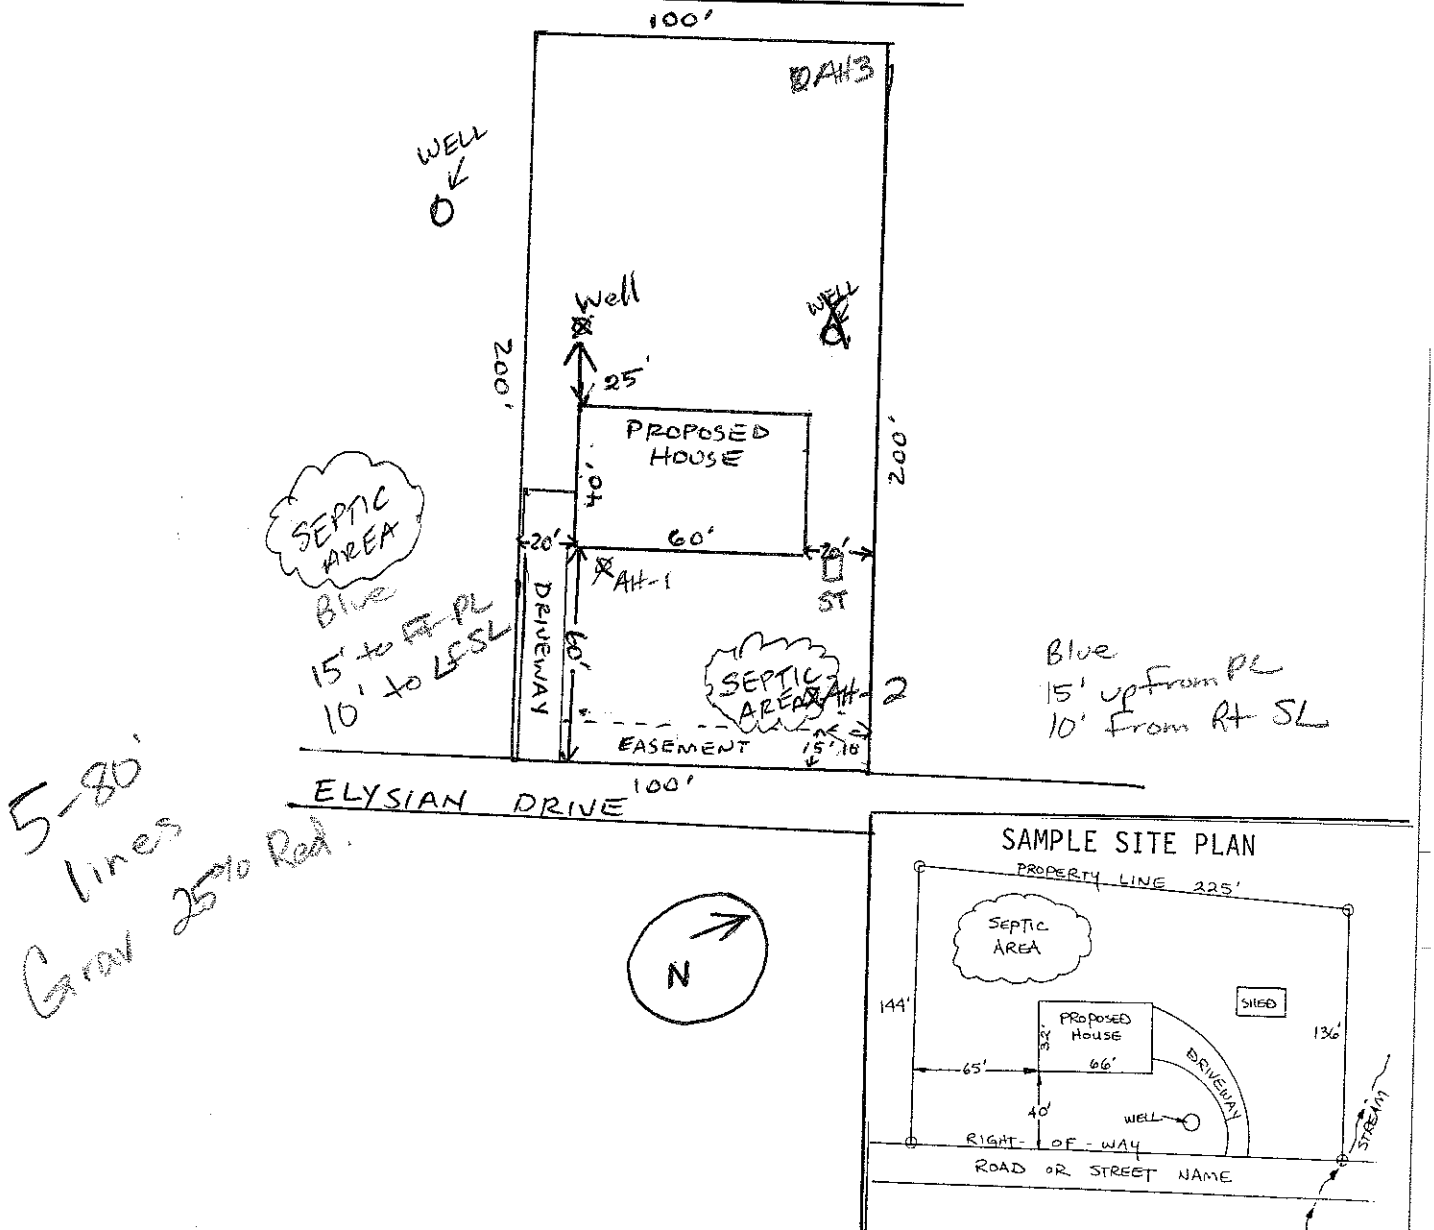

# IREDELL COUNTY HEATLH DEPARTMENT

## PAGE 2: *SITE PLAN WORKSHEET*

**SEE THE SAMPLE SITE PLAN BELOW. INCOMPLETE SITE PLANS WILL BE RETURNED TO YOU FOR COMPLETION AND MAY RESULT IN A DELAY IN THE ISSUANCE OF YOUR SEPTIC SYSTEM PERMIT!!!**

**Place an (X) beside each item as you complete the site plan:**

____ Property Line measurements are clearly identified…
____ All proposed structures are indicated…
*SHOW: proposed house or business footprint, wells, water lines, patios, pools and decks, and any other item that will occupy space on the site*
____ Front and side setbacks from property line…
____ Preferred driveway location and configuration, preferred well location…
____ Area you prefer your septic system to be placed…
____ North arrow, or other sufficient indicator of direction…

**Circle N/A on the following if appropriate:**

____ Location of septic systems and wells within 100' of your property… N/A
____ Location of easements and rights of ways on your property… N/A
____ Location of any designated wetlands on the property… N/A

**Signature:** L. A. [illegible]
Property owner or owner's legal representative signature (SIGNATURE REQUIRED)

2-23-06
DATE

## USE THIS SPACE TO DRAW YOUR SITE PLAN

Same as improvement permit

