DEPARTMENT OF ENVIRONMENT AND NATURAL RESOURCES
DIVISION OF ENVIRONMENTAL HEALTH
ON-SITE WASTEWATER SECTION

Sheet ____ of ____
PROPERTY ID #: _____
COUNTY: _____

SOIL/SITE EVALUATION
for ON-SITE WASTEWATER SYSTEM

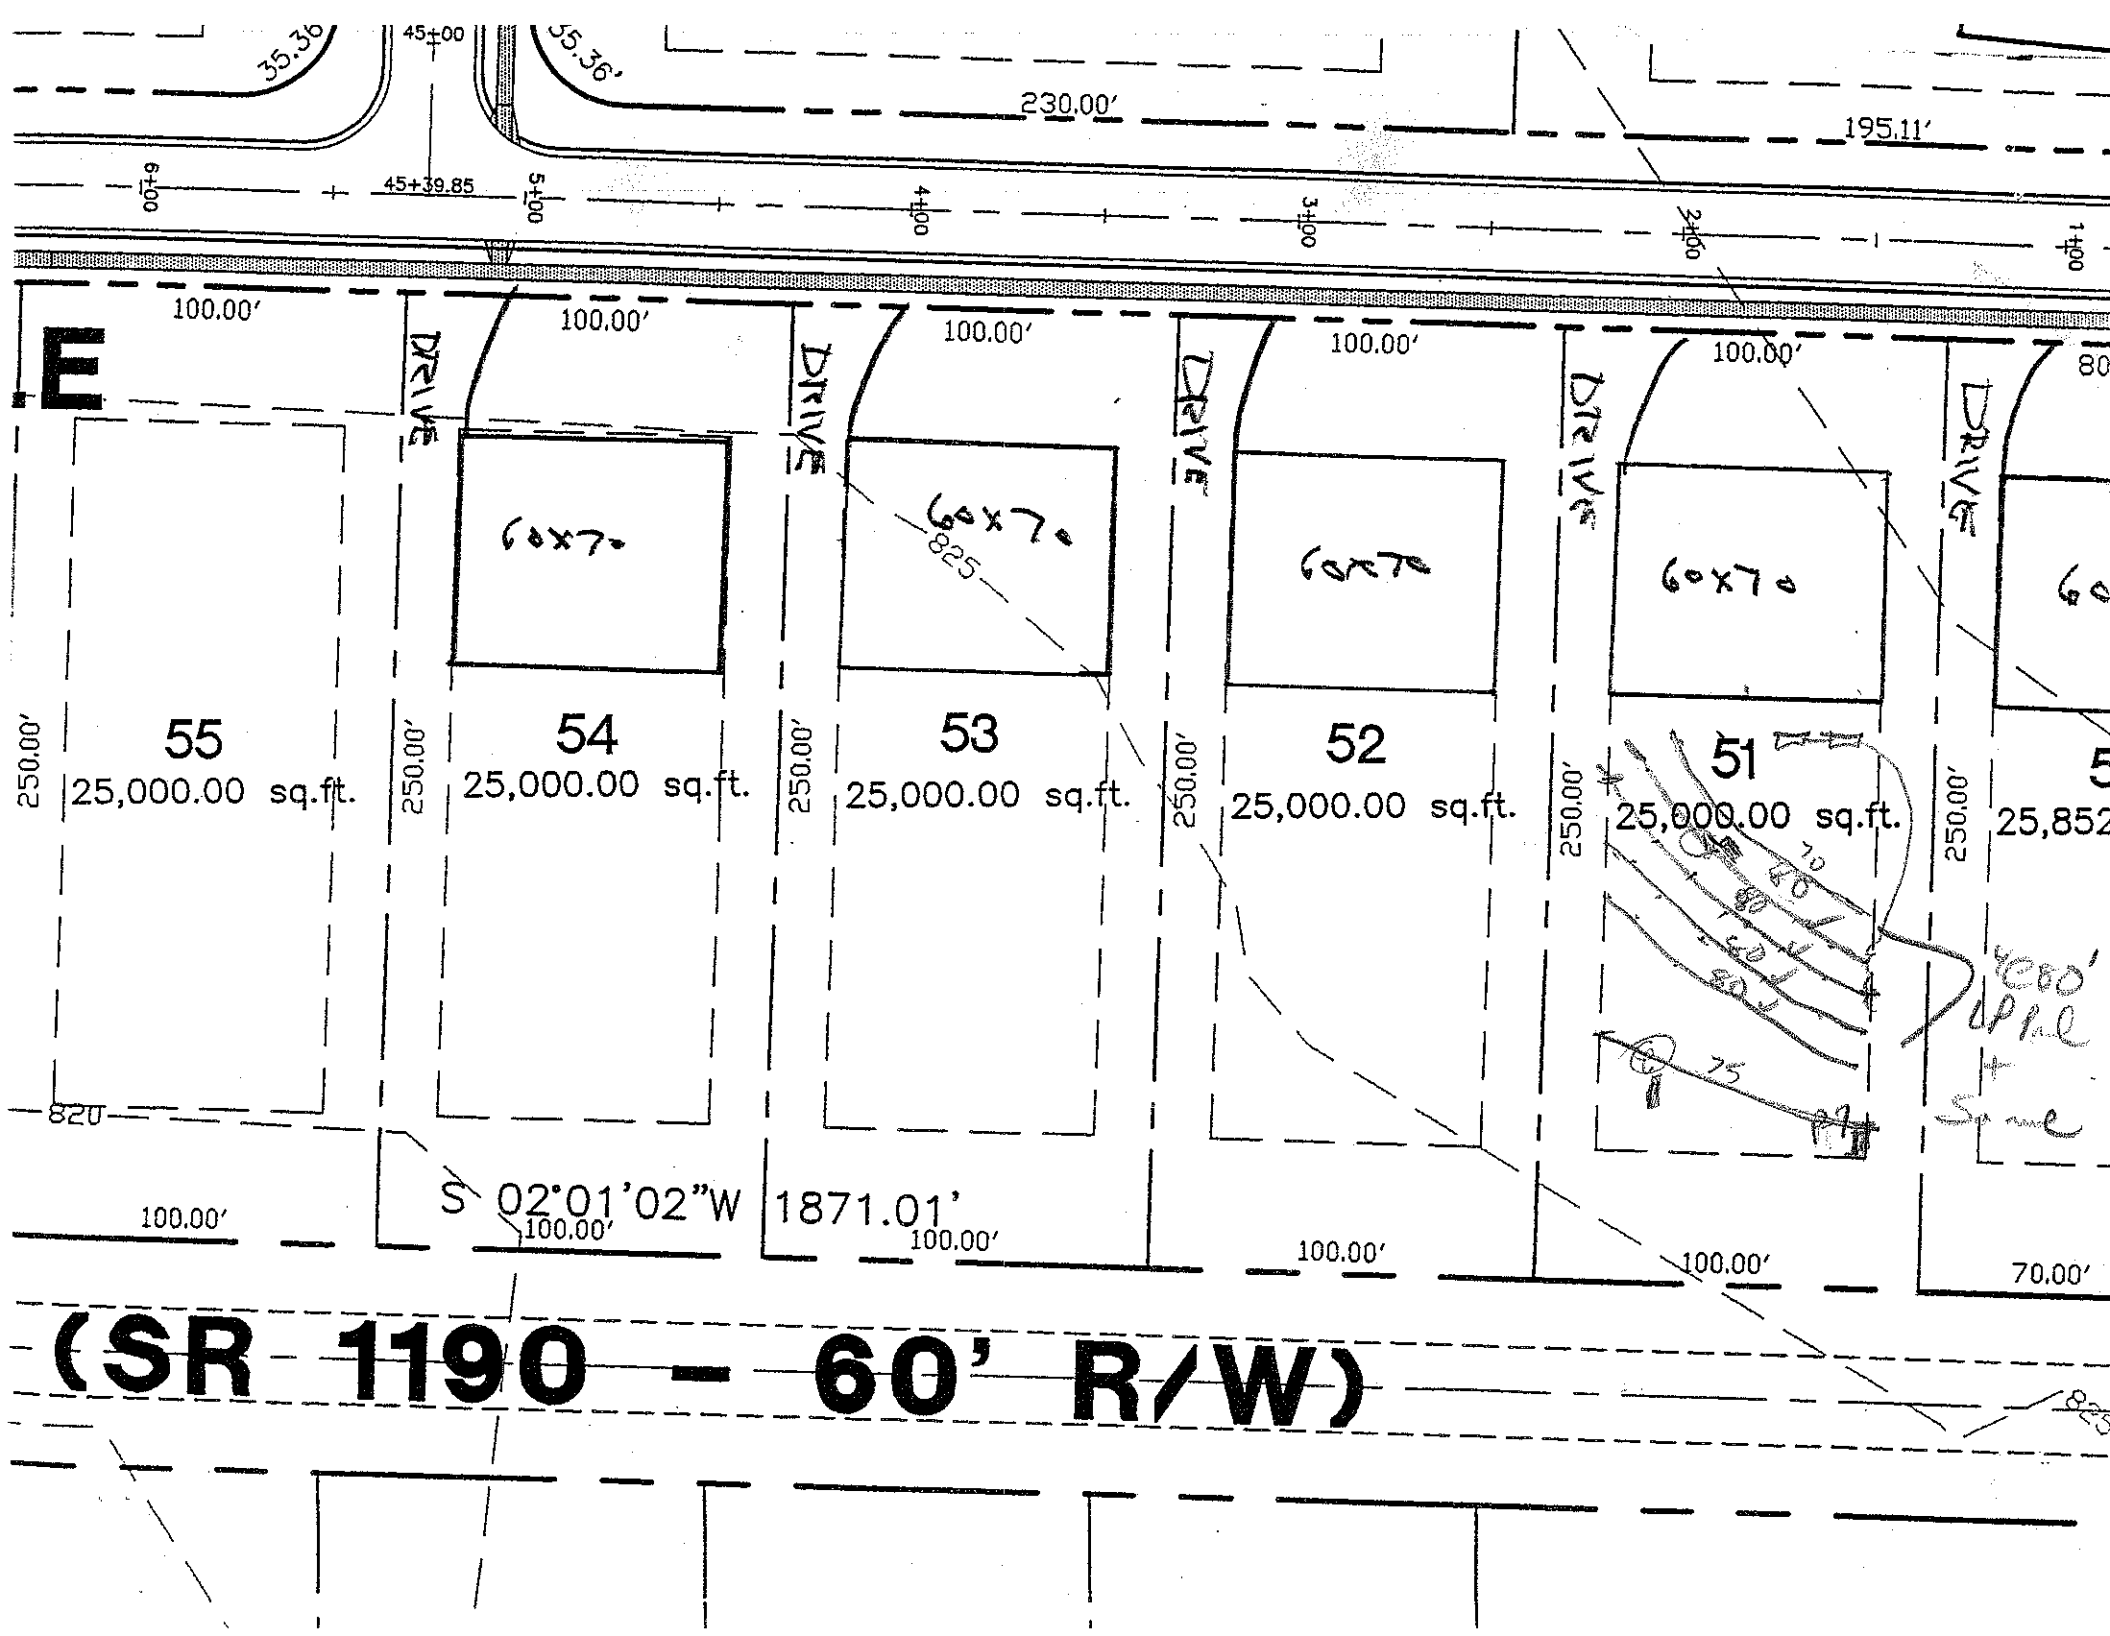
OWNER: _____ APPLICATION DATE _____
ADDRESS: _____ DATE EVALUATED: 5-16-02
PROPOSED FACILITY: _____ PROPOSED DESIGN FLOW (.1949): _____ PROPERTY SIZE: _____
LOCATION OF SITE: Lot 57 Sundown Cove PROPERTY RECORDED: _____
WATER SUPPLY: ☐ Private ☐ Public ☐ Well ☐ Spring ☐ Other _____
EVALUATION METHOD: ☐ Auger Boring ☐ Pit ☐ Cut
TYPE OF WASTEWATER: ☐ Sewage ☐ Industrial Process ☐ Mixed

PROFILE #	.1940 LAND-SCAPE POSITION/ SLOPE %	HORI-ZON DEPTH (IN.)	SOIL MORPHOLOGY (.1941) .1941 STRUCTURE/ TEXTURE	SOIL MORPHOLOGY (.1941) .1941 CONSISTENCE/ MINERALOGY	OTHER PROFILE FACTORS .1942 SOIL WETNESS/ COLOR	OTHER PROFILE FACTORS .1943 SOIL DEPTH	OTHER PROFILE FACTORS .1956 SAPRO CLASS	OTHER PROFILE FACTORS .1944 RESTR HORIZ	PROFILE CLASS & LTAR
1		0-8	massive gr SCL	fr					.125
		8-36	MSBK RC	fi sp	few yellow mottles				
		36-57	M SBK RCL	fr ss sp	few mid-sap				
2		0-6	massive brn SCL						.3
		6-18	wk fmd-massive scl fi ss sp						
		18-49	g-massive sl/l sap	RL ss sp	few mid-sap				
3		0-4	gr brn SL						.2 / .4
		4-17/25	MK MS chan c fi sp						
		17/25-57	massive sl sap	fr ss sp-np	few mid-sap				
					36" min to Thin pt				
4									

DESCRIPTION	INITIAL SYSTEM	REPAIR SYSTEM
Available Space (.1945)		
System Type(s)		
Site LTAR		

OTHER FACTORS (.1946): _____
SITE CLASSIFICATION (.1948): _____
EVALUATED BY: _____
OTHER(S) PRESENT: _____

COMMENTS: _____


35.36'
45+00
35.36'
230.00'
195.11'
6+00
45+39.85
5+00
4+00
3+00
2+00
1+00
E
100.00'
DRIVE
60x70
825
55
25,000.00 sq.ft.
54
25,000.00 sq.ft.
53
25,000.00 sq.ft.
52
25,000.00 sq.ft.
51
25,000.00 sq.ft.
250.00'
820
S 02°01'02"W 1871.01'
70.00'
(SR 1190 - 60' R/W)