DIVISION OF ENVIRONMENTAL HEALTH
ON-SITE WASTEWATER SECTION

Sheet ___ of ___
PROPERTY ID #: _____
COUNTY: _____

SOIL/SITE EVALUATION
for ON-SITE WASTEWATER SYSTEM

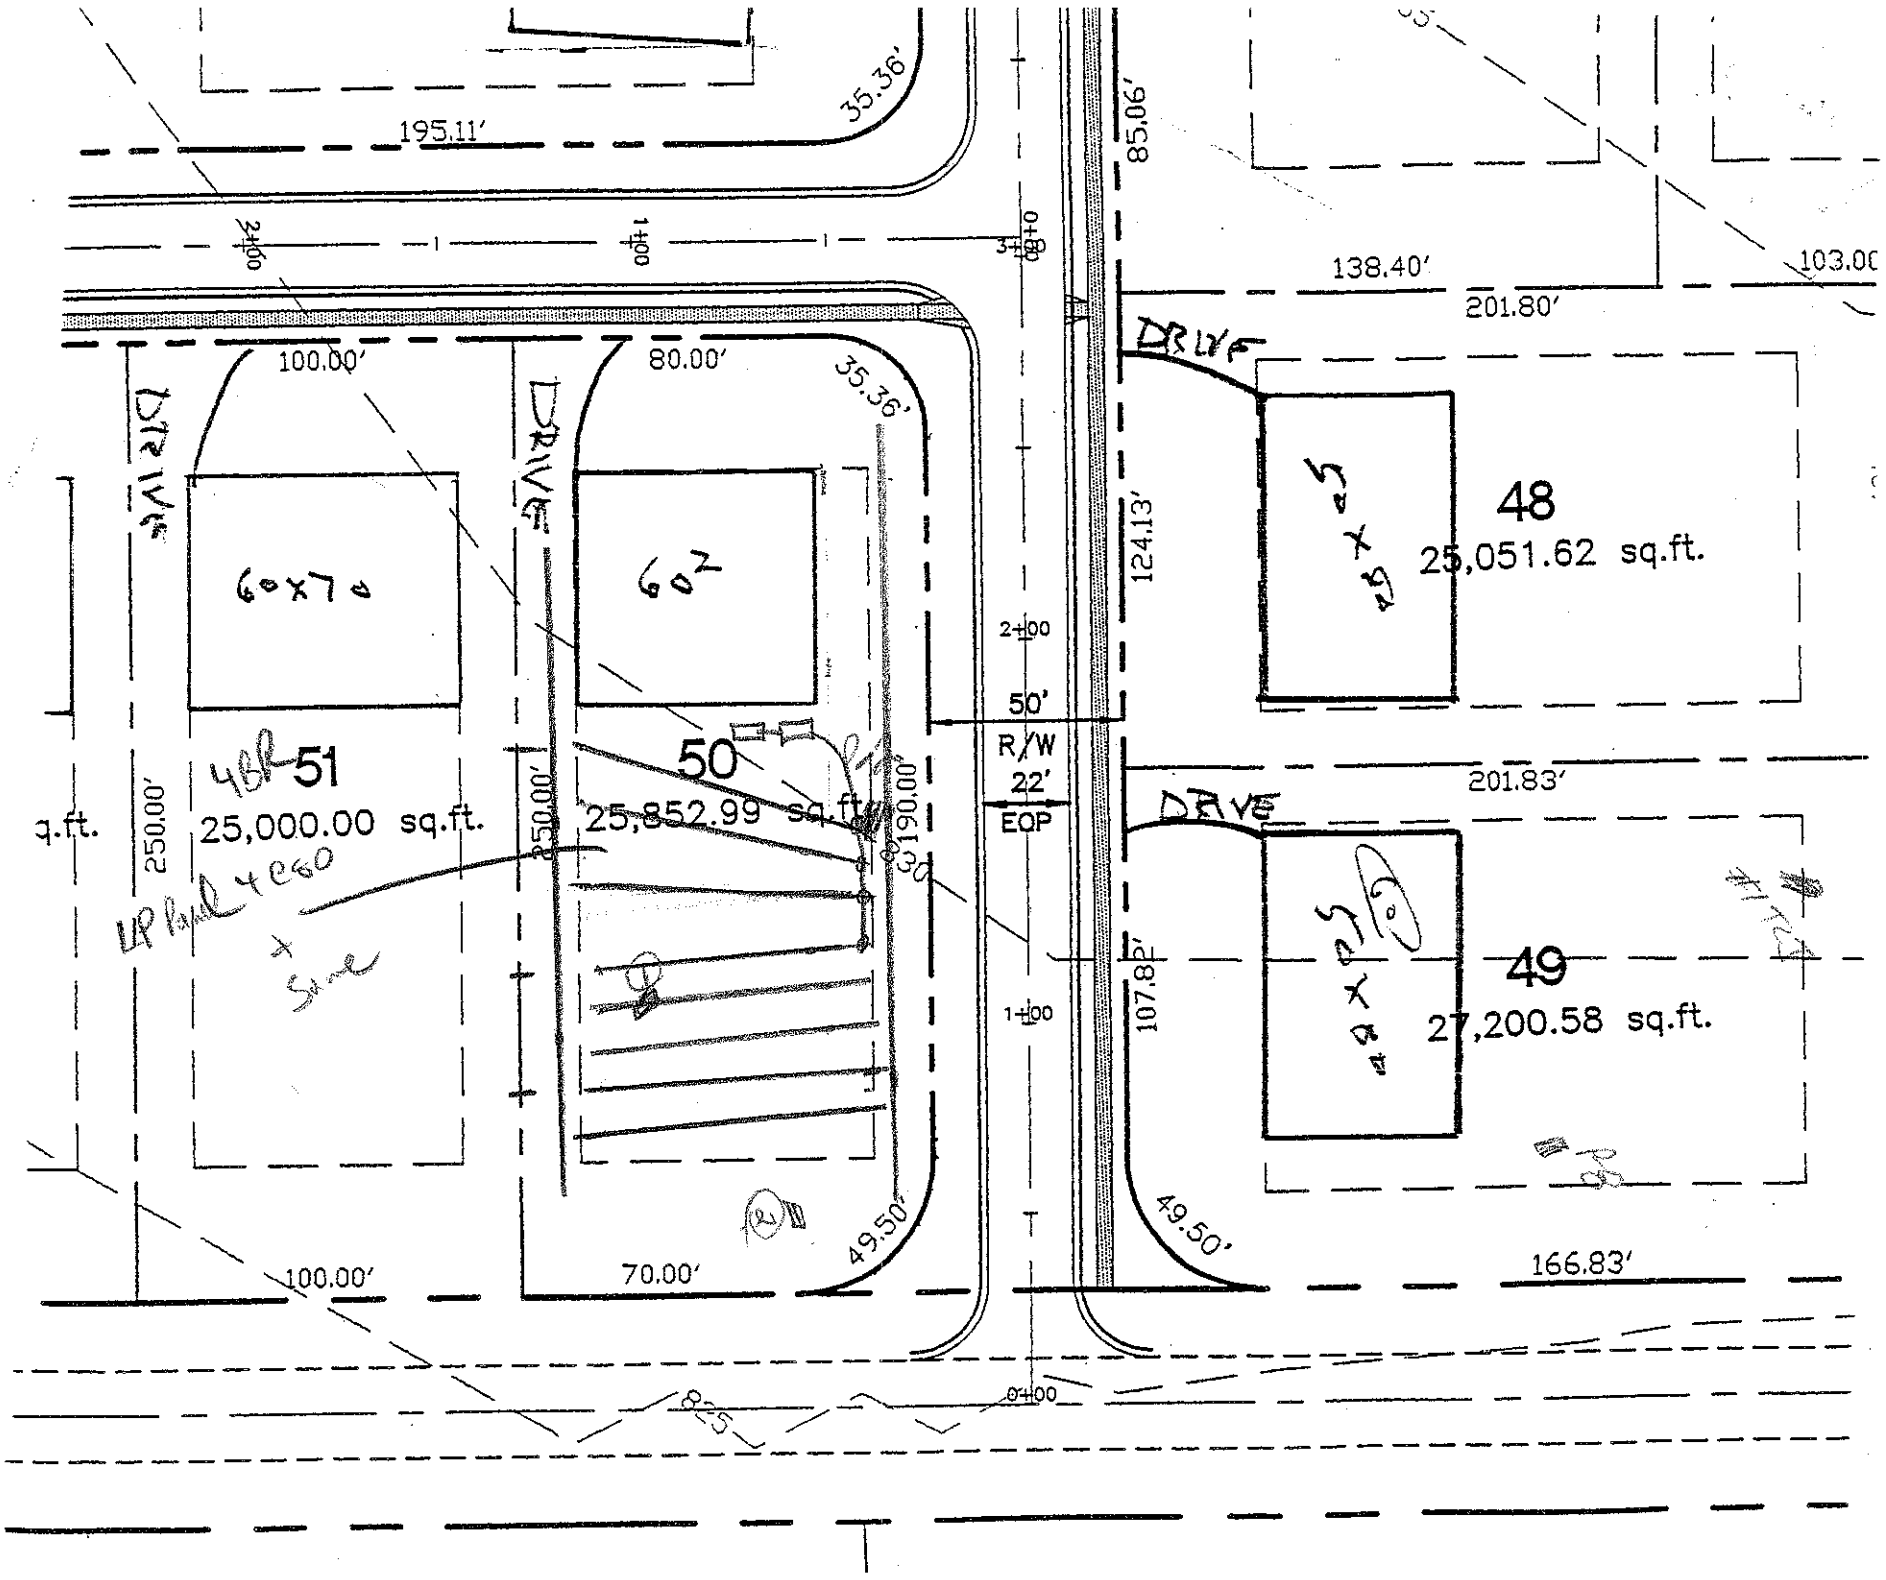
OWNER: _____ APPLICATION DATE _____
ADDRESS: _____
PROPOSED FACILITY: _____ PROPOSED DESIGN FLOW (.1949): _____ DATE EVALUATED: 5-16-02
LOCATION OF SITE: lot 50 Sundown Lane PROPERTY SIZE: _____
WATER SUPPLY: ☐ Private ☐ Public ☐ Well ☐ Spring ☐ Other _____ PROPERTY RECORDED: _____
EVALUATION METHOD: ☐ Auger Boring ☐ Pit ☐ Cut
TYPE OF WASTEWATER: ☐ Sewage ☐ Industrial Process ☐ Mixed

PROFILE #	.1940 LANDSCAPE POSITION/ SLOPE %	HORIZON DEPTH (IN.)	SOIL MORPHOLOGY (.1941) .1941 STRUCTURE/ TEXTURE	SOIL MORPHOLOGY (.1941) .1941 CONSISTENCE/ MINERALOGY	OTHER PROFILE FACTORS .1942 SOIL WETNESS/ COLOR	.1943 SOIL DEPTH	.1956 SAPRO CLASS	.1944 RESTR HORIZ	PROFILE CLASS & LTAR
1		0-5	mod bk sl						
		5-19	m PB RC	fr sssp	brwn sl sp				.5
		19-37	pbl sbk rd sil	fr sssp	common m sl sp				
		37-49	weak pl sl sp	fr sssp					
2		0-10	m bk sl cl	fr sssp					
		10-39	sbk rd	fi sp	brwn sl cl				.3
		39-50	weak m sl sp	fr sssp					
3	RV	0-9	m bk sl cl						
		9-36	m pbl rc	fi sp	common brwn sl sp				.2, .5
		36-50	rc	fr sssp	common m sl sp				
4									

DESCRIPTION	INITIAL SYSTEM	REPAIR SYSTEM
Available Space (.1945)		
System Type(s)		
Site LTAR		

OTHER FACTORS (.1946): _____
SITE CLASSIFICATION (.1948): _____
EVALUATED BY: _____
OTHER(S) PRESENT: _____

COMMENTS: _____


195.11'
35.36'
85.06'
138.40'
201.80'
103.00
100.00'
80.00'
35.36'
DRIVE
DRIVE
DRIVE
DRIVE
60x70
60'
48
25,051.62 sq.ft.
124.13'
2+00
50'
R/W
22'
EOP
51
25,000.00 sq.ft.
50
25,852.99 sq.ft.
250.00'
250.00'
3190.00'
201.83'
49
27,200.58 sq.ft.
107.87'
1+00
49.50'
49.50'
100.00'
70.00'
166.83'
0+00