DEPARTMENT OF ENVIRONMENT AND NATURAL RESOURCES
DIVISION OF ENVIRONMENTAL HEALTH
ON-SITE WASTEWATER SECTION

Sheet ___ of ___
PROPERTY ID #: _____
COUNTY: _____

SOIL/SITE EVALUATION
for ON-SITE WASTEWATER SYSTEM

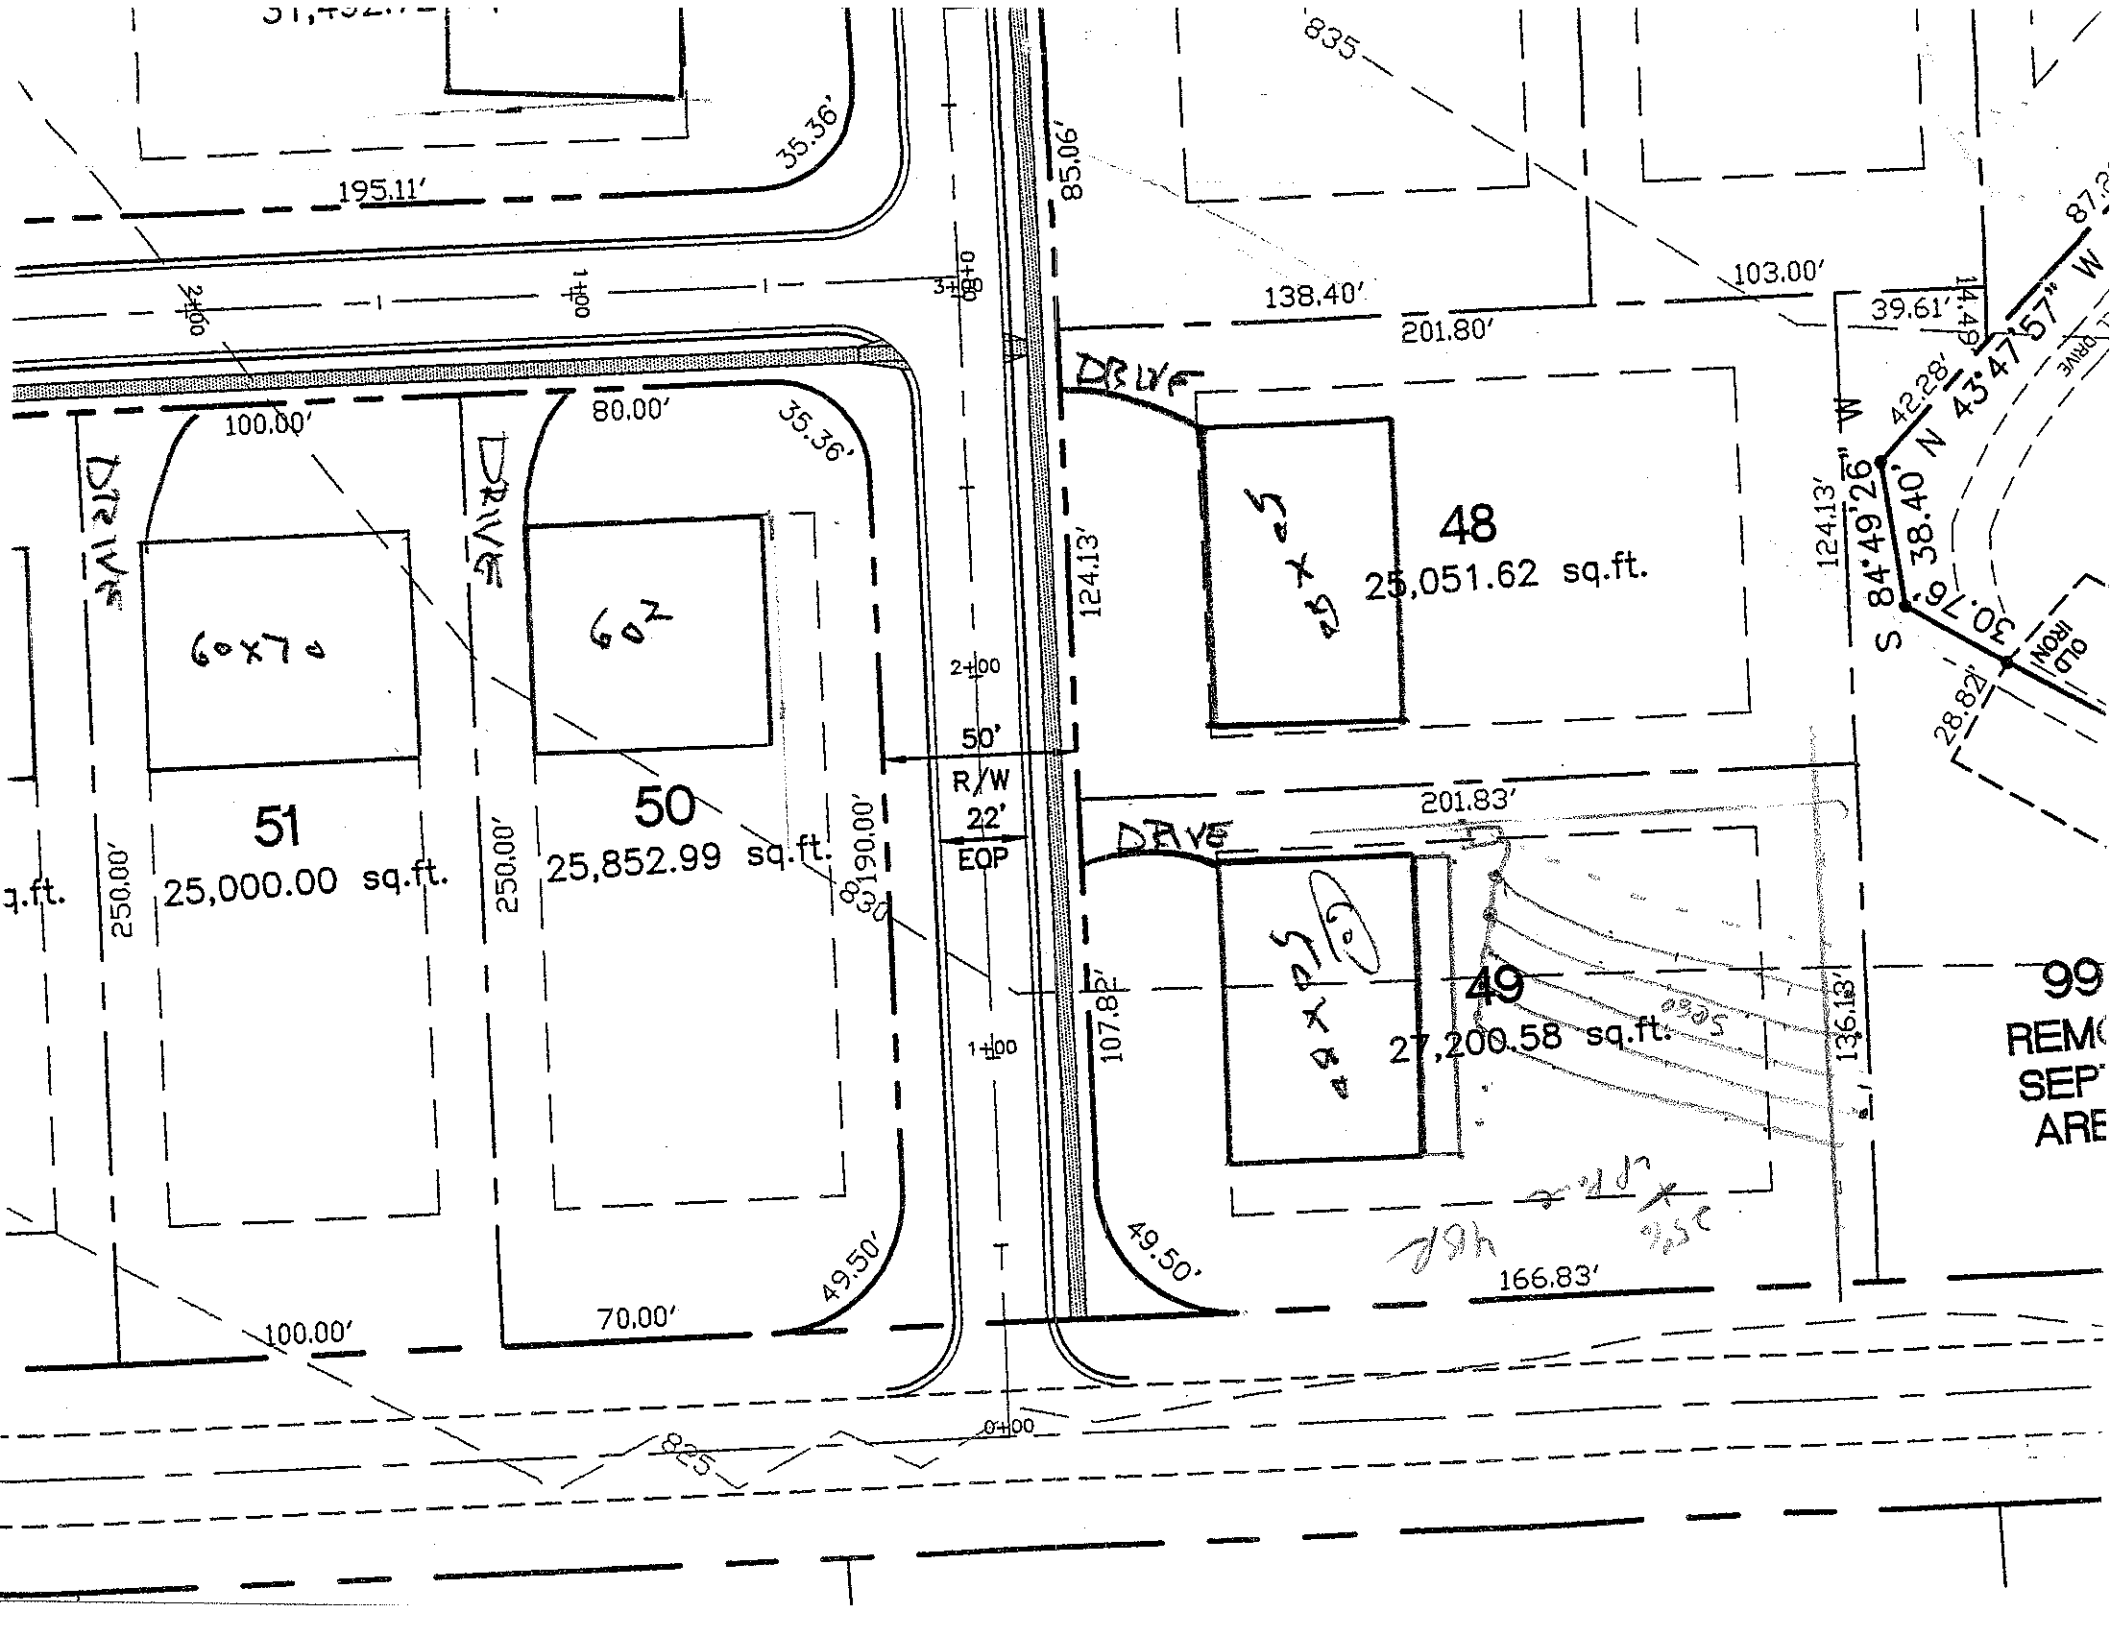
OWNER: _____ APPLICATION DATE _____
ADDRESS: _____
PROPOSED FACILITY: _____ PROPOSED DESIGN FLOW (.1949): _____ DATE EVALUATED: 5-16-02
LOCATION OF SITE: lot 49 Sundown Cove PROPERTY SIZE: _____
WATER SUPPLY: ☐ Private ☐ Public ☐ Well ☐ Spring ☐ Other _____ PROPERTY RECORDED: _____
EVALUATION METHOD: ☐ Auger Boring ☐ Pit ☐ Cut
TYPE OF WASTEWATER: ☐ Sewage ☐ Industrial Process ☐ Mixed

PROFILE #	.1940 LAND-SCAPE POSITION/ SLOPE %	HORI-ZON DEPTH (IN.)	SOIL MORPHOLOGY (.1941) .1941 STRUCTURE/ TEXTURE	.1941 CONSISTENCE/ MINERALOGY	OTHER PROFILE FACTORS .1942 SOIL WETNESS/ COLOR	.1943 SOIL DEPTH	.1956 SAPRO CLASS	.1944 RESTR HORIZ	PROFILE CLASS & LTAR
1	P-B TS	6-10	gr sbk/gr sl cl	lo ss/p					.3
		10-45	mbk/gr sl cl	lo ss/p					
2	#1 TS	0-6	mod/sm gr sl cl		common medium				.3
		6-48	m abk/sbk sl cl	lo ss/p					
3									
4									

DESCRIPTION	INITIAL SYSTEM	REPAIR SYSTEM
Available Space (.1945)		
System Type(s)		
Site LTAR		

OTHER FACTORS (.1946): _____
SITE CLASSIFICATION (.1948): _____
EVALUATED BY: _____
OTHER(S) PRESENT: _____

COMMENTS: _____


195.11'
35.36'
100.00'
80.00'
35.36'
DRIVE
60x70
60x
51
25,000.00 sq.ft.
50
25,852.99 sq.ft.
250.00'
250.00'
190.00'
50'
R/W
22'
EOP
2+00
1+00
0+00
49.50'
70.00'
100.00'
825
835
85.06'
103.00'
138.40'
201.80'
124.13'
48
25,051.62 sq.ft.
45x45
201.83'
DRIVE
49
27,200.58 sq.ft.
107.82'
136.13'
166.83'
49.50'
39.61'
42.28'
S 84°49'26" W
N 43°47'57" W
38.40'
30.76'
28.82'
OLD IRON
99
REMO
SEP
ARE