
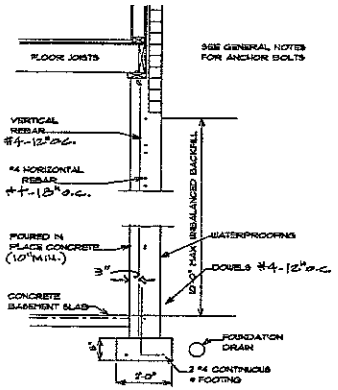


TYPICAL
CONCRETE REINFORCED
FOUNDATION WALL

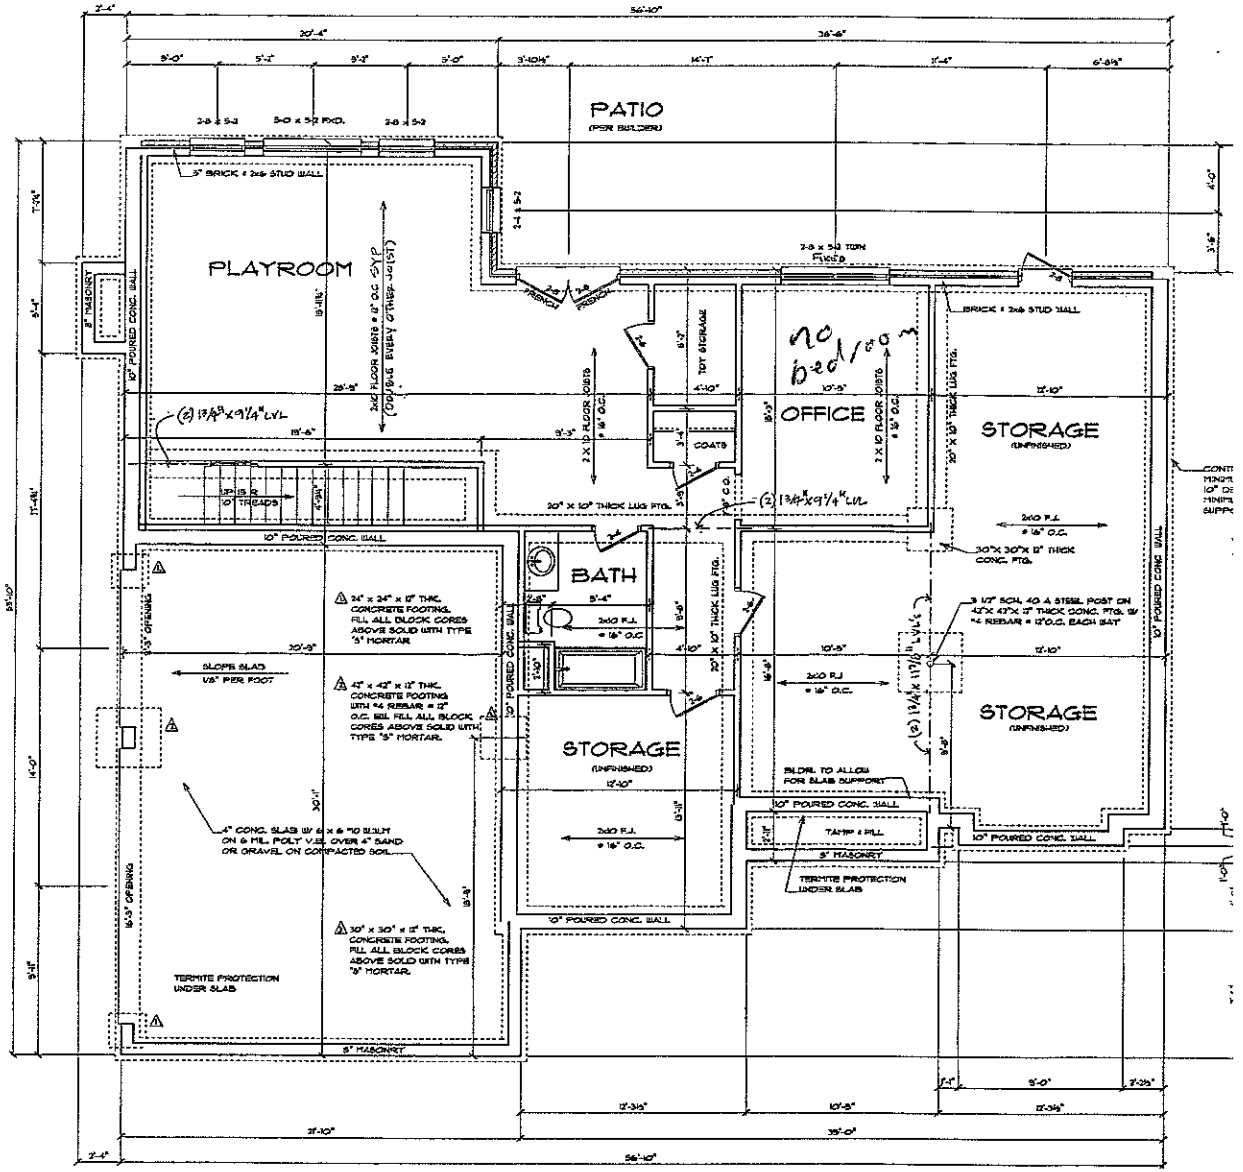


FOUNDATION PLAN
SCALE 1/4" = 1'-0"


Acknowledgement Of Plans Submittal ONLY!

YBR _____ Date 4/24/03

_____ Date 4/24/03

DO NOT SCALE DRAWING !!!
THIS SET OF DOCUMENTS HAS BEEN PROFESSIONALLY CHECKED FOR ERRORS, AND/OR OMISSIONS TO THE EXTENT THAT THE DESIGNER CANNOT ASSUME LIABILITY OR GUARANTEE ACCURACY. THERE MAY BE CONDITIONS THAT MAY REQUIRE ALTERATION OF THESE PLANS. THE BUILDER SHALL CONFIRM AND VERIFY ALL DIMENSIONS AND CONDITIONS AND SHALL BE RESPONSIBLE FOR SAME. THE DESIGNER SHALL NOT BE RESPONSIBLE FOR ANY DIMENSIONS AND/OR JOB SITE CONDITIONS OR CHANGES.
THIS DRAWING IS THE PROPERTY OF THE DESIGNER. REPRODUCTION WITHOUT PERMISSION IS FORBIDDEN.

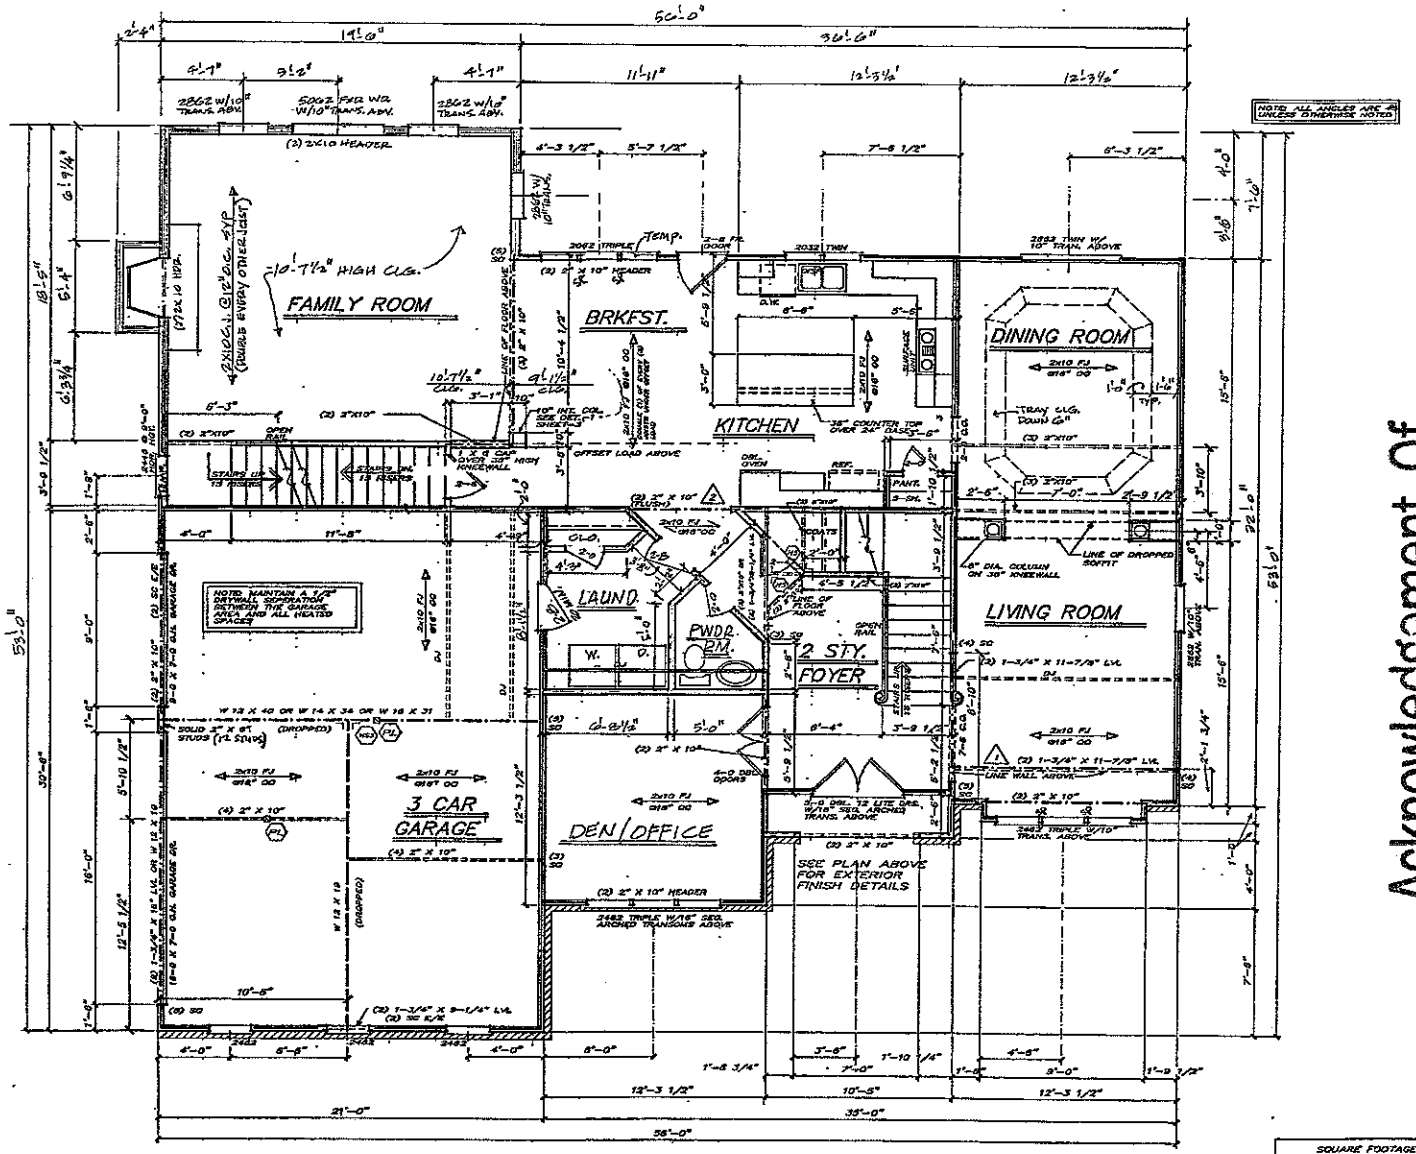

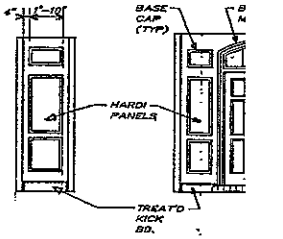

SECTION ~"B"

SECTION ~"C"

PARTIAL

Acknowledgement of Plans Submittal ONLY!

Date 4/12/13

Date 4/12/13

SQUARE FOOTAGE	
FIRST FLOOR	1642 SQ. FT.
SECOND FLOOR	1632 SQ. FT.
TOTAL	3274 SQ. FT.


HS SIMPSON #US210-2 HANGER

1 HANGER FOR FLUSH MOUNT 2x OR ENGINEERED JOISTS OR ANCHOR STRAP MOUNTS OR SIMILAR TO BE APPROVED BY PLANNER. INSTALL WITH TWO NAILS.

2 FLOOR JOISTS SUPPORTING OFFSET LOADS AND ATTACHED TO BEAMS TO BE ATTACHED WITH HANGERS ONLY.

GENERAL NOTES:

BEAMS HAVE BEEN SIZED FOR SPAN JOIST LOADING AND FRAMING SPECIFIED BY

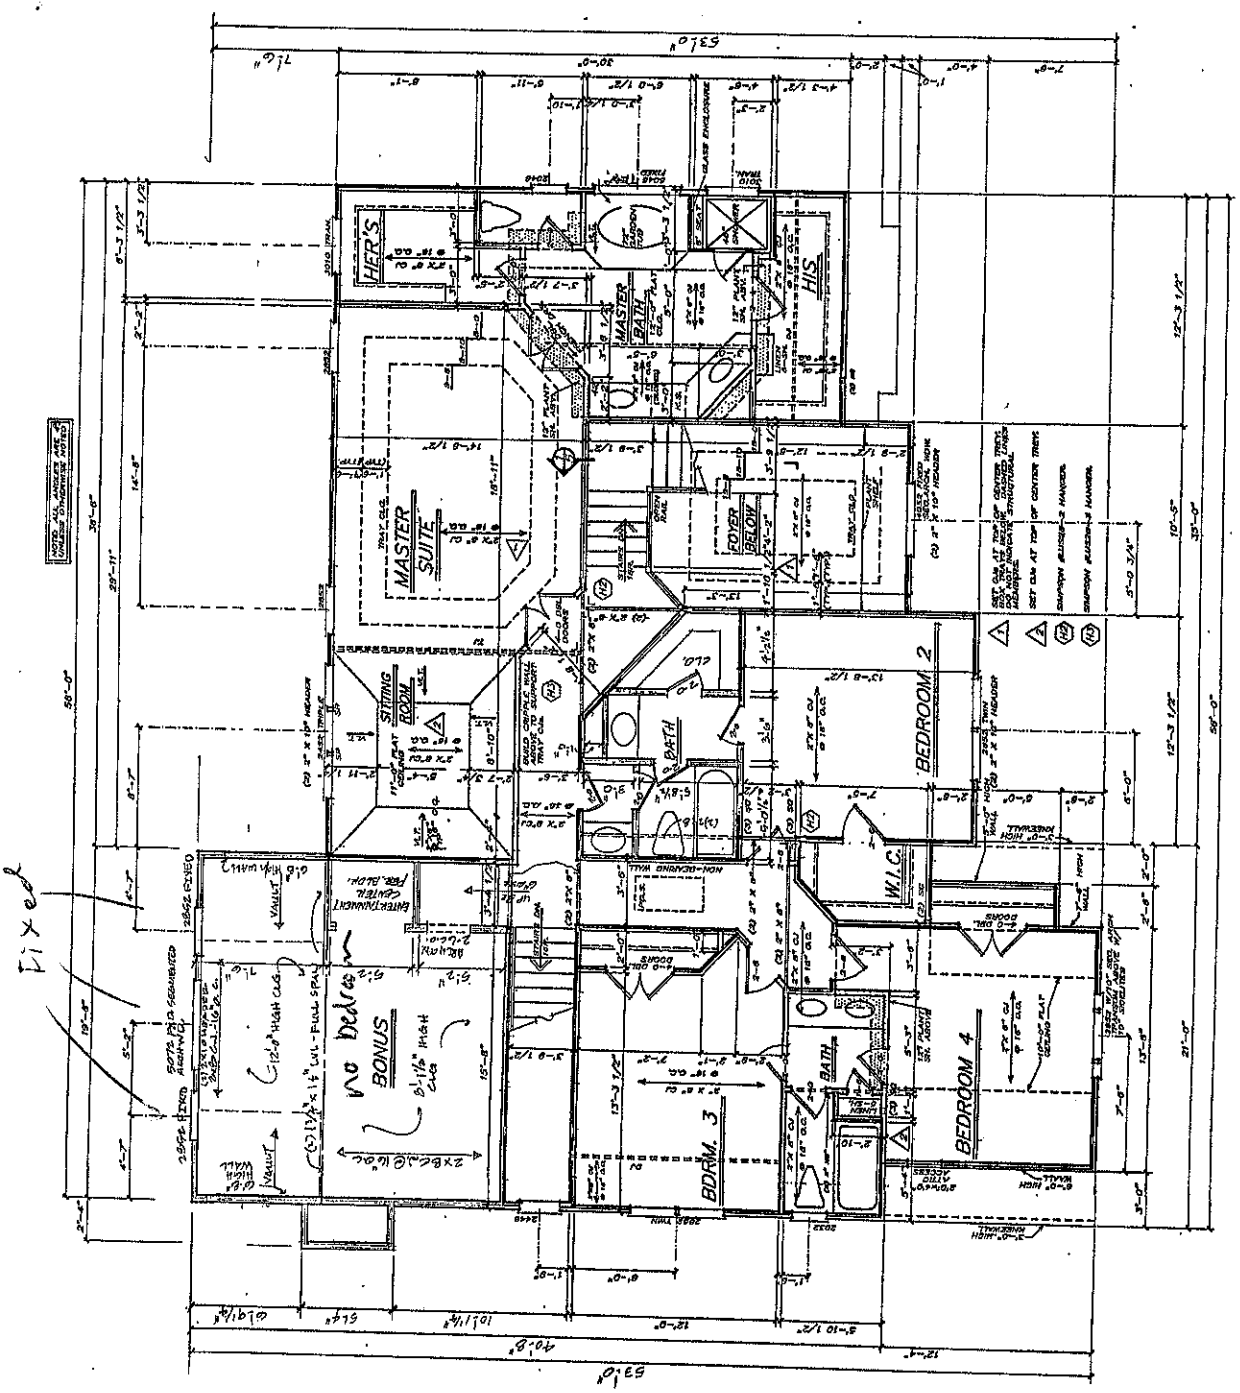

SECOND FLOOR W/BONUS ROOM

1/4" = 1'-0"

Acknowledgement Of Plans Submittal ONLY!

YBR _____ Date 4/24/03

_____ Date 4/24/03